




notes:
1. this drawing is the copyright of PH Design and is not to be reproduced without consent.
2. The contractor is to check all dimensions and levels before site works commence and/or preparation of workshop drawings.
revision date amendment

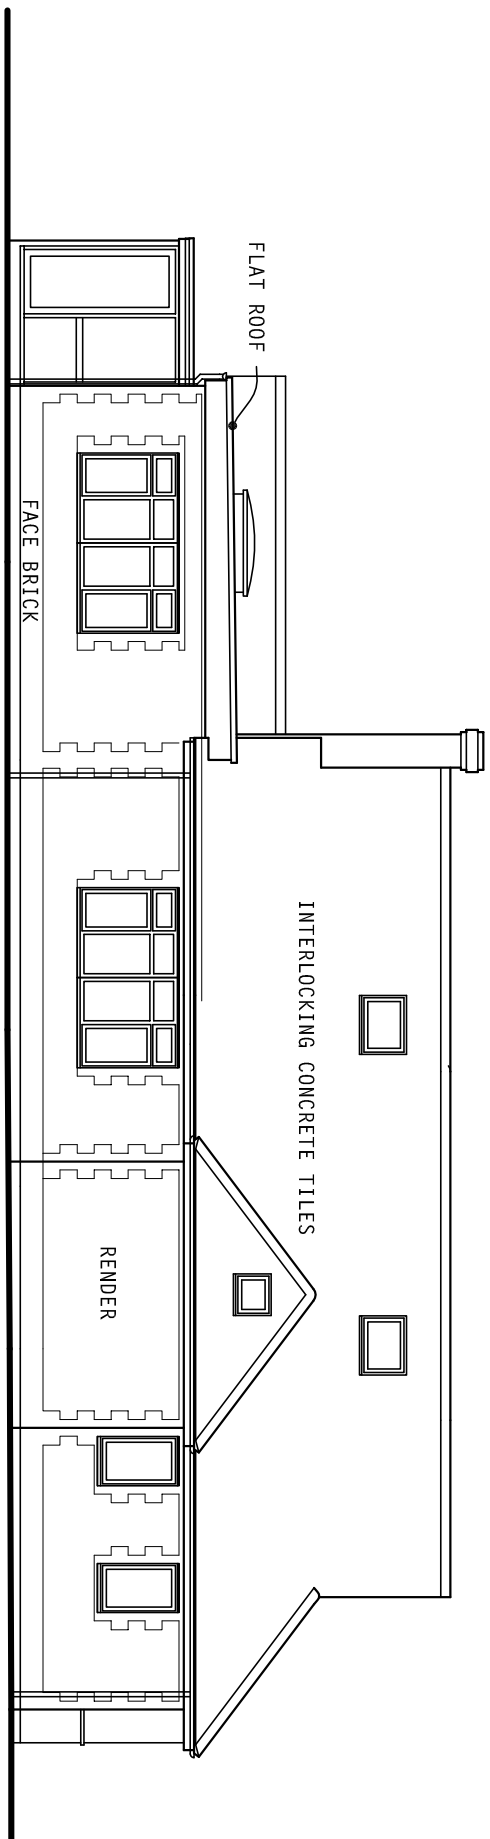


existing south elevation
SCALE 1:100

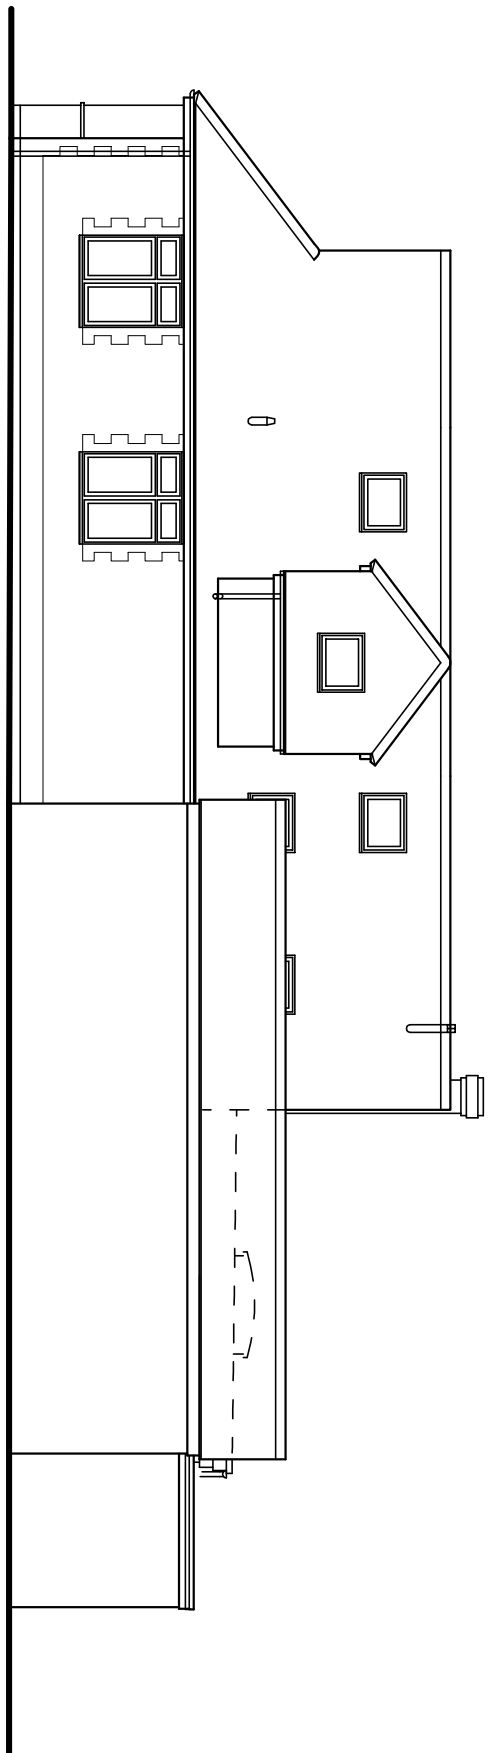


existing north elevation
SCALE 1:100

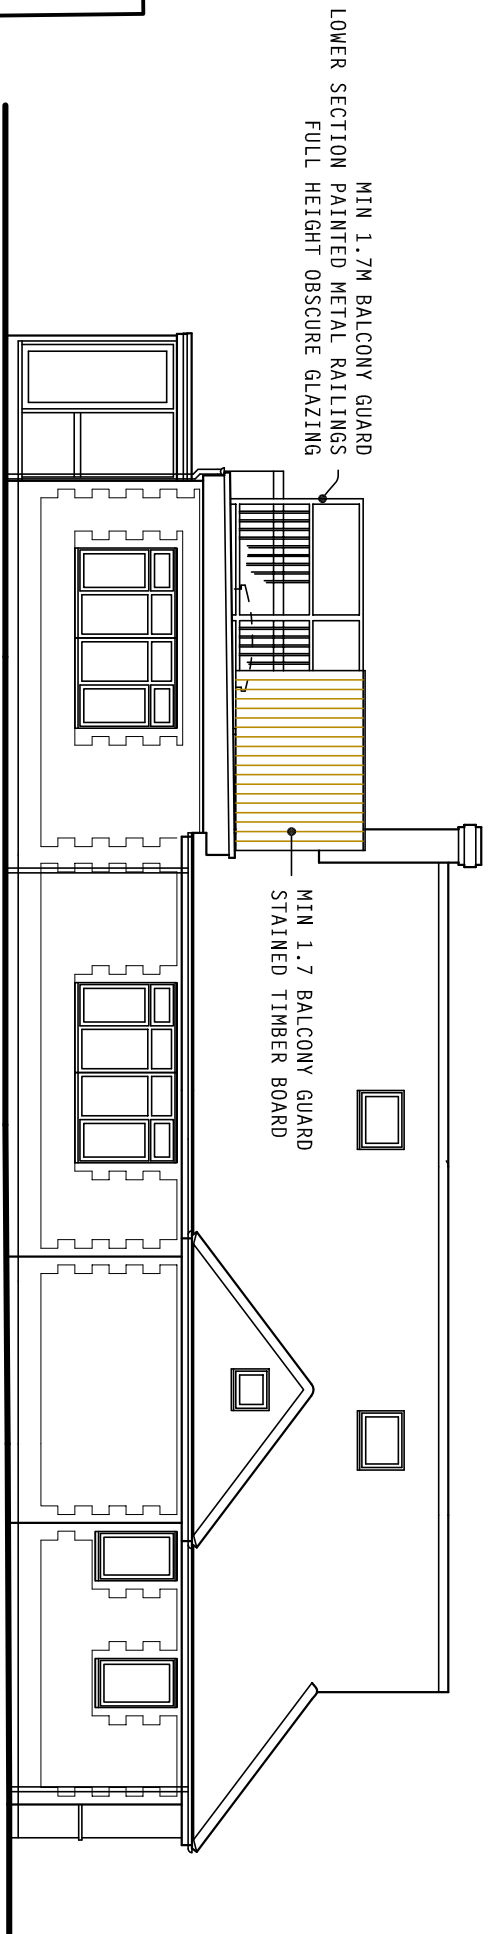

proposed south elevation
SCALE 1:100

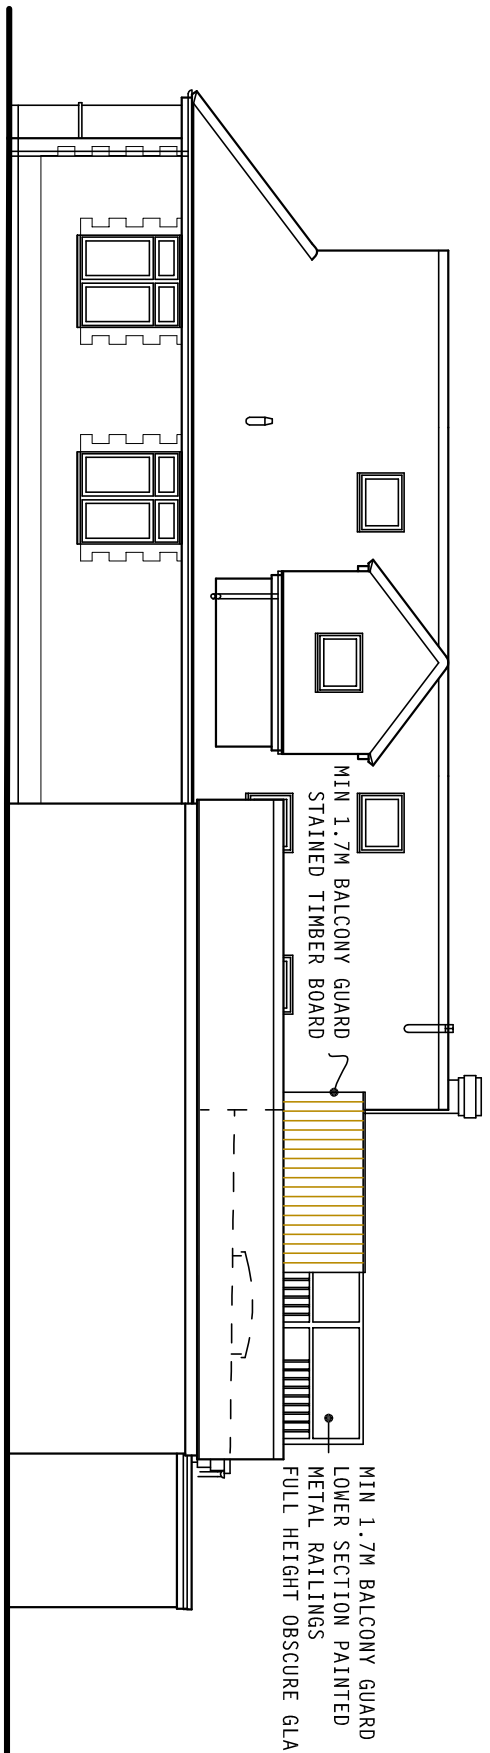


proposed north elevation
SCALE 1:100

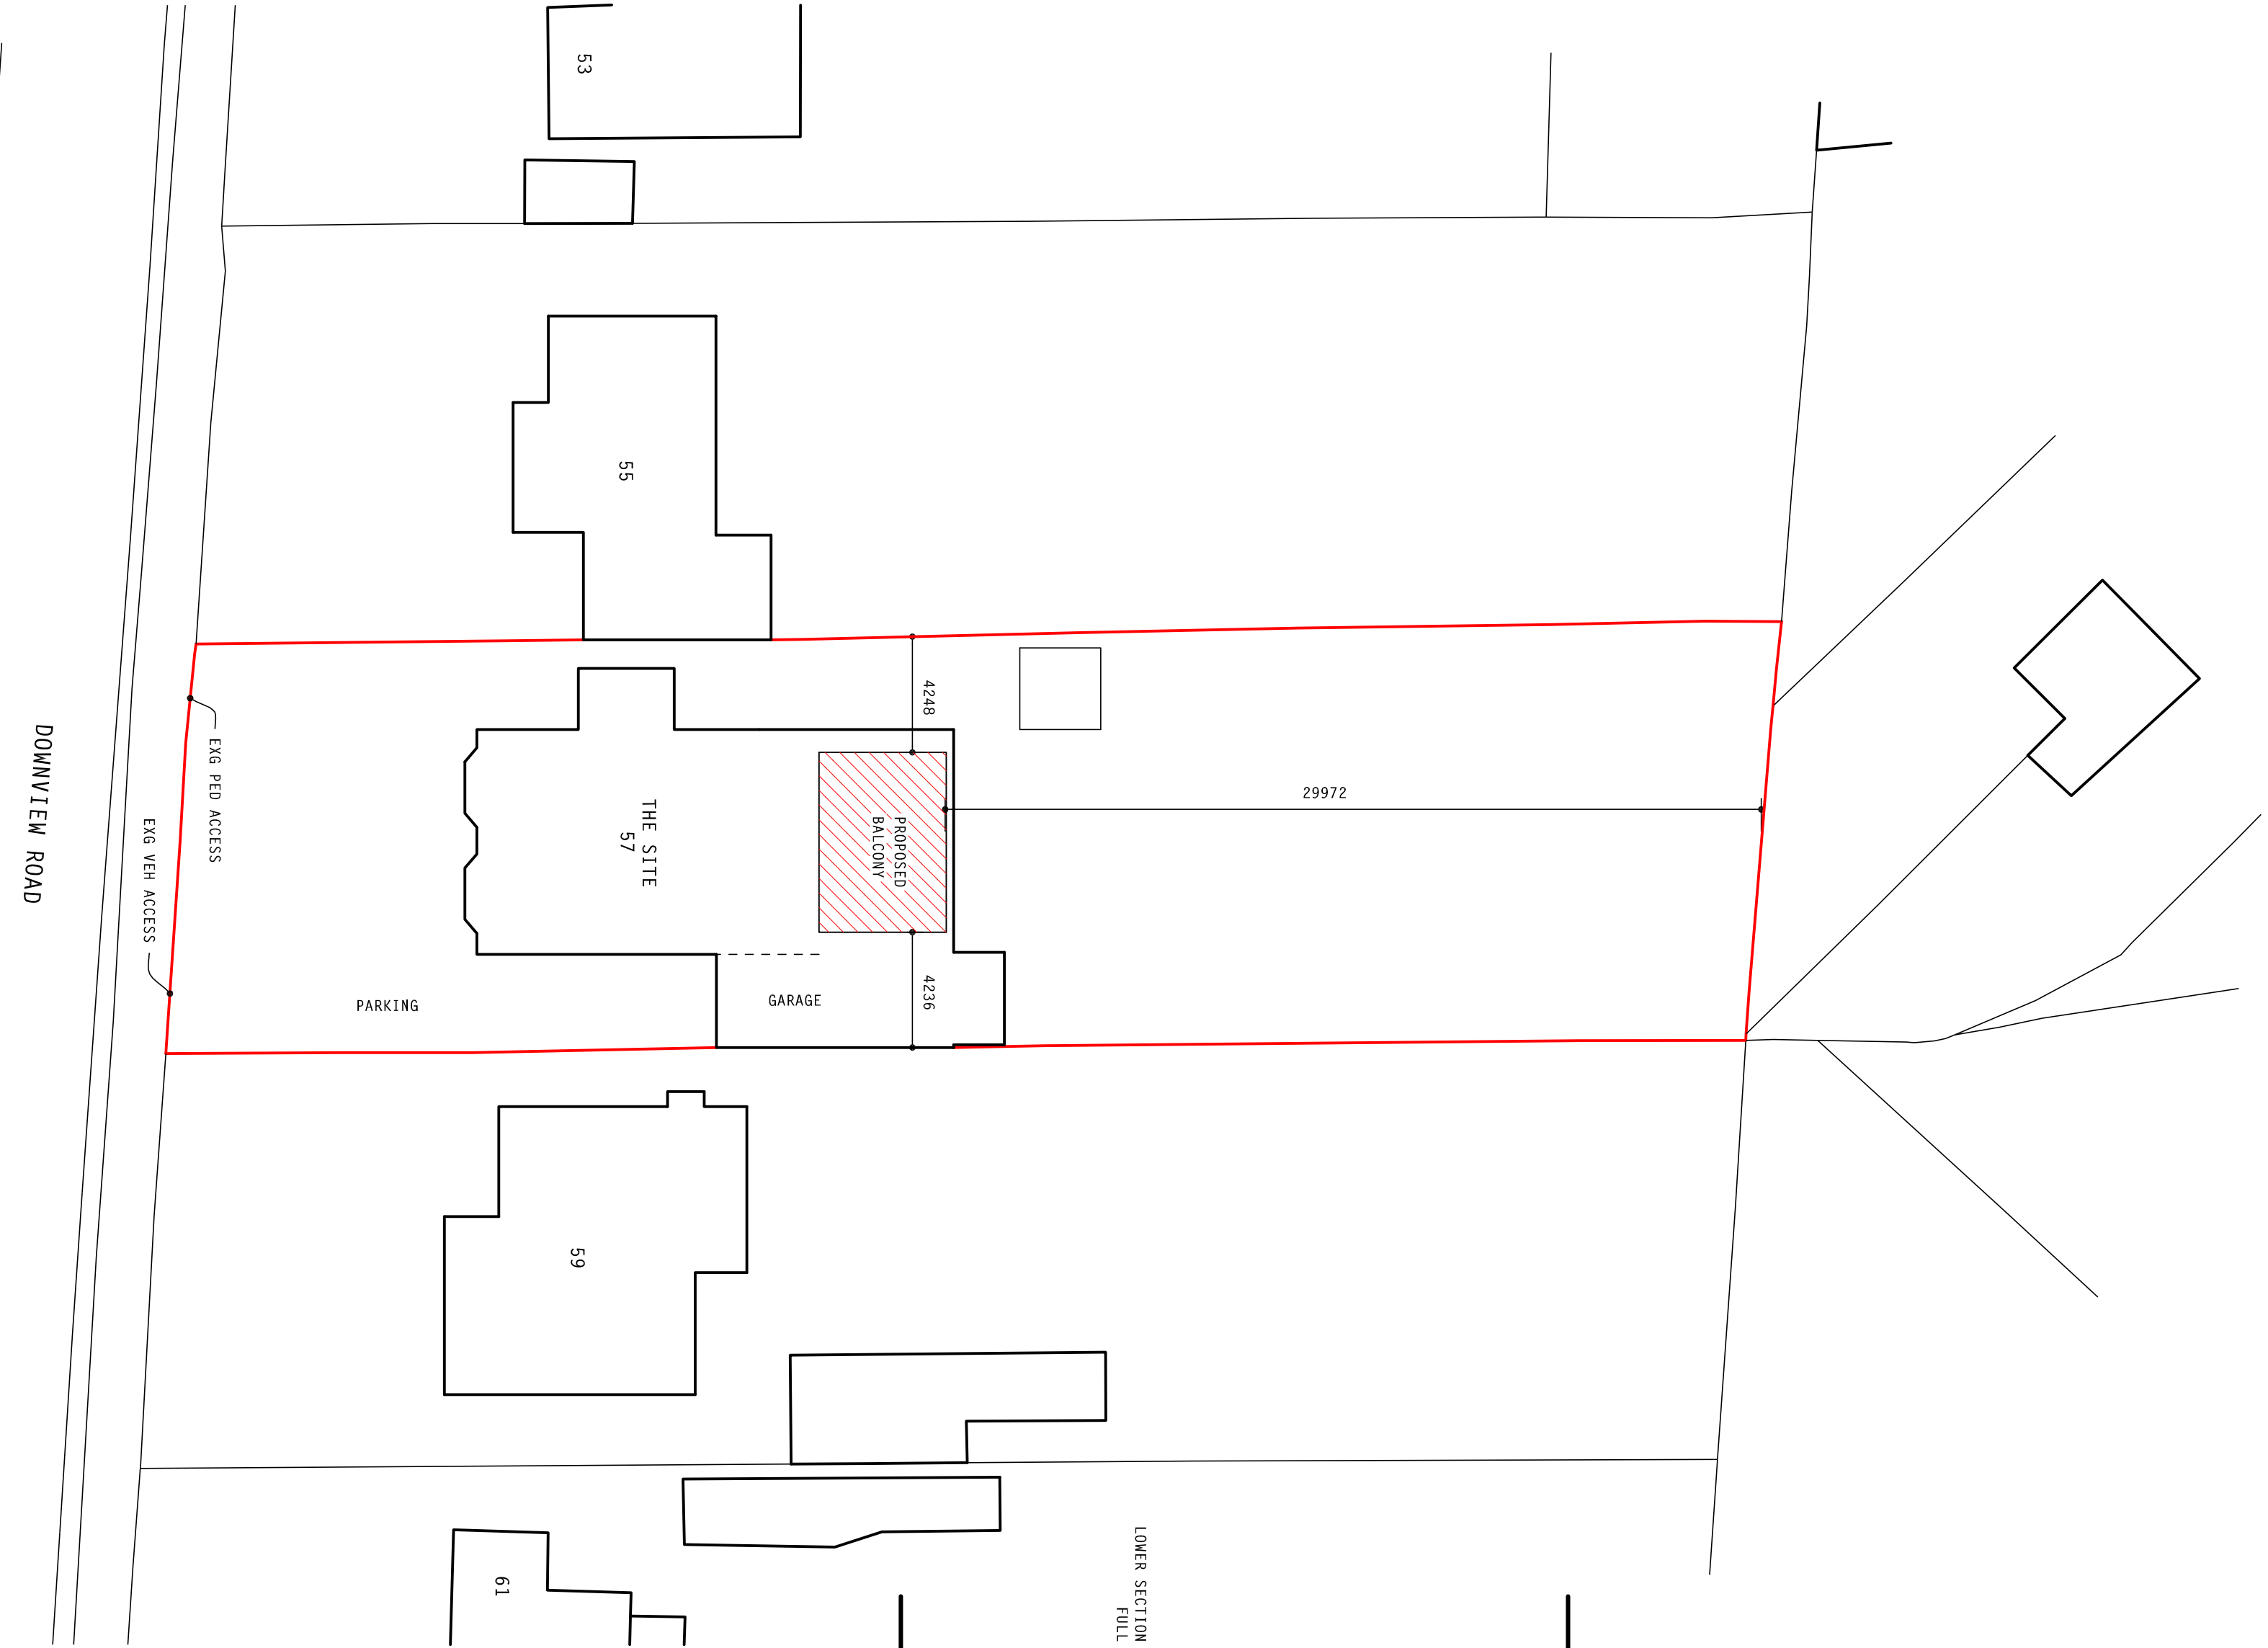


site plan
SCALE 1:200
PART ENLARGED OS
ADJACENT PROPERTIES APPROXIMATE ONLY




location plan
SCALE 1:1250
CROWN COPYRIGHT RESERVED
OS LICENCE SR 100029450

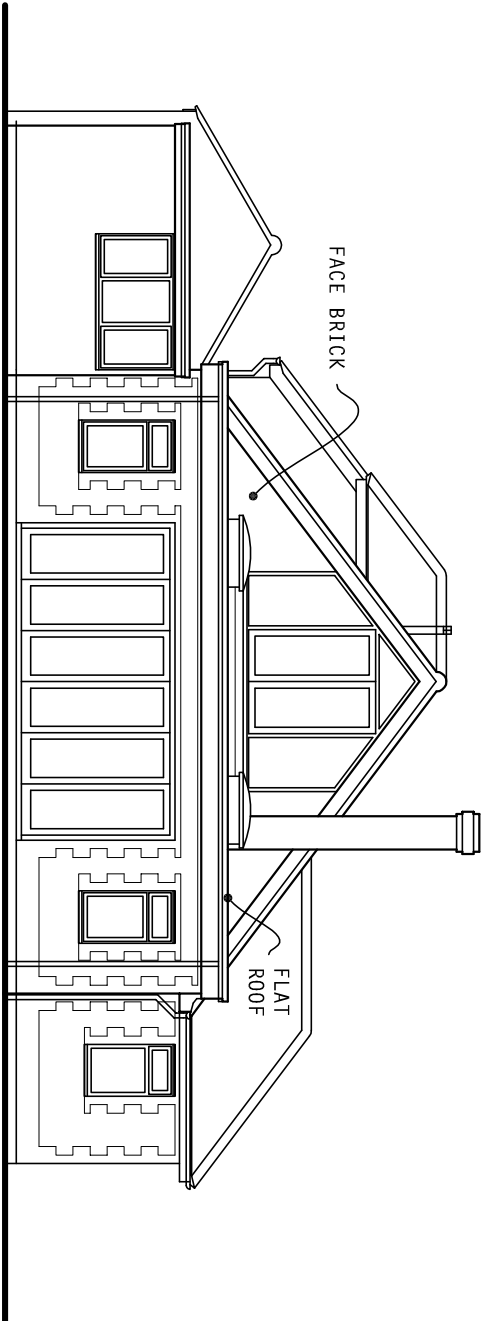

existing west elevation
SCALE 1:100

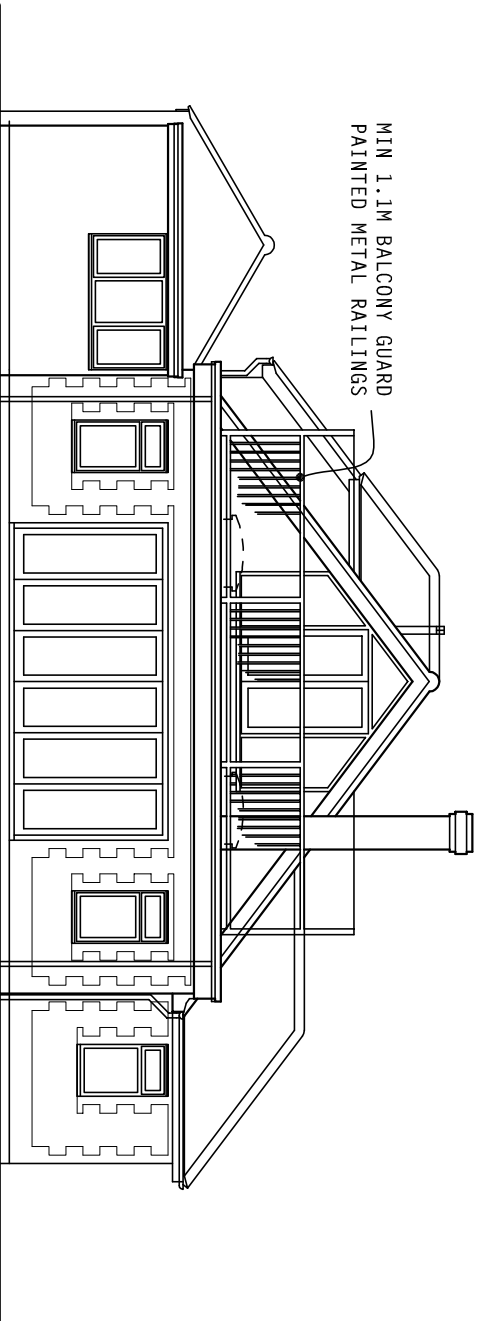

proposed west elevation
SCALE 1:100

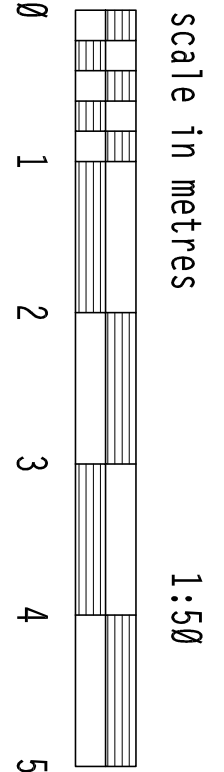

client: Mr & Mrs A Cramp

project: proposed balcony
57 Downview Road, Felpham
Bognor Regis PO22 8HH

PH DESIGN
architectural consultants
3 Chapel Street, Chichester
W. Sussex PO19 1BU
tel: (01243) 781760

project: 20/C14
drawing no: 2
date: Dec 2020

