

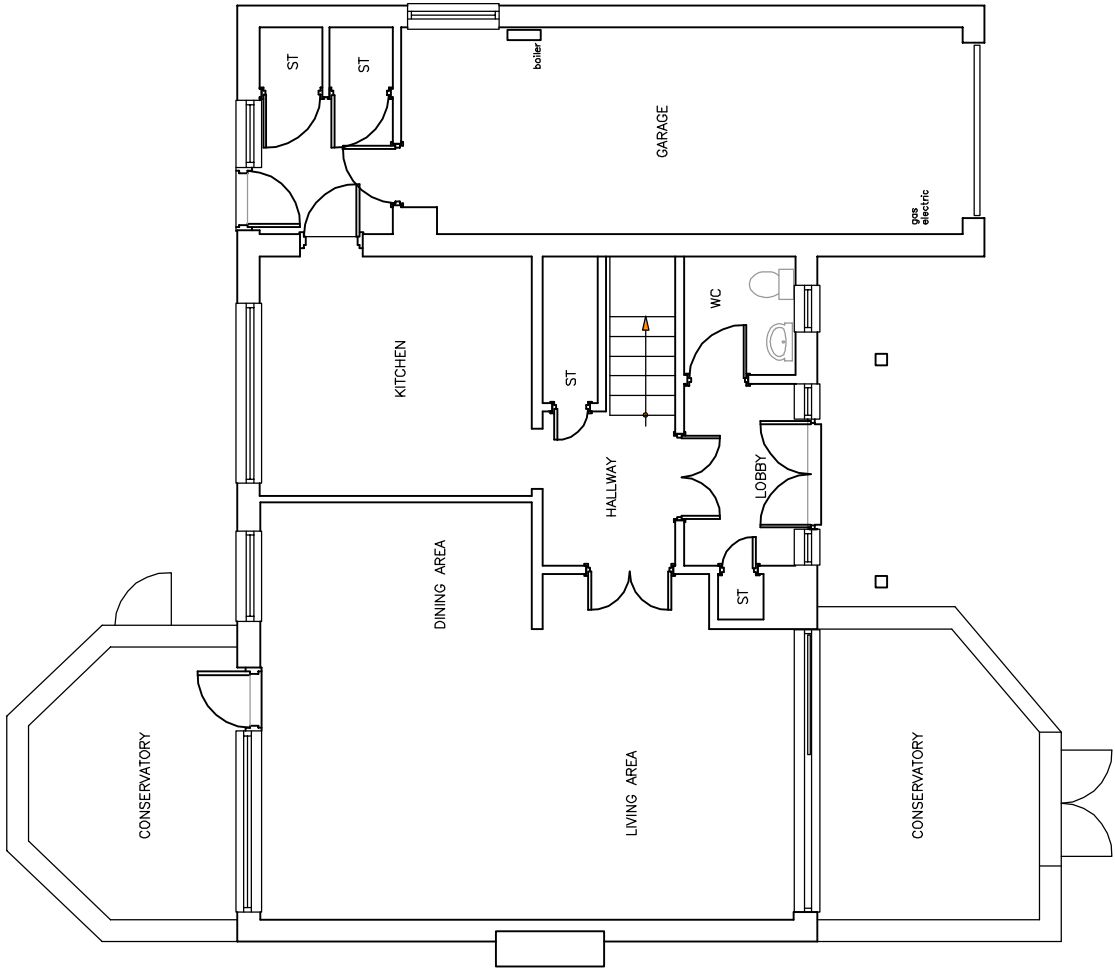


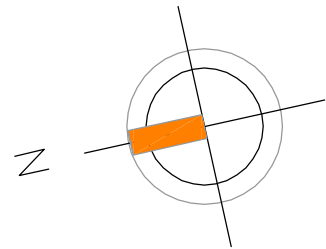

EXISTING GROUND FLOOR PLAN 1:100

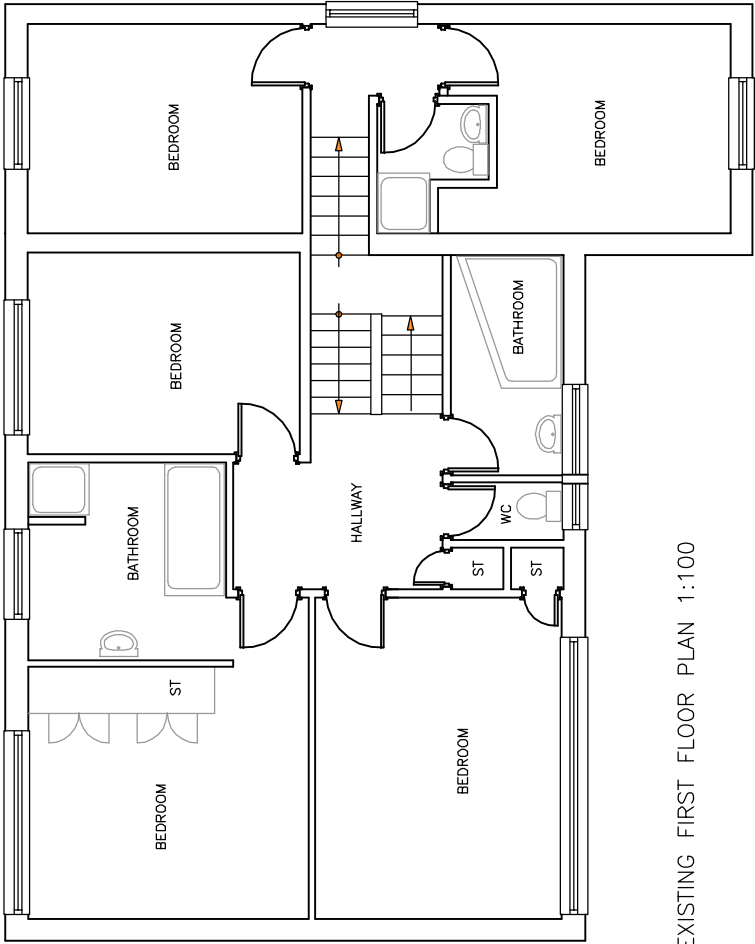

EXISTING FIRST FLOOR PLAN 1:100

Amdesign
ARCHITECTURE DESIGN DEVELOPMENT
Leeza Aldis-Hobbs ARB RIBA SPAB
Job: 07756 329400
E-mail: leeza@amdesignltd.co.uk

PROJECT
**77 CROSSBUSH ROAD
FELPHAM
WEST SUSSEX
PO22 7LZ**
PROJECT STAGE
PI ANNING

DRAWING
EXISTING PLANS
DRAWING No
254/02
SCALE 1:100
DATE 1 JAN 2019
REVISION
DRAWN
CHECKED
LA

LETTER	REVISION	DATE
This scheme is subject to town planning and all other necessary consents. All dimensions and levels to be checked on site. This drawing is to be read in conjunction with other relevant drawings and documents. Report all discrepancies to the Architect before work commences.		