

Amdesign

ARCHITECTURE DESIGN DEVELOPMENT
Leeza Aldis-Hobbs ARB RIBA SPAB

Job: 07756 329400

E-mail: leeza@amdesignltd.co.uk

PROJECT

77 CROSSBUSH ROAD
FELPHAM
WEST SUSSEX
PO22 7LZ

PROJECT STAGE

PI ANNING

DRAWING

EXISTING
ELEVATIONS

DRAWING No


254/03

SCALE 1:100
DATE 1 JAN 2019


REVISION

DRAWN
CHECKED
LA


LETTER	REVISION	DATE
This scheme is subject to town planning and all other necessary consents. All dimensions and levels to be checked on site. This drawing is to be read in conjunction with other relevant drawings and documents. Report all discrepancies to the Architect before work commences.		

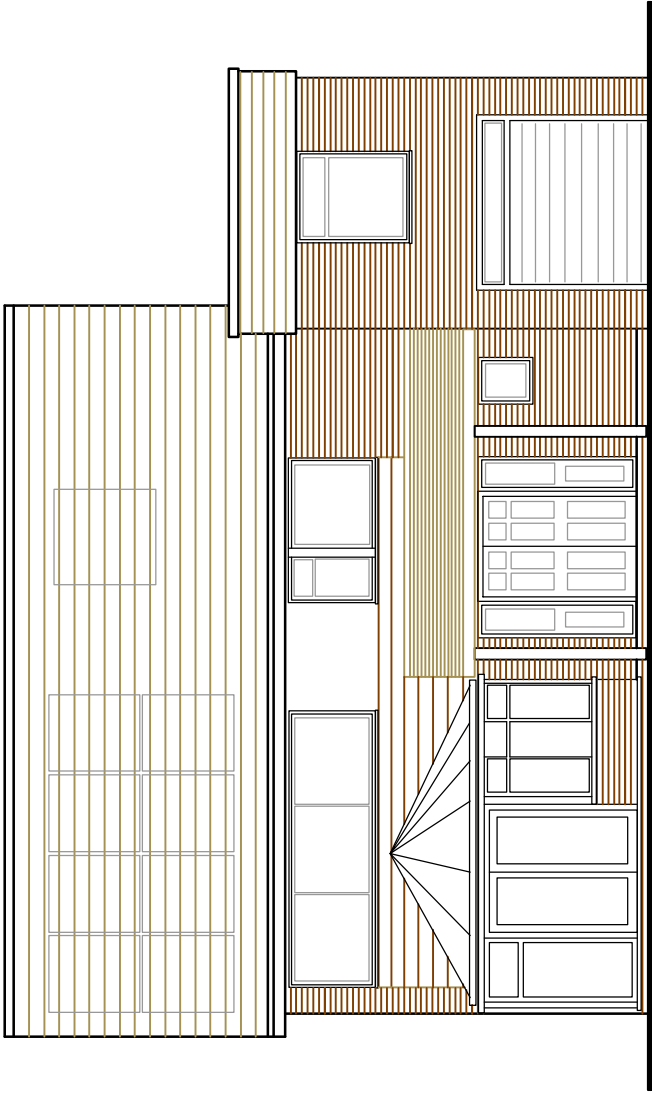


EXISTING SOUTH ELEVATION 1:100

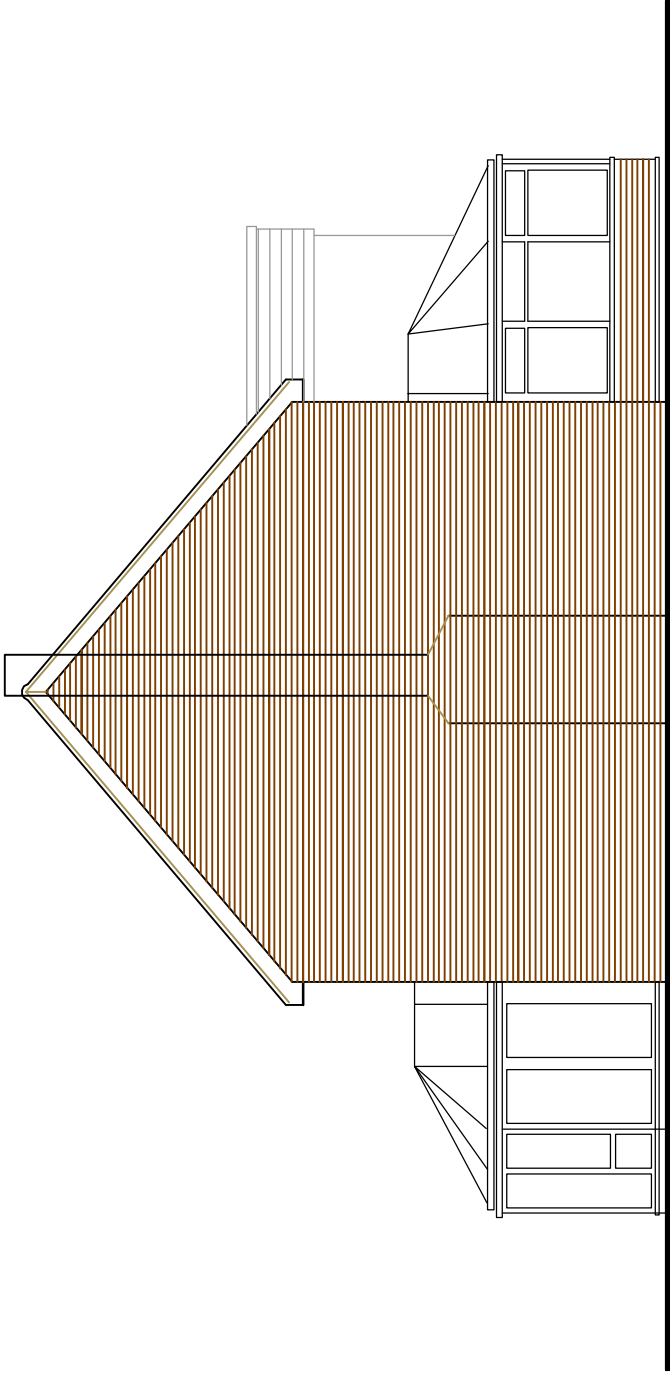

EXISTING WEST ELEVATION 1:100

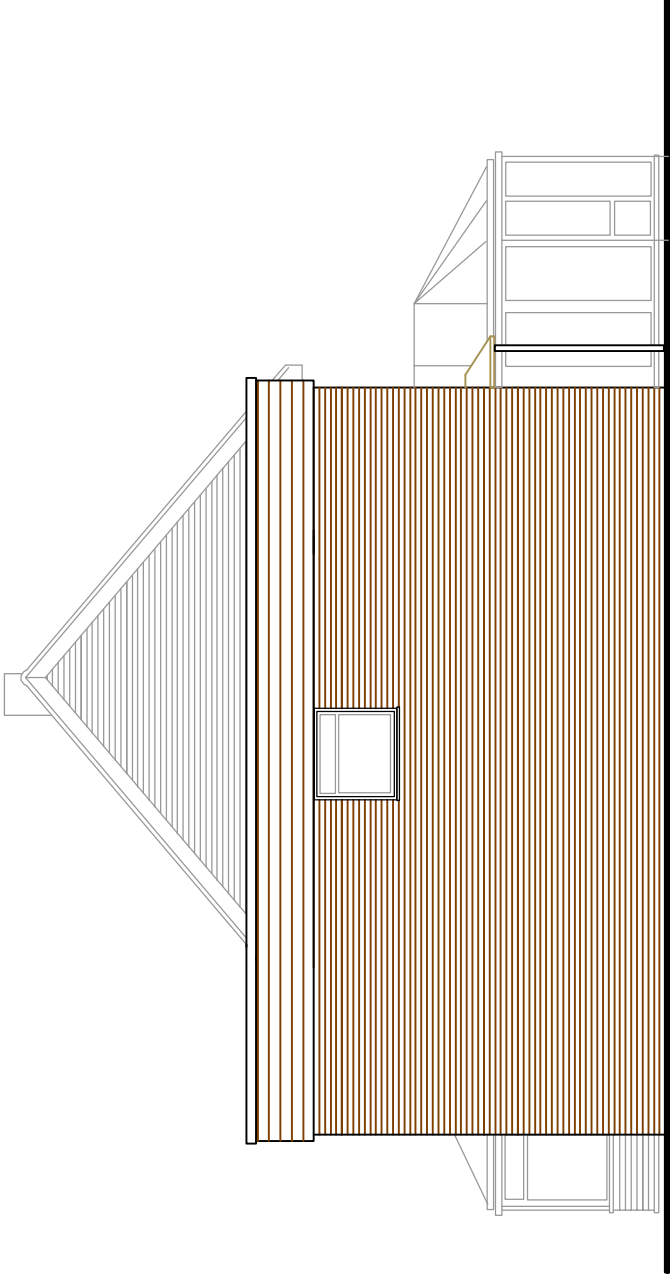

EXISTING EAST ELEVATION 1:100

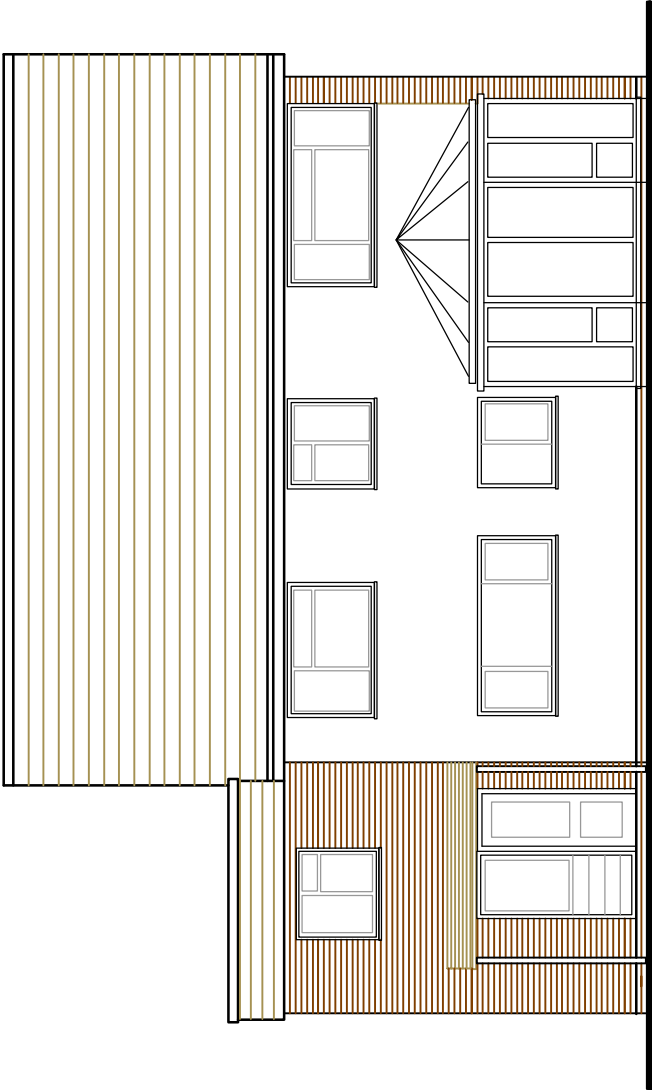

EXISTING NORTH ELEVATION 1:100