




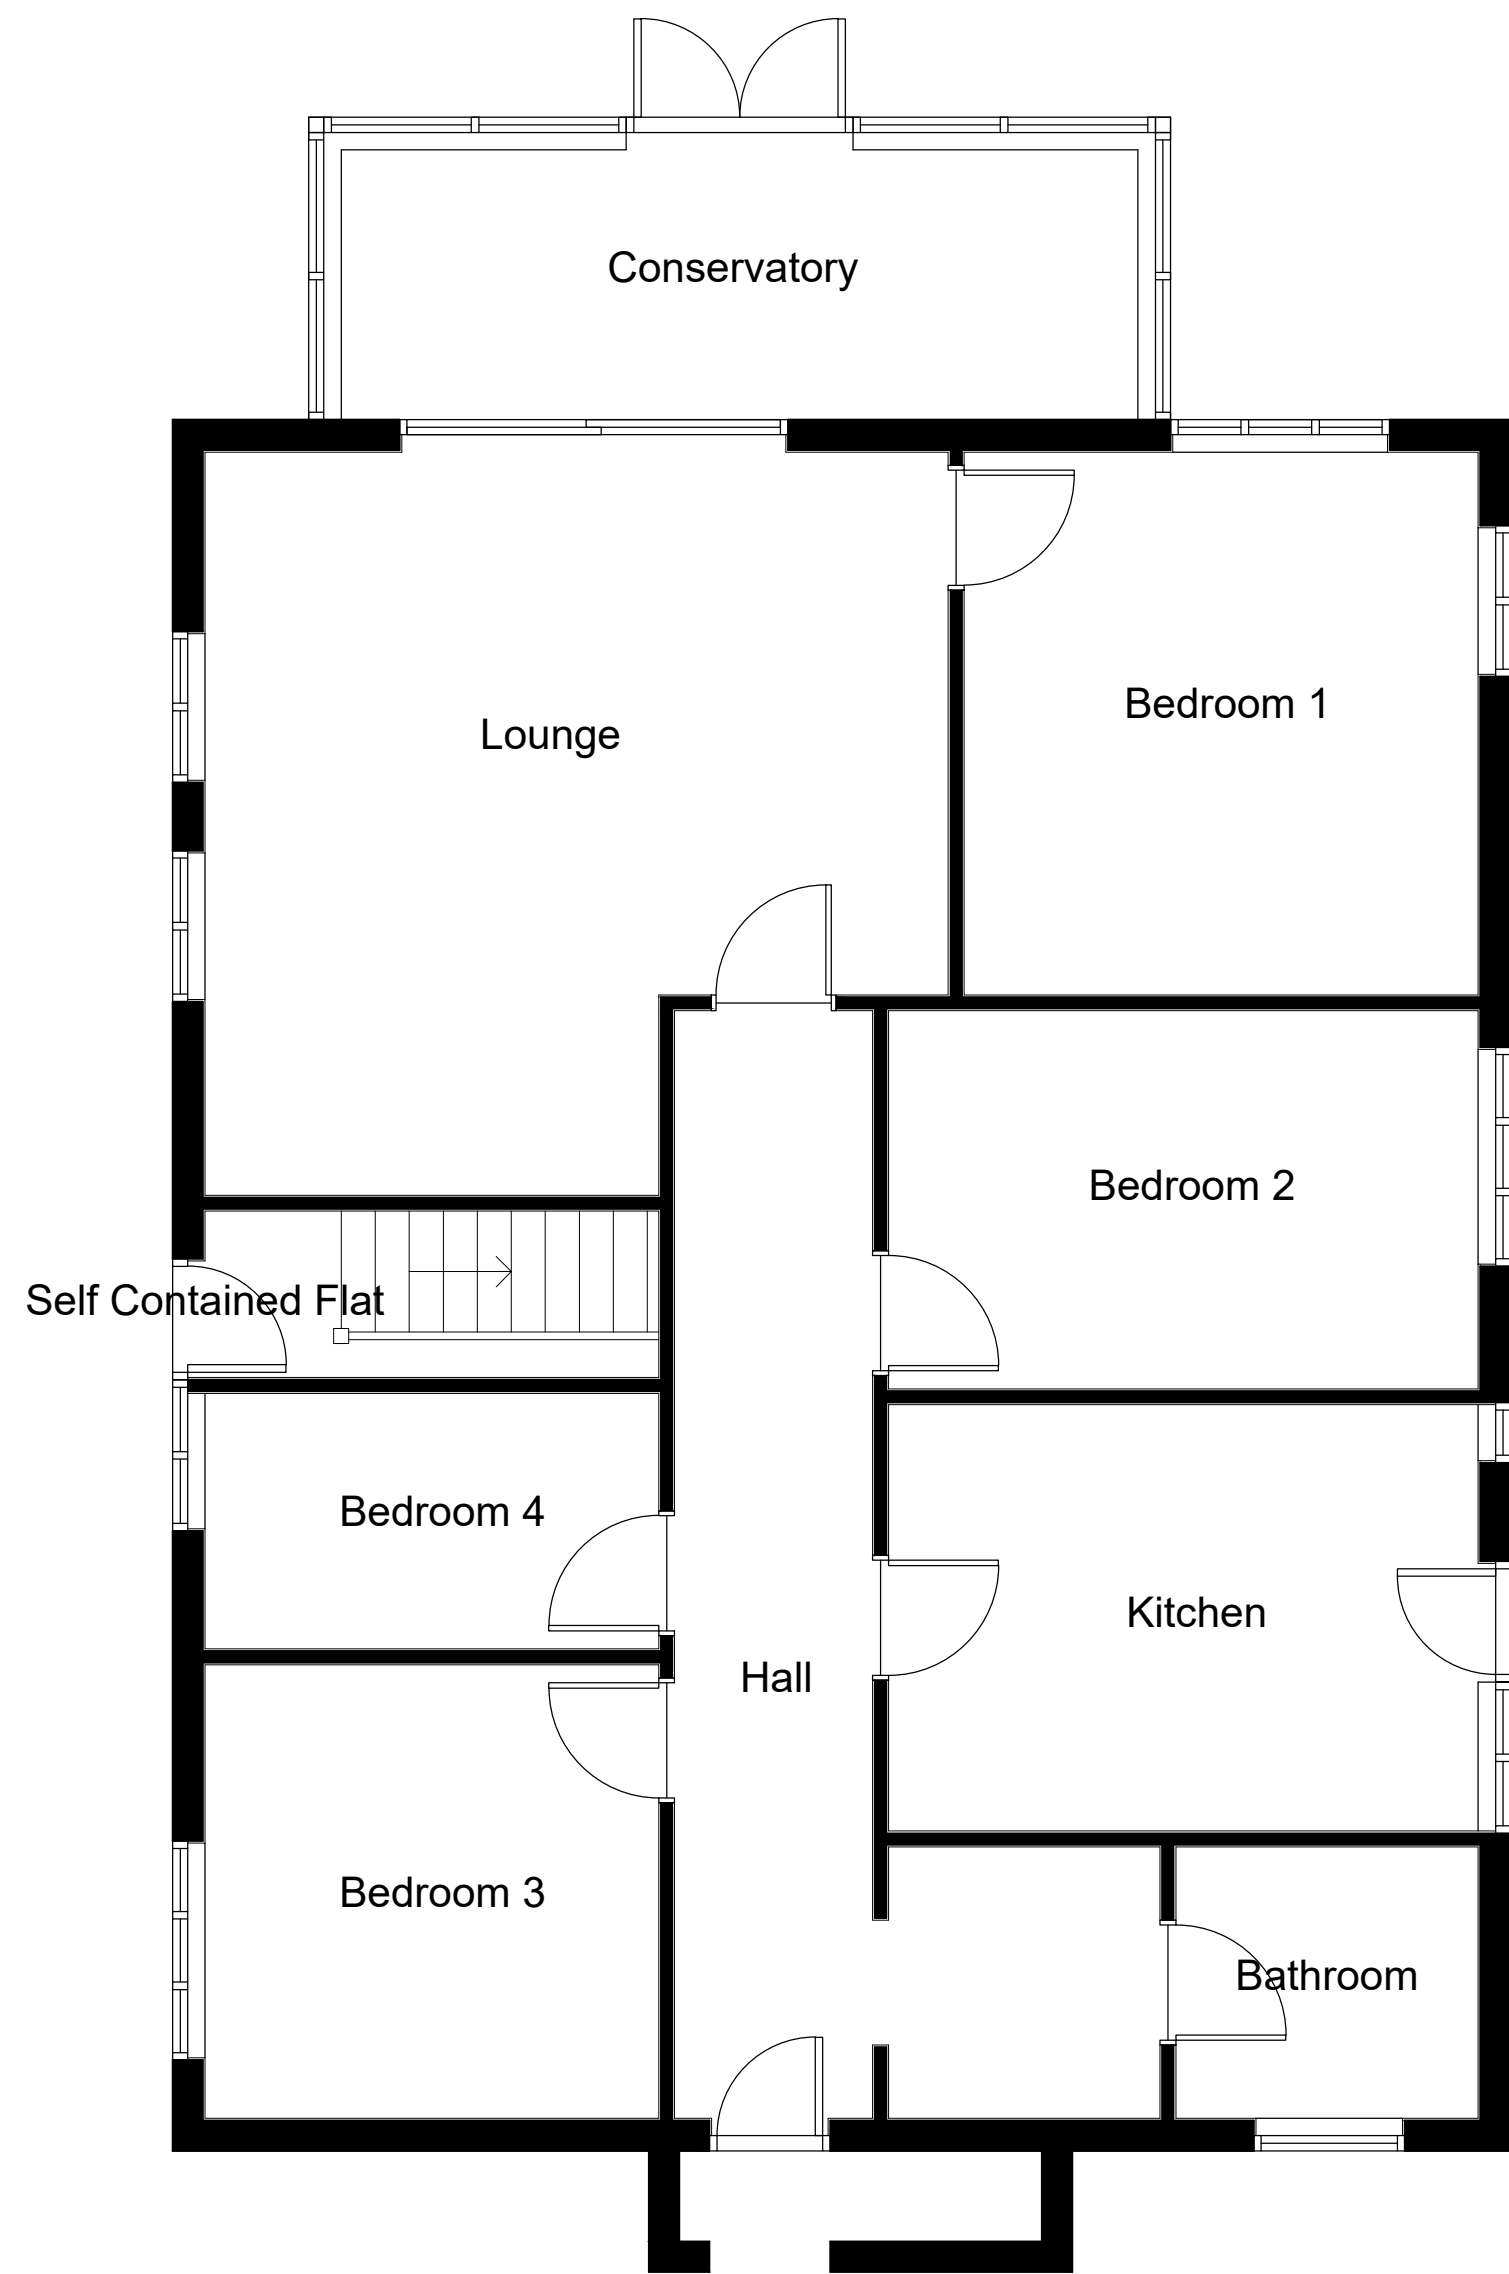

EXISTING GROUND FLOOR PLAN
(1:50)

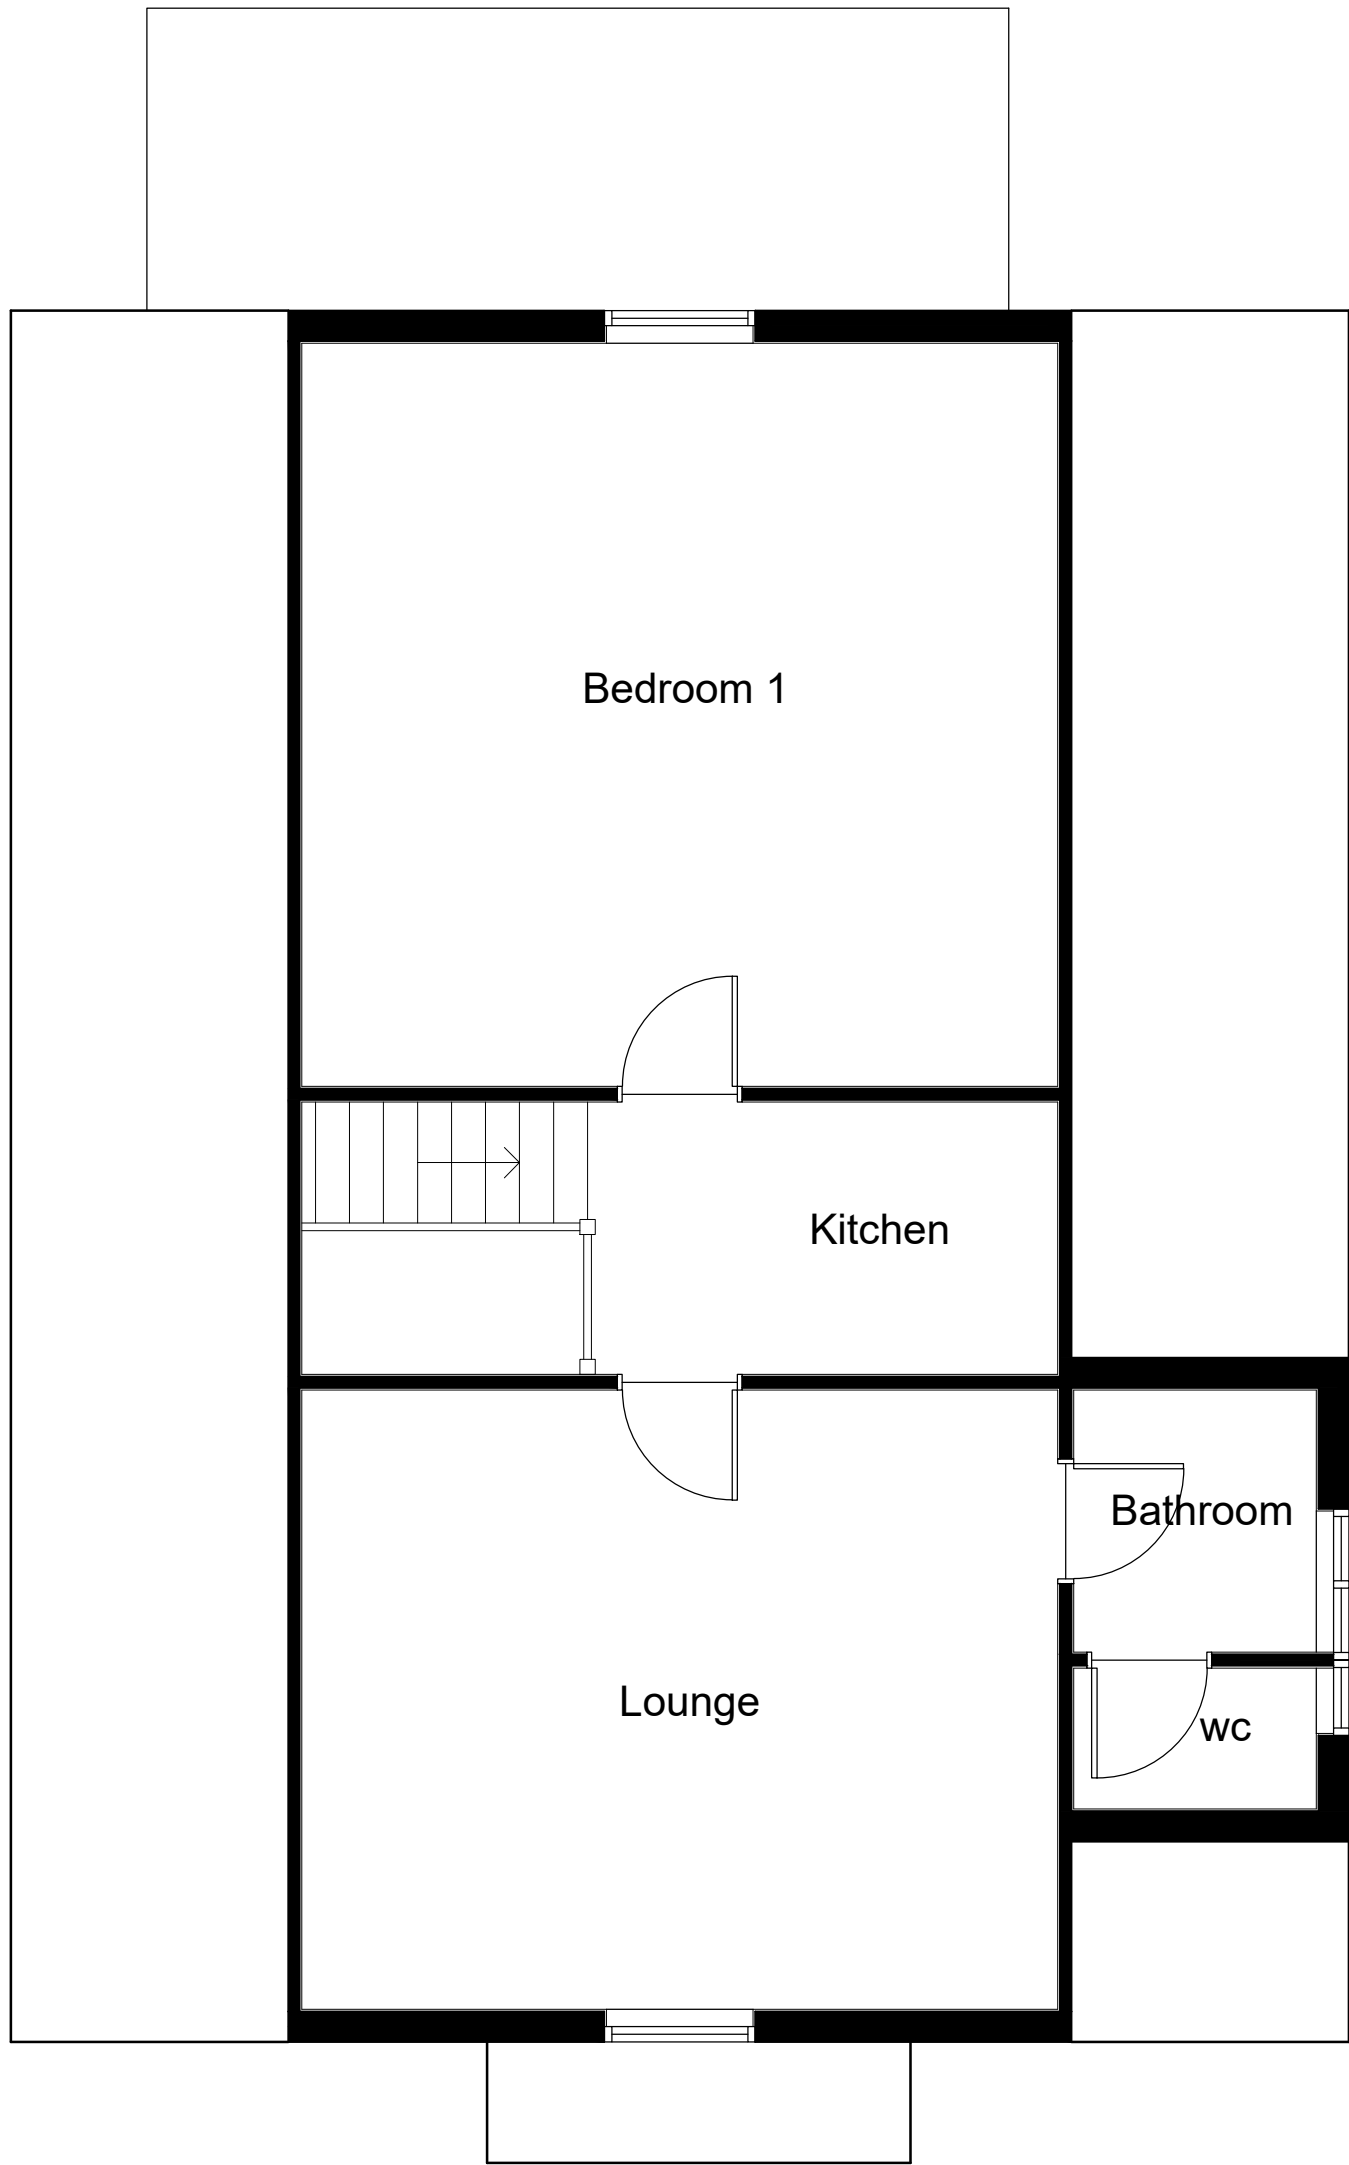

EXISTING FIRST PLAN
(1:50)

 

EXISTING ROOF PLAN
(1:50)

Notes

THIS DRAWING IS THE COPYRIGHT OF VIVID DESIGN STUDIO LTD AND MUST NOT BE COPIED, ALTERED OR REPRODUCED IN ANY WAY NEITHER PASSED TO A THIRD PARTY WITHOUT THEIR WRITTEN PERMISSION.

DIMENSIONS TO BE CHECKED ON SITE BEFORE COMMENCING WORK AND ANY DISCREPANCIES SHALL BE REPORTED TO THE DESIGNER. FIGURED DIMENSIONS MUST BE TAKEN IN PREFERENCE TO SCALED DIMENSIONS.

Rev:-	Description:-	Date:-	Chkd by:-



The Barn, Calcot Mount Business Park, Calcot Lane,
Curdridge, Southampton, Hampshire, SO32 2BN
Tel: 01489 786670
Email: info@vividdesignstudio.co.uk
Website: www.vividdesignstudio.co.uk

Project:-
19 Rife Way
Bognor Regis
West Sussex

Title:-
Existing Floor Plans & Elevations

Client:-
Mr Malcolm Belcher

Scale:-
1:50, 1:100 (@A1)

Drawn By:- PJD Checked By:-

Date:- 24/03/19 Date:-

Job.No:- 190021 Drg.No:- 01 Rev:-



EXISTING EAST ELEVATION
(1:100)



EXISTING NORTH ELEVATION
(1:100)



EXISTING WEST ELEVATION
(1:100)



EXISTING SOUTH ELEVATION
(1:100)