
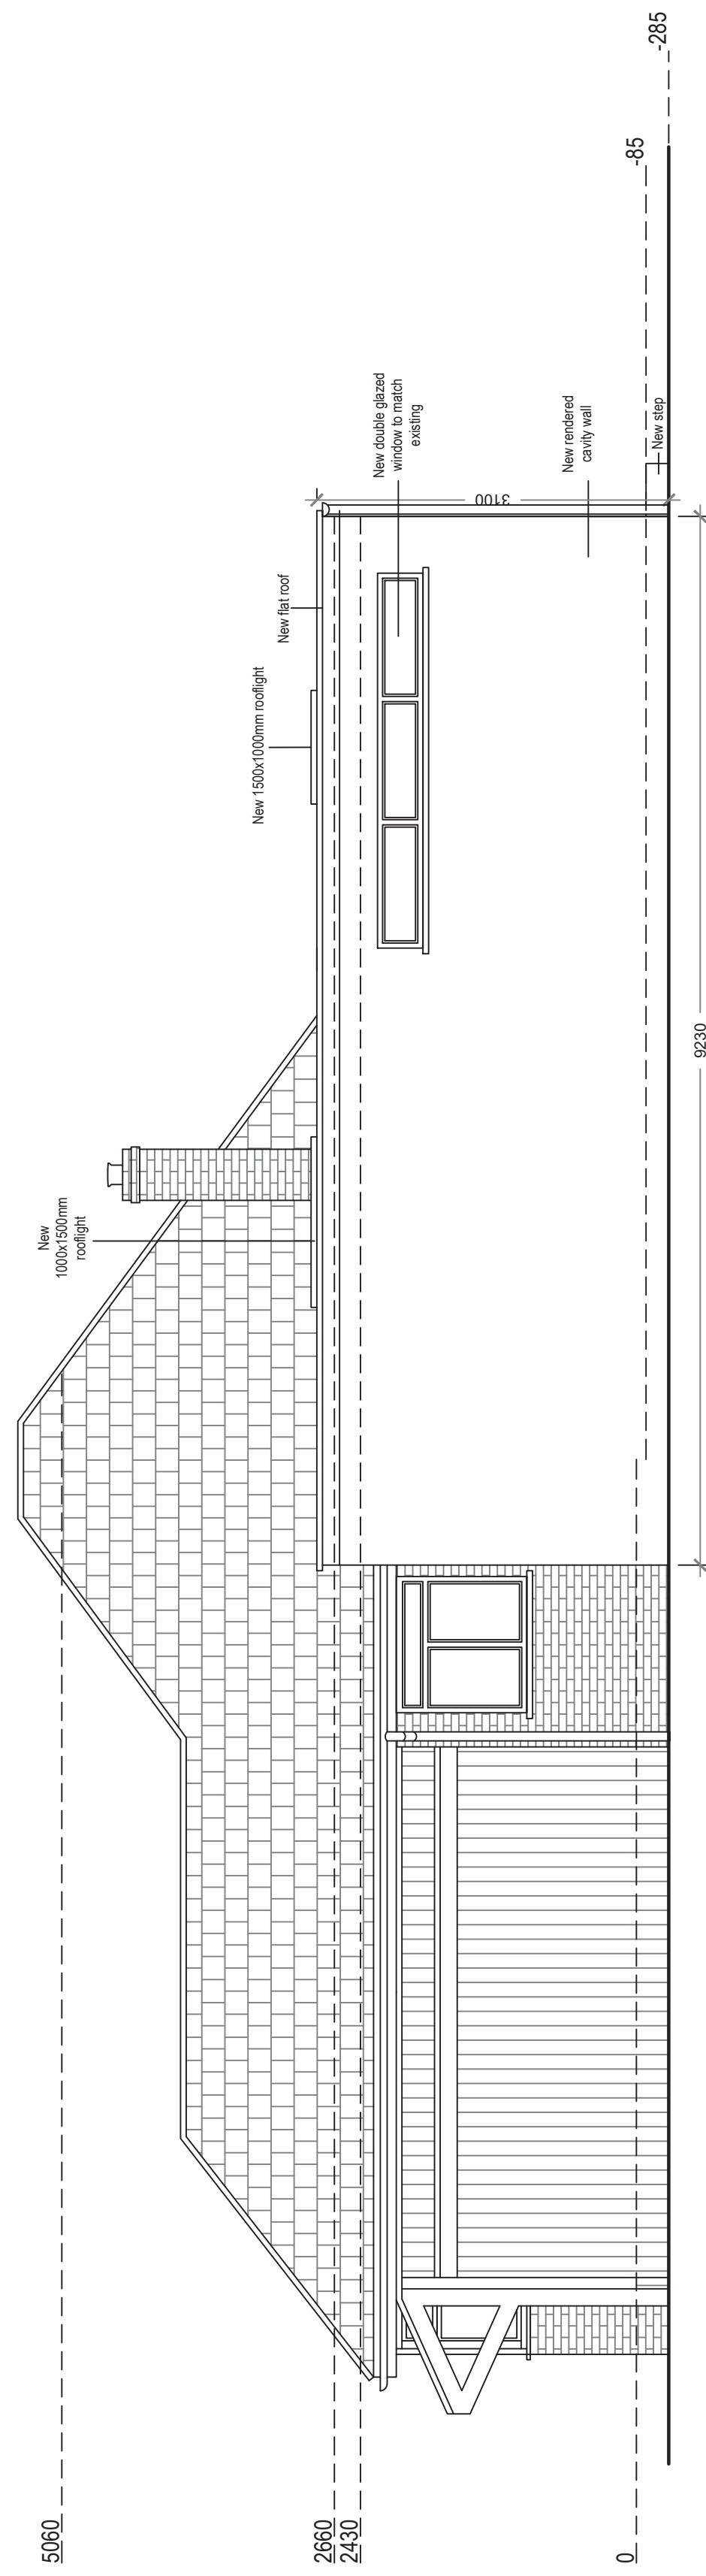
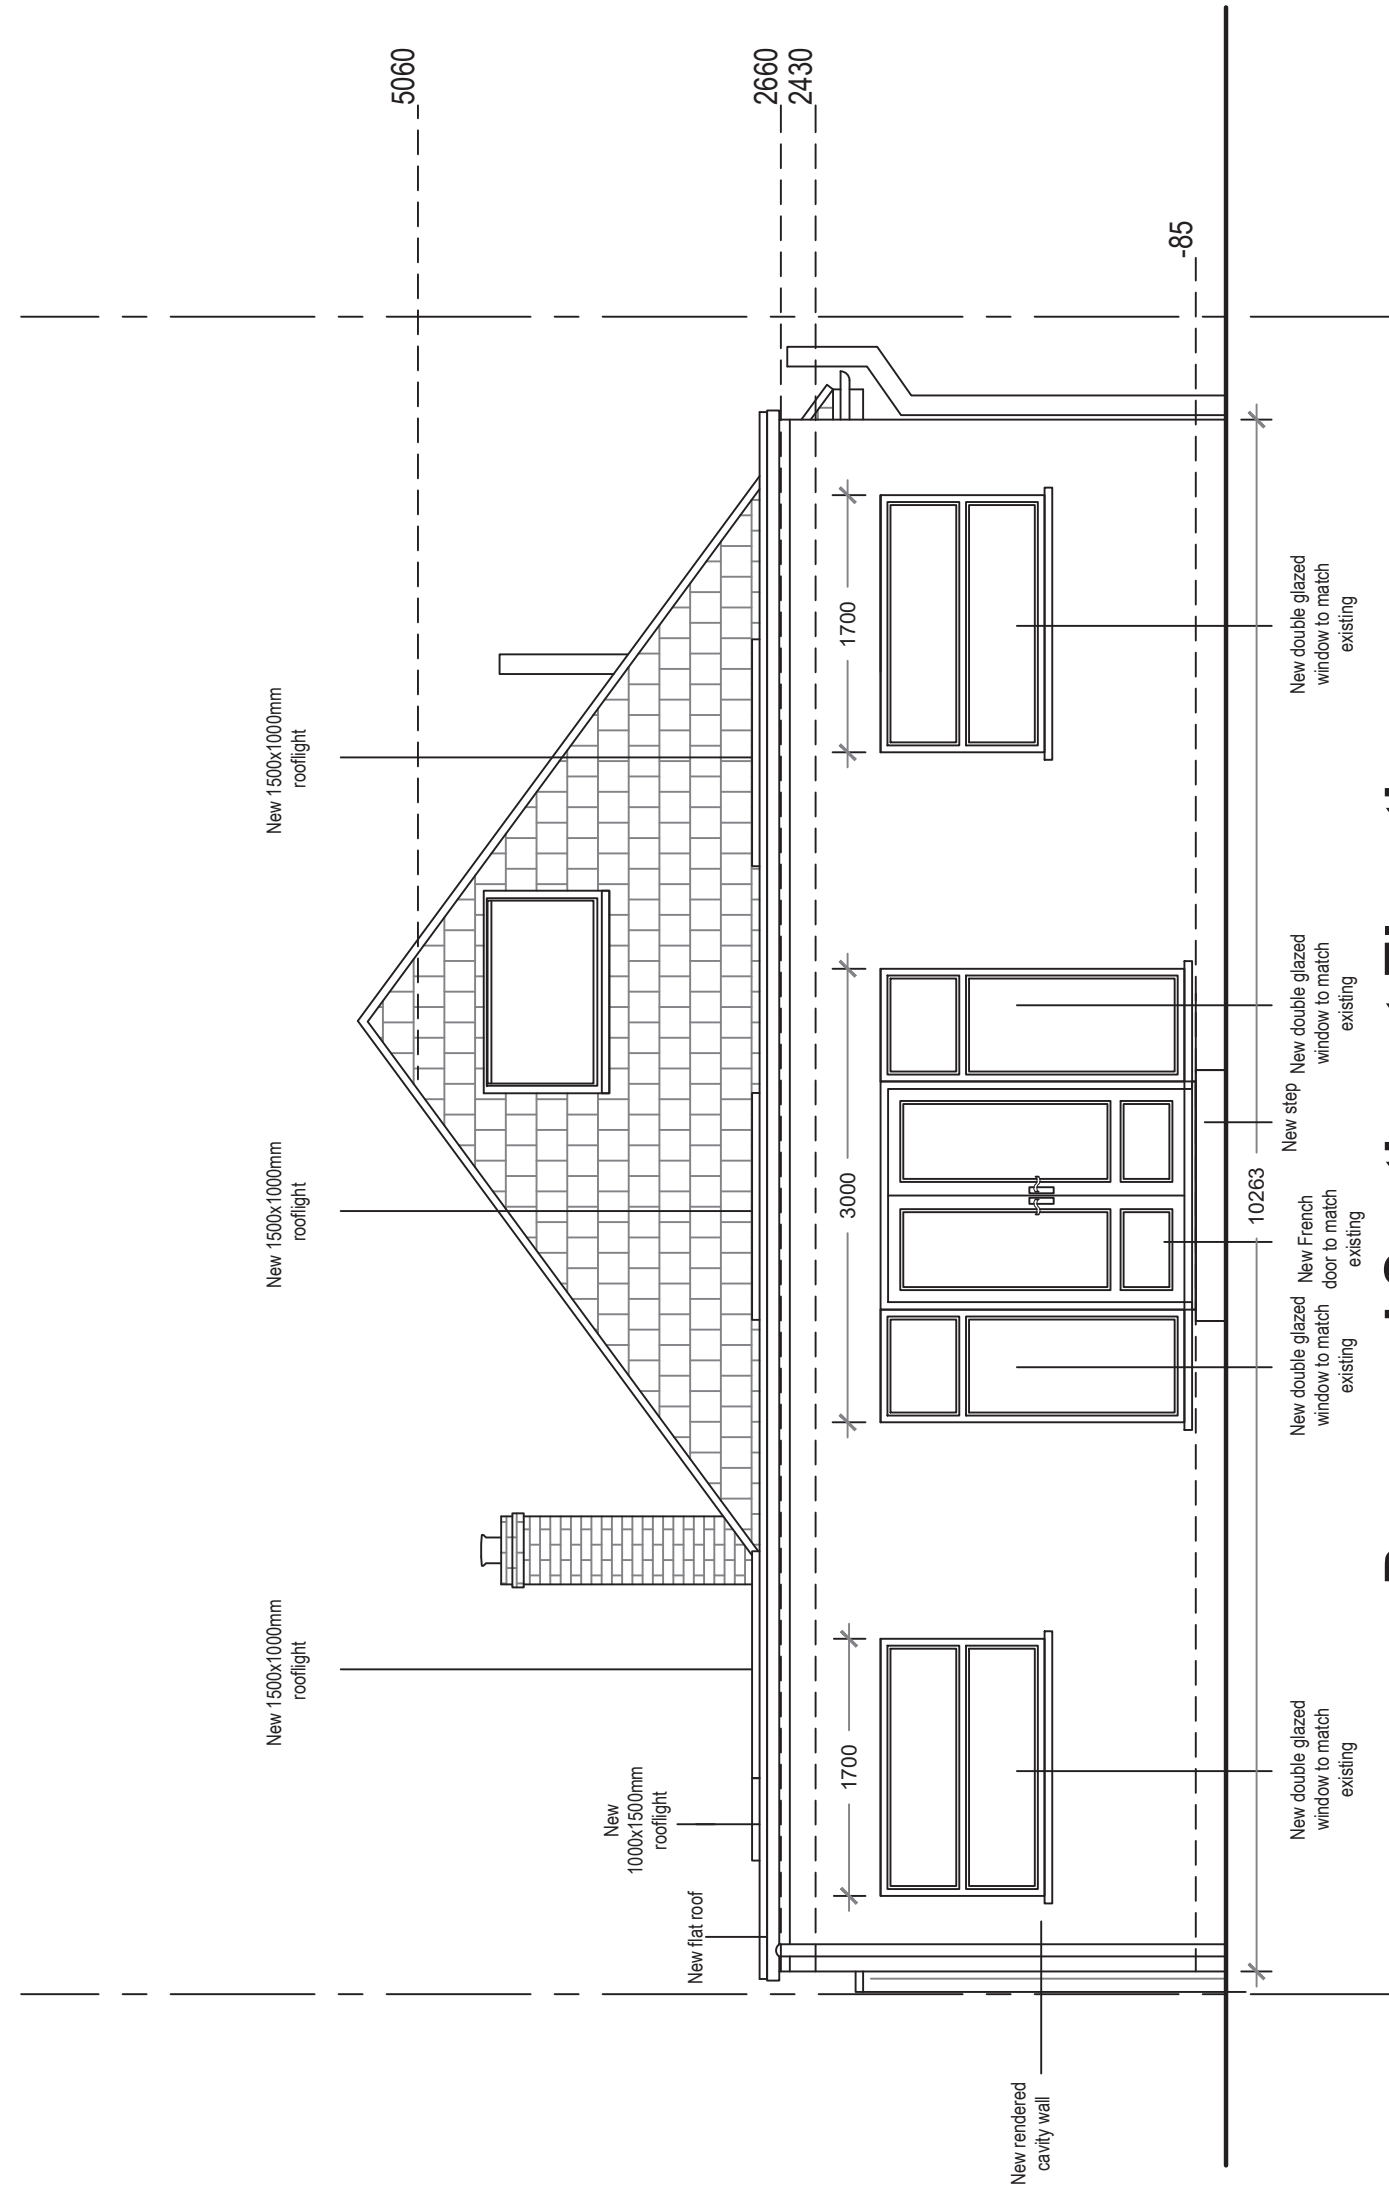


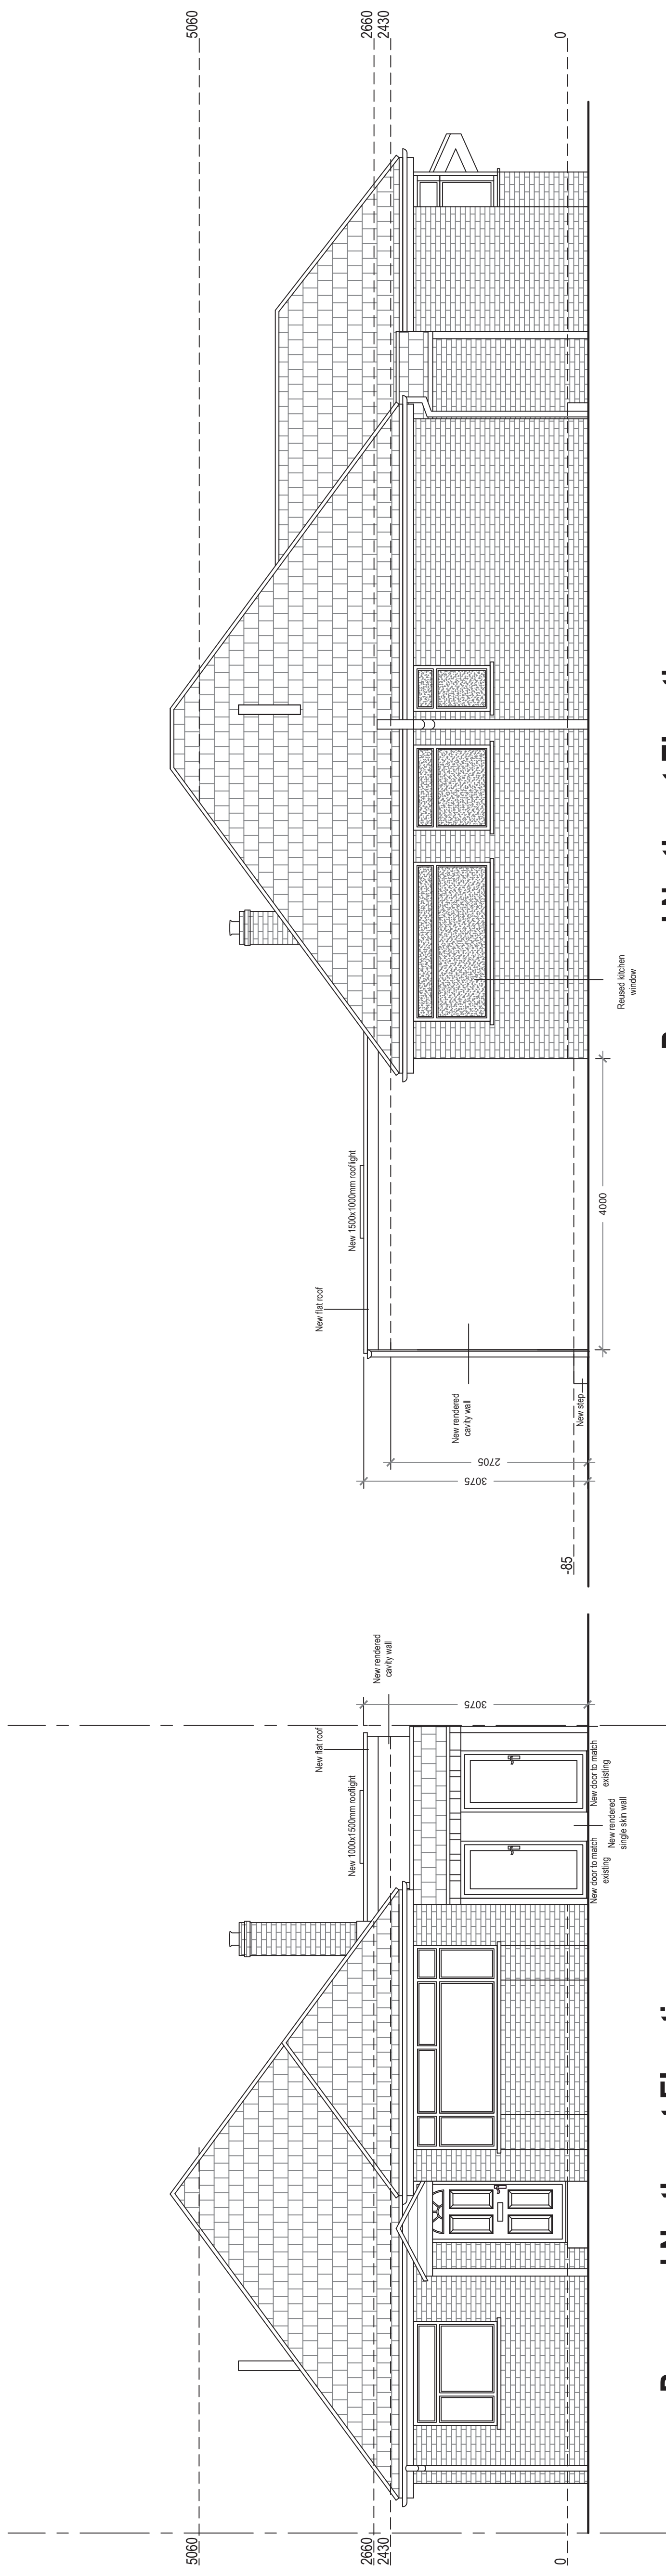

Proposed Southwest Elevation

Scale 1:50

Arkiplan

74 Cardiff Road, CF15 7QE • Enquiries@ArkiPlan.co.uk

Site	16 Normans Drive, Bognor Regis, West Sussex PO22 8LW	Date	04.05.2022
		Sheet	22-0618 D05 Rev 0
		Job	New Extension
		Scale	As Shown@A1
		Title	As Shown

