


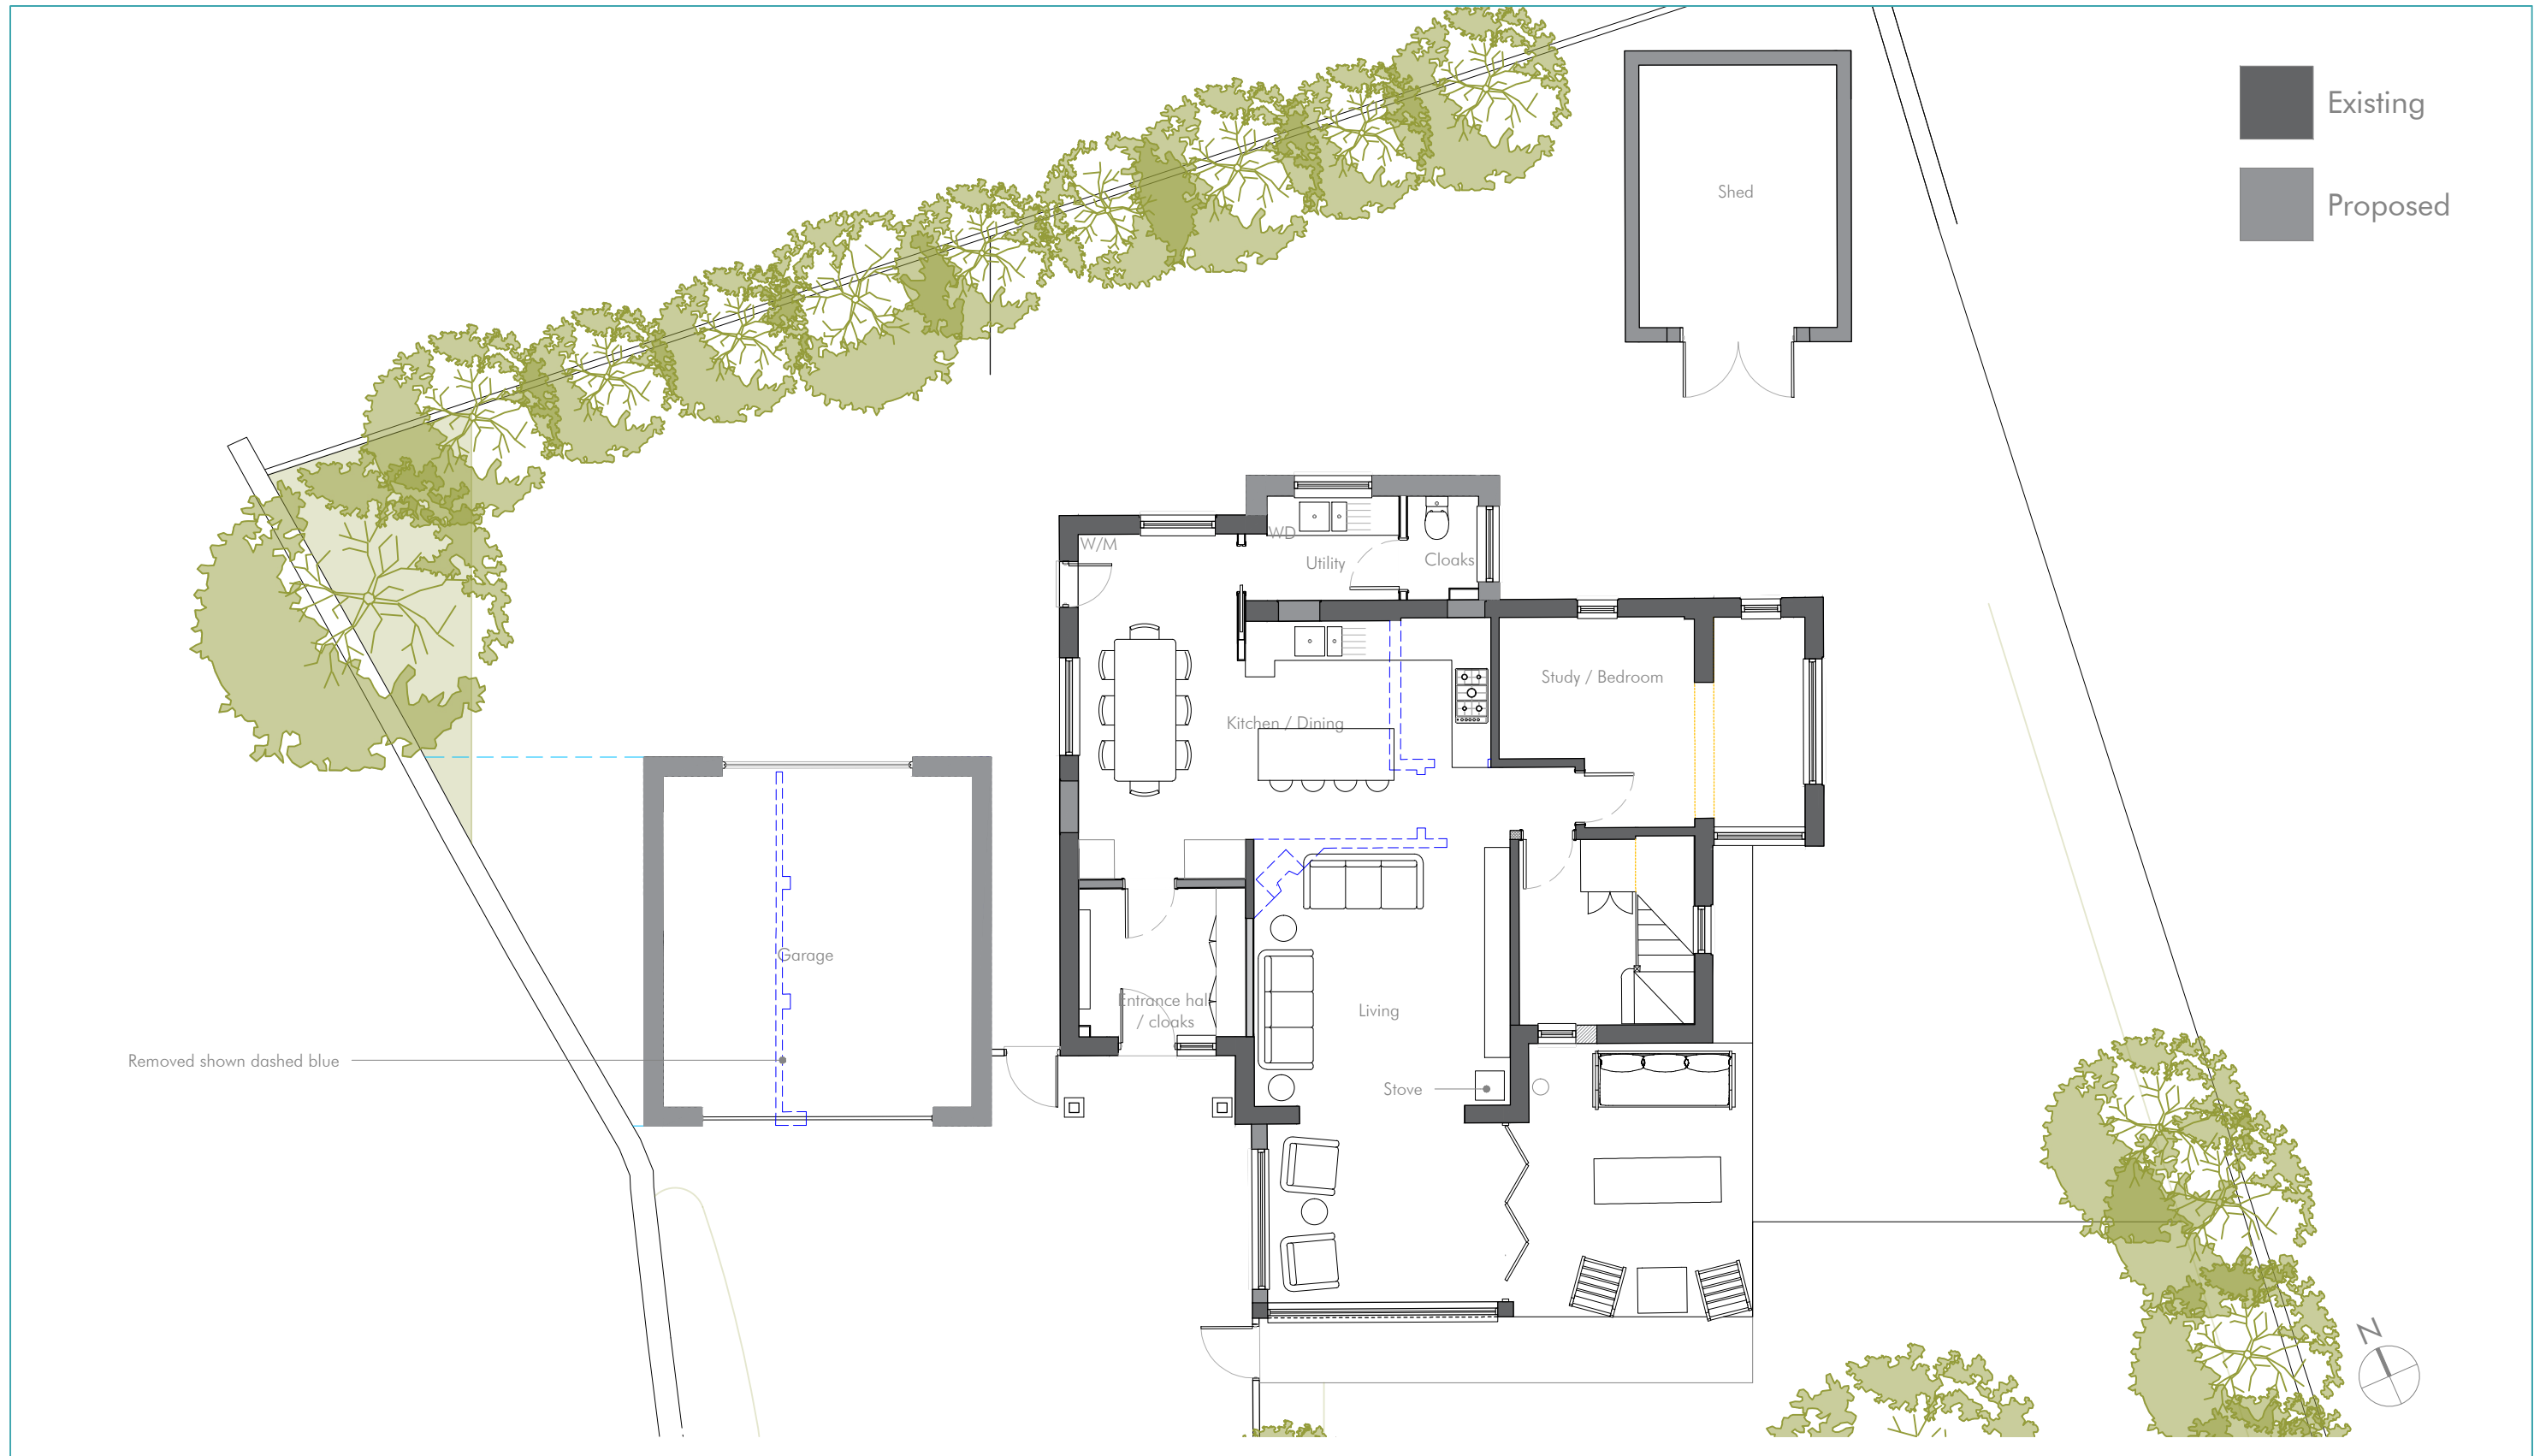

Project
5 Limmer Lane

Drawing
Proposed Ground Floor Plan

Project No.
2126
Dwg No.
3.100
Scale
1:100 @ A3

Rev	Date	Notes
01	15.07.24	Updated layout
02	13.05.26	S73

Hebden Design Studio @
Lavant House, West Lavant,
PO18 9AB
07365 111998
info@hebdendesignstudio.com
www.hebdendesignstudio.com

Hebden
design studio
architecture / town planning / interior design / project management

Notes:
Do not scale from this drawing unless for the purposes of Local Authority Planning Approval. Please verify that the information is correctly printed to scale by checking the control bar.
This drawing must be read in conjunction with all other related drawings and documentation.
This drawing is copyright of Hebden Design Studio Ltd ©.
All rights reserved