


Note: All existing windows painted to match new windows

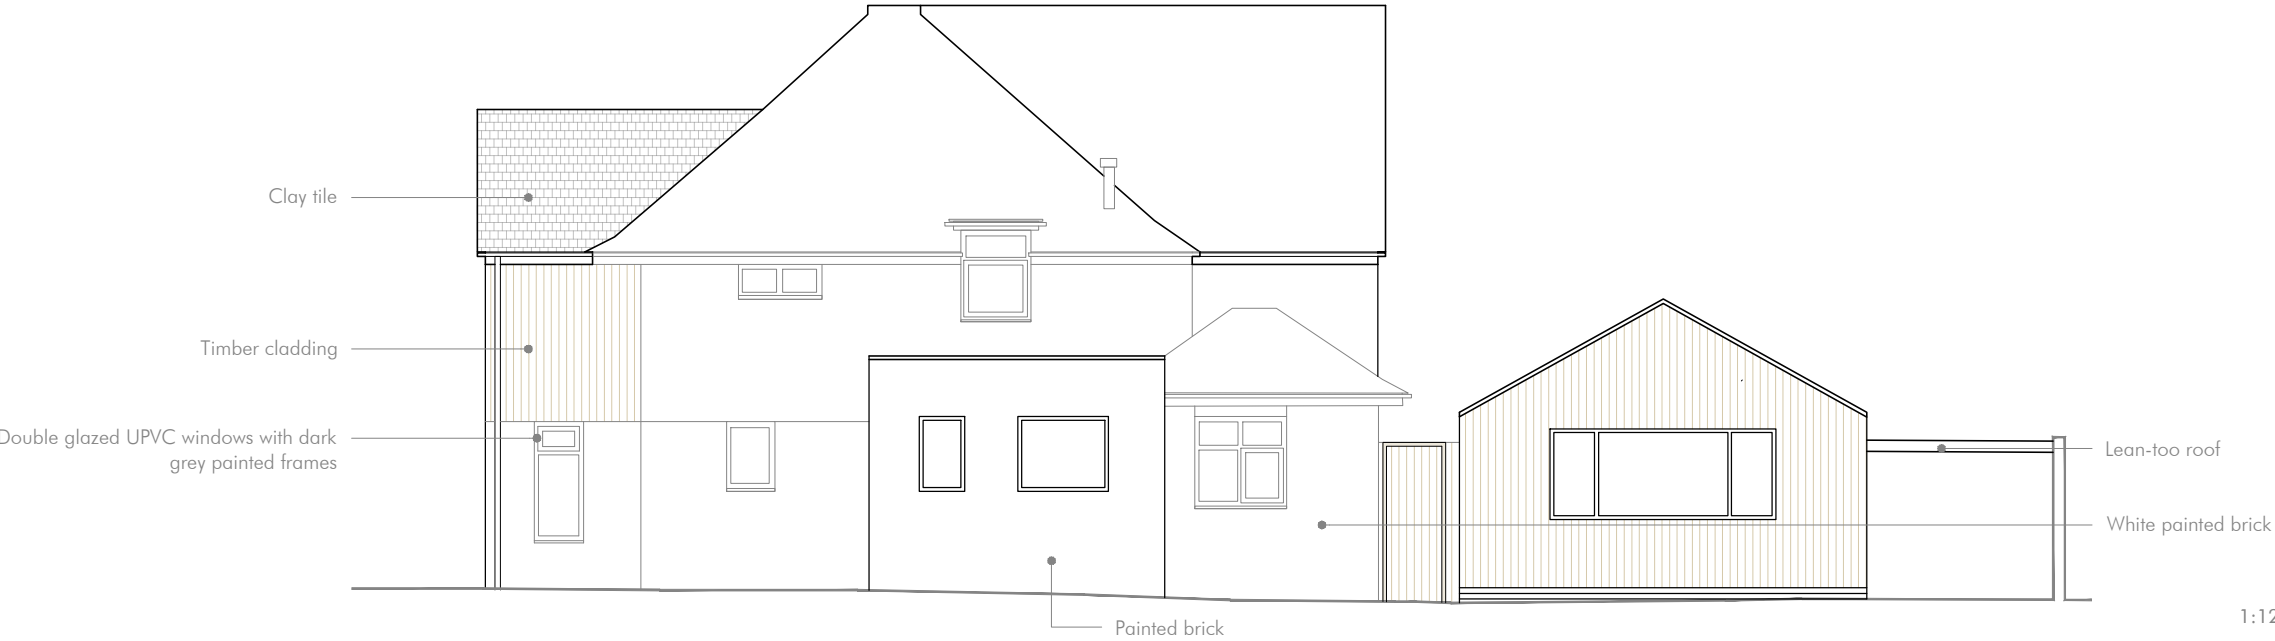

Proposed South Elevation



Proposed North Elevation

1:1250	0mm	10m	20m	50m
1:500	0mm	5m	10m	25m
1:200	0mm	2m	4m	10m
1:100	0mm	1m	2m	5m
1:1	0mm	10mm	20mm	50mm

Project
5 Limmer Lane

Drawing
Proposed South & North Elevations

Project No.
2126

Dwg No.
3.200

Scale
1:100 @ A3

Rev	Date	Notes
01	13.05.26	S73
02	06.07.26	Updated drawings

Hebden Design Studio @
Lavant House, West Lavant,
PO18 9AB
07365 111998
info@hebdendesignstudio.com
www.hebdendesignstudio.com

Hebden
design studio

architecture / town planning / interior design / project management

Notes:
Do not scale from this drawing unless for the purposes of Local Authority Planning Approval. Please verify that the information is correctly printed to scale by checking the control bar. This drawing must be read in conjunction with all other related drawings and documentation. This drawing is copyright of Hebden Design Studio Ltd ©. All rights reserved