
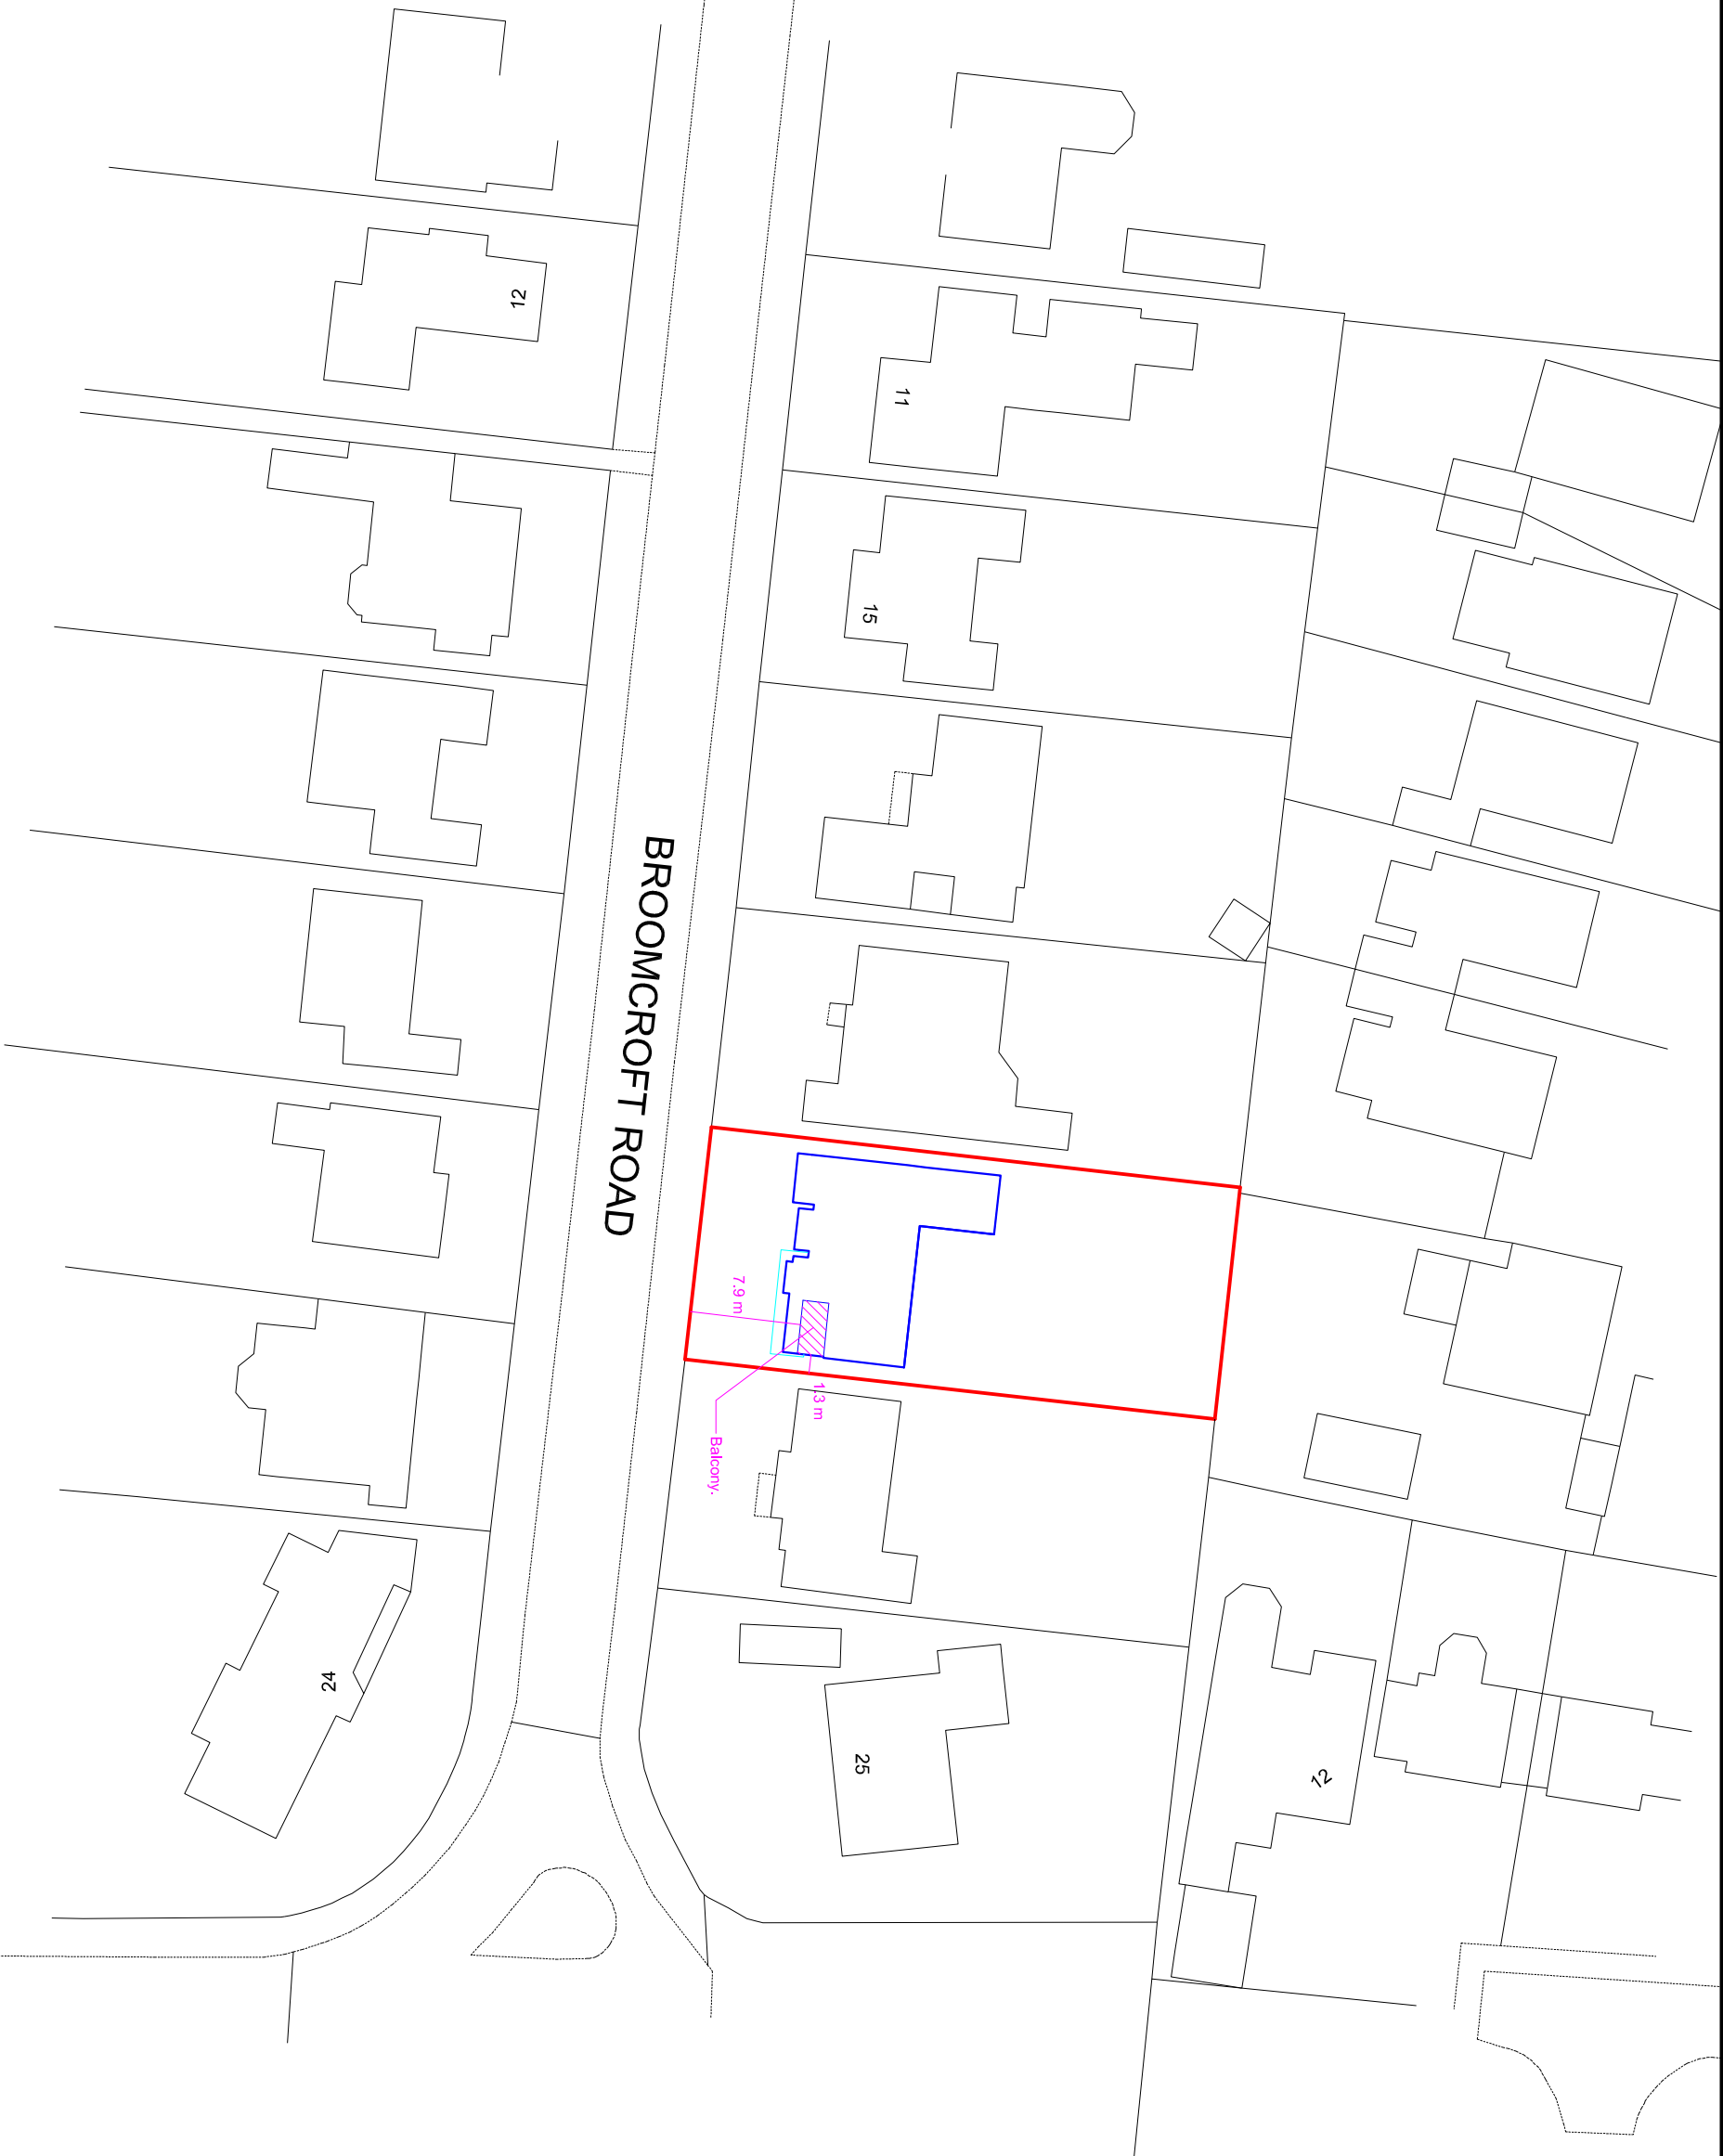


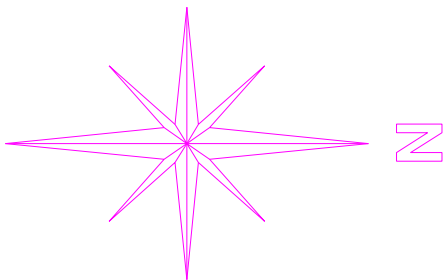

BROOMCROFT ROAD

Site Plan (scale 1:500)

SUSSEX BUILDING CONSULTANCY LIMITED

15 ROYAL PARADE, NORTH BERS TED
BOGNOR REGIS, WEST SUSSEX.

SCALE - 1/500 REV - DATE - 03/05/2022



partner
LABC
3 NORTHGOTE ROAD
BOGNOR REGIS
PO21 9LZ
TEL/FAX - (01243) 981379