


NOTES

ROOF - Plain clay tiles to pitched roof.

WALLS - Mixture of painted render and face brickwork.


WINDOWS/DOORS - White framed PVC double glazed units.

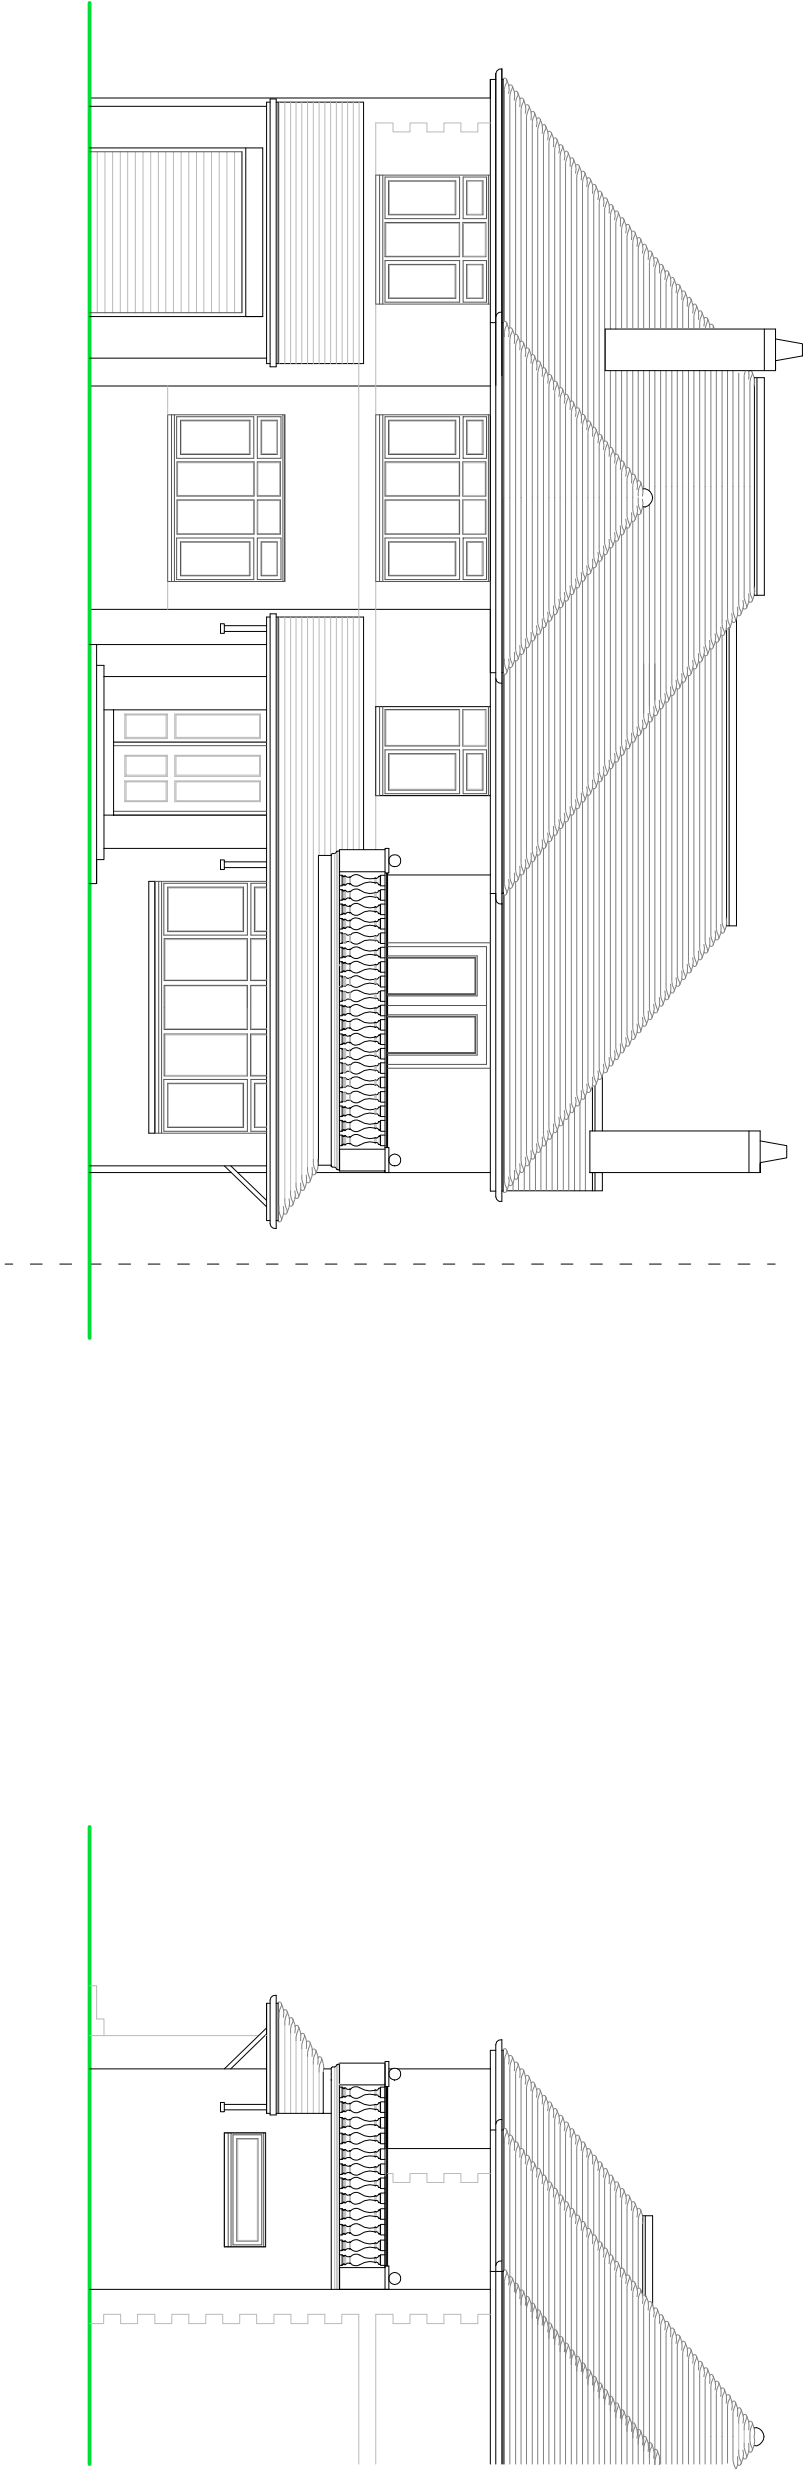

FRONT ELEVATION

SIDE ELEVATION

SCALE

 

EXISTING ELEVATIONS

Scale 1:100 on A3

**SUSSEX BUILDING CONSULTANCY LIMITED**  
21 BROOM CROFT ROAD, FELPHAM,  
BOGNOR REGIS, WEST SUSSEX.  
SCALE - 1/100 REV - DATE - 19/12/2021



**LABC**  
PARTNCT  
3 NORTHGATE ROAD  
BOGNOR REGIS  
PO21 5LZ  
TEL - (01243) 861379