



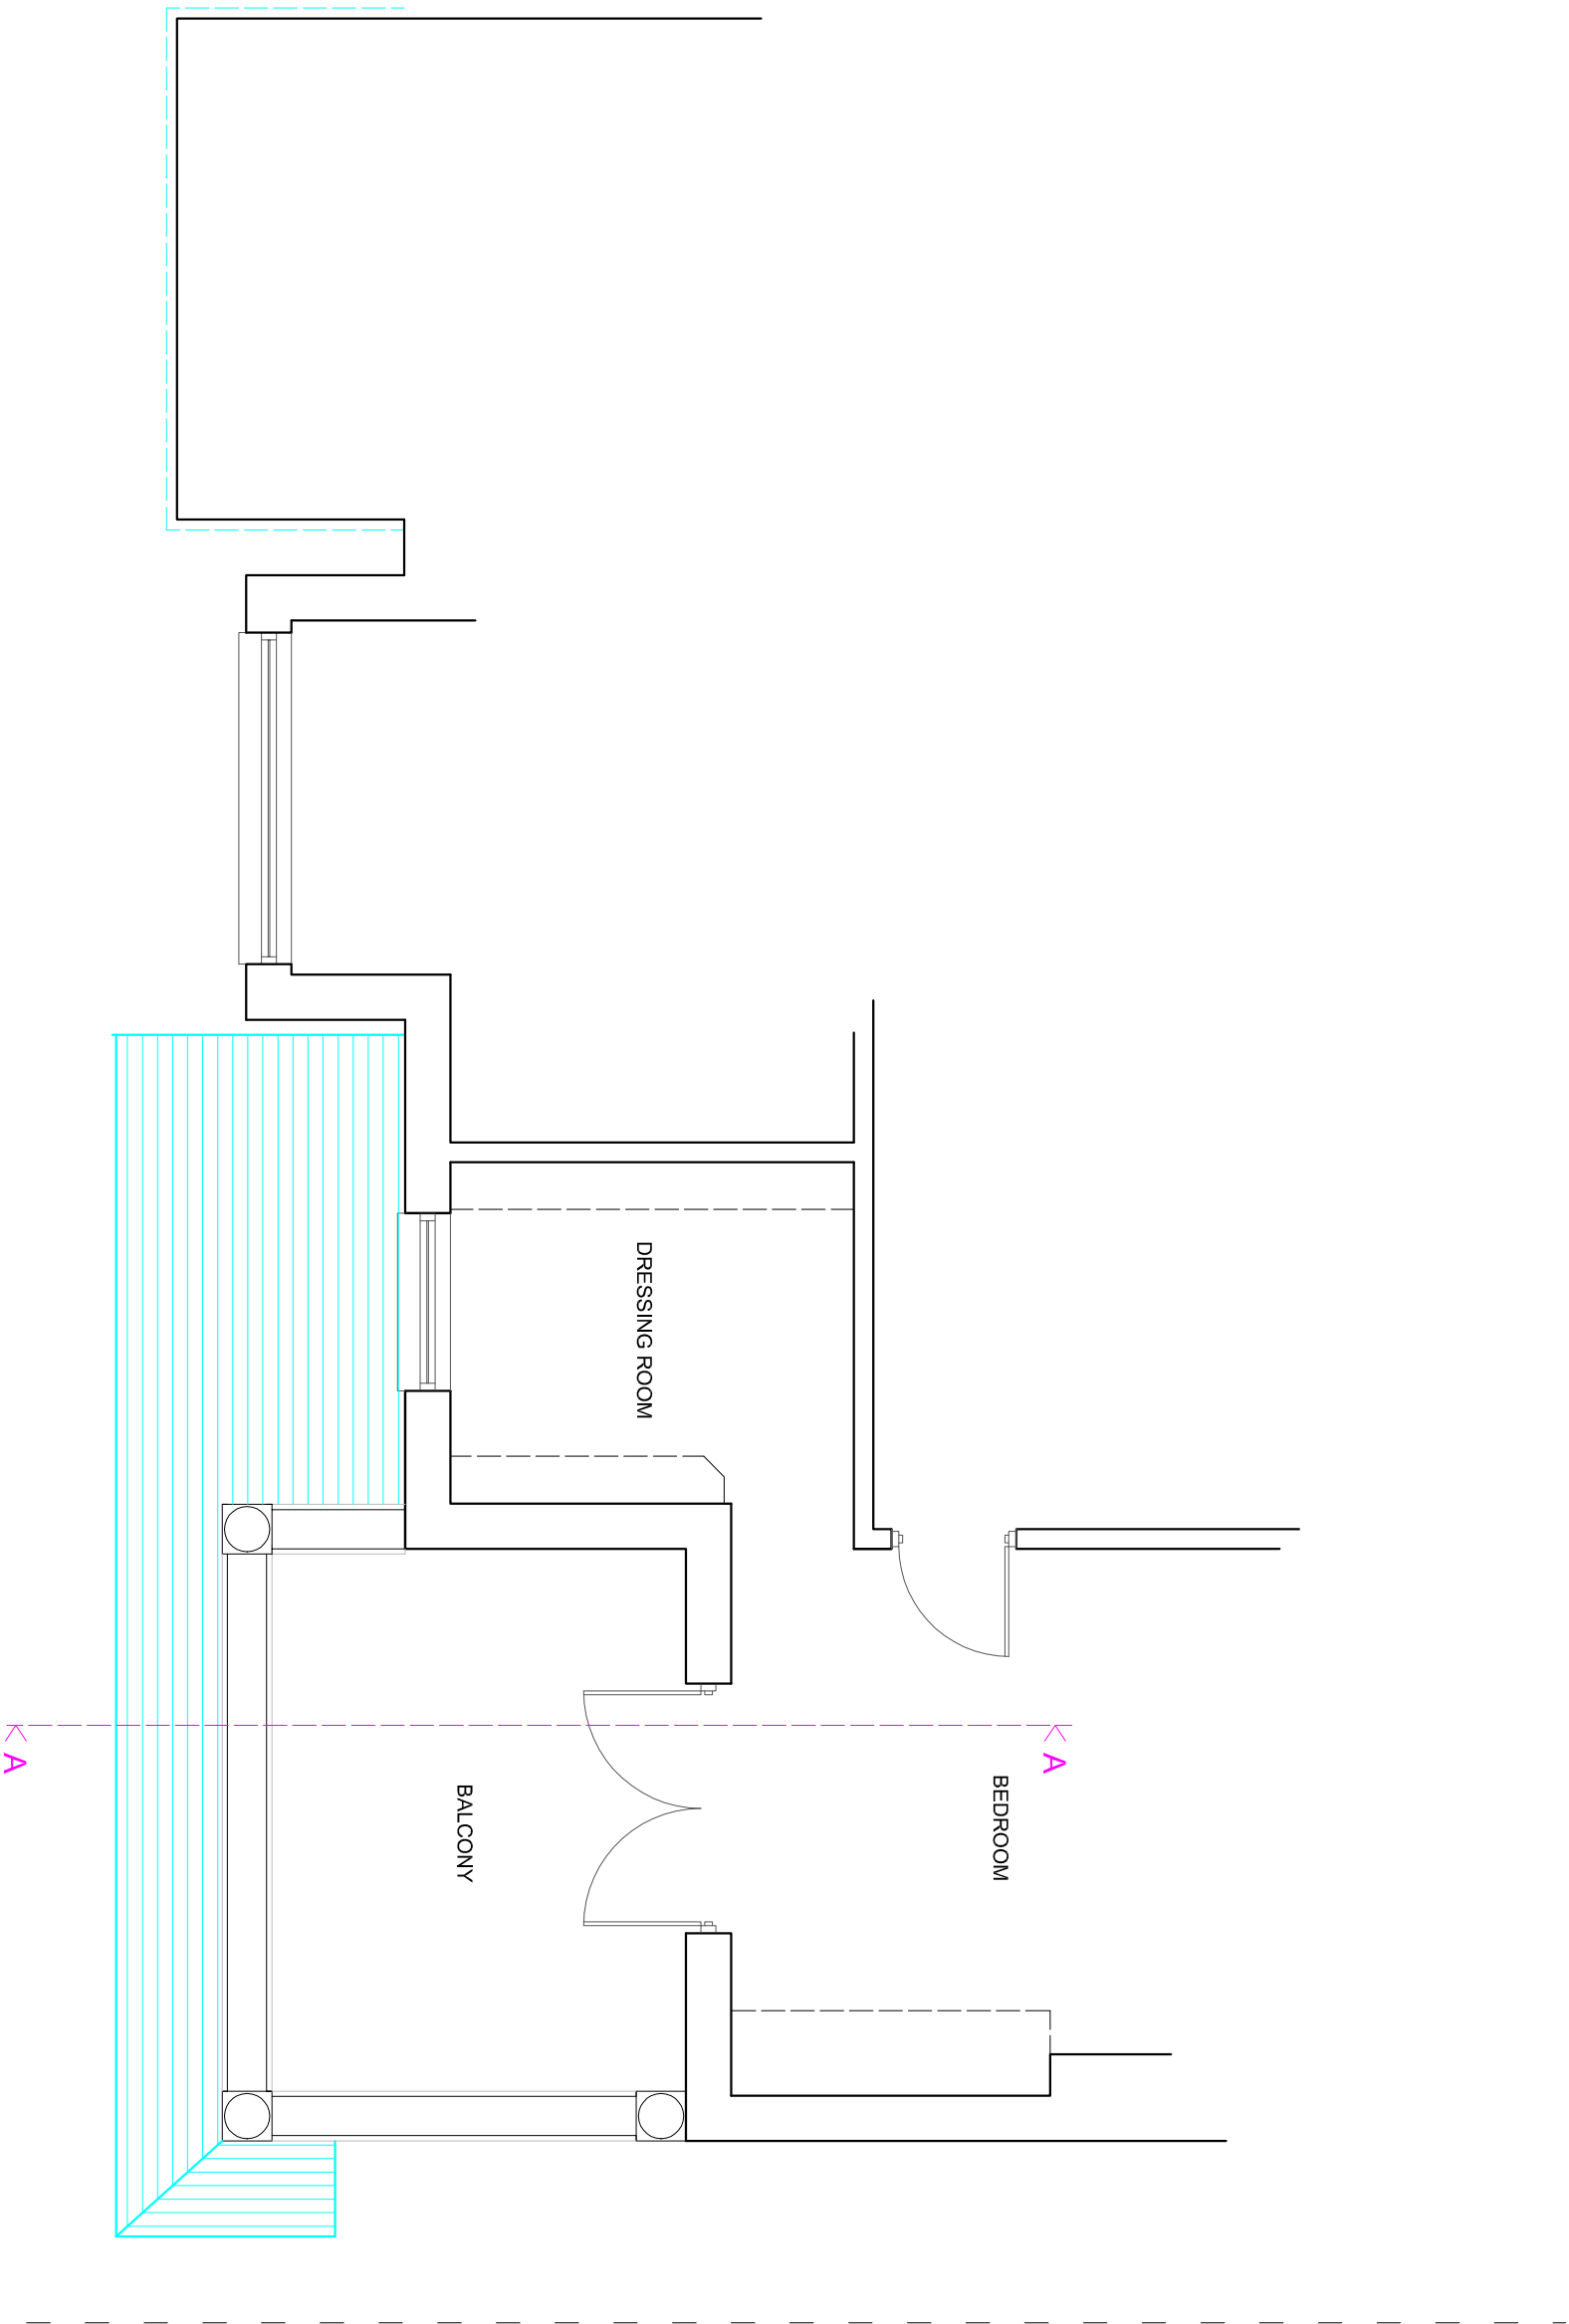

Scale 1:50 on A3

EXISTING FIRST FLOOR PLAN

 

SUSSEX BUILDING CONSULTANCY LIMITED

21 BROOMCROFT ROAD, FELPHAM,
BOGNOR REGIS, WEST SUSSEX.

SCALE - 1/50 REV - DATE - 14/12/2021



partner
LABC

3 NORTHGOTE ROAD
BOGNOR REGIS
PO21 5LZ
TEL/FAX - (01243) 3861379