



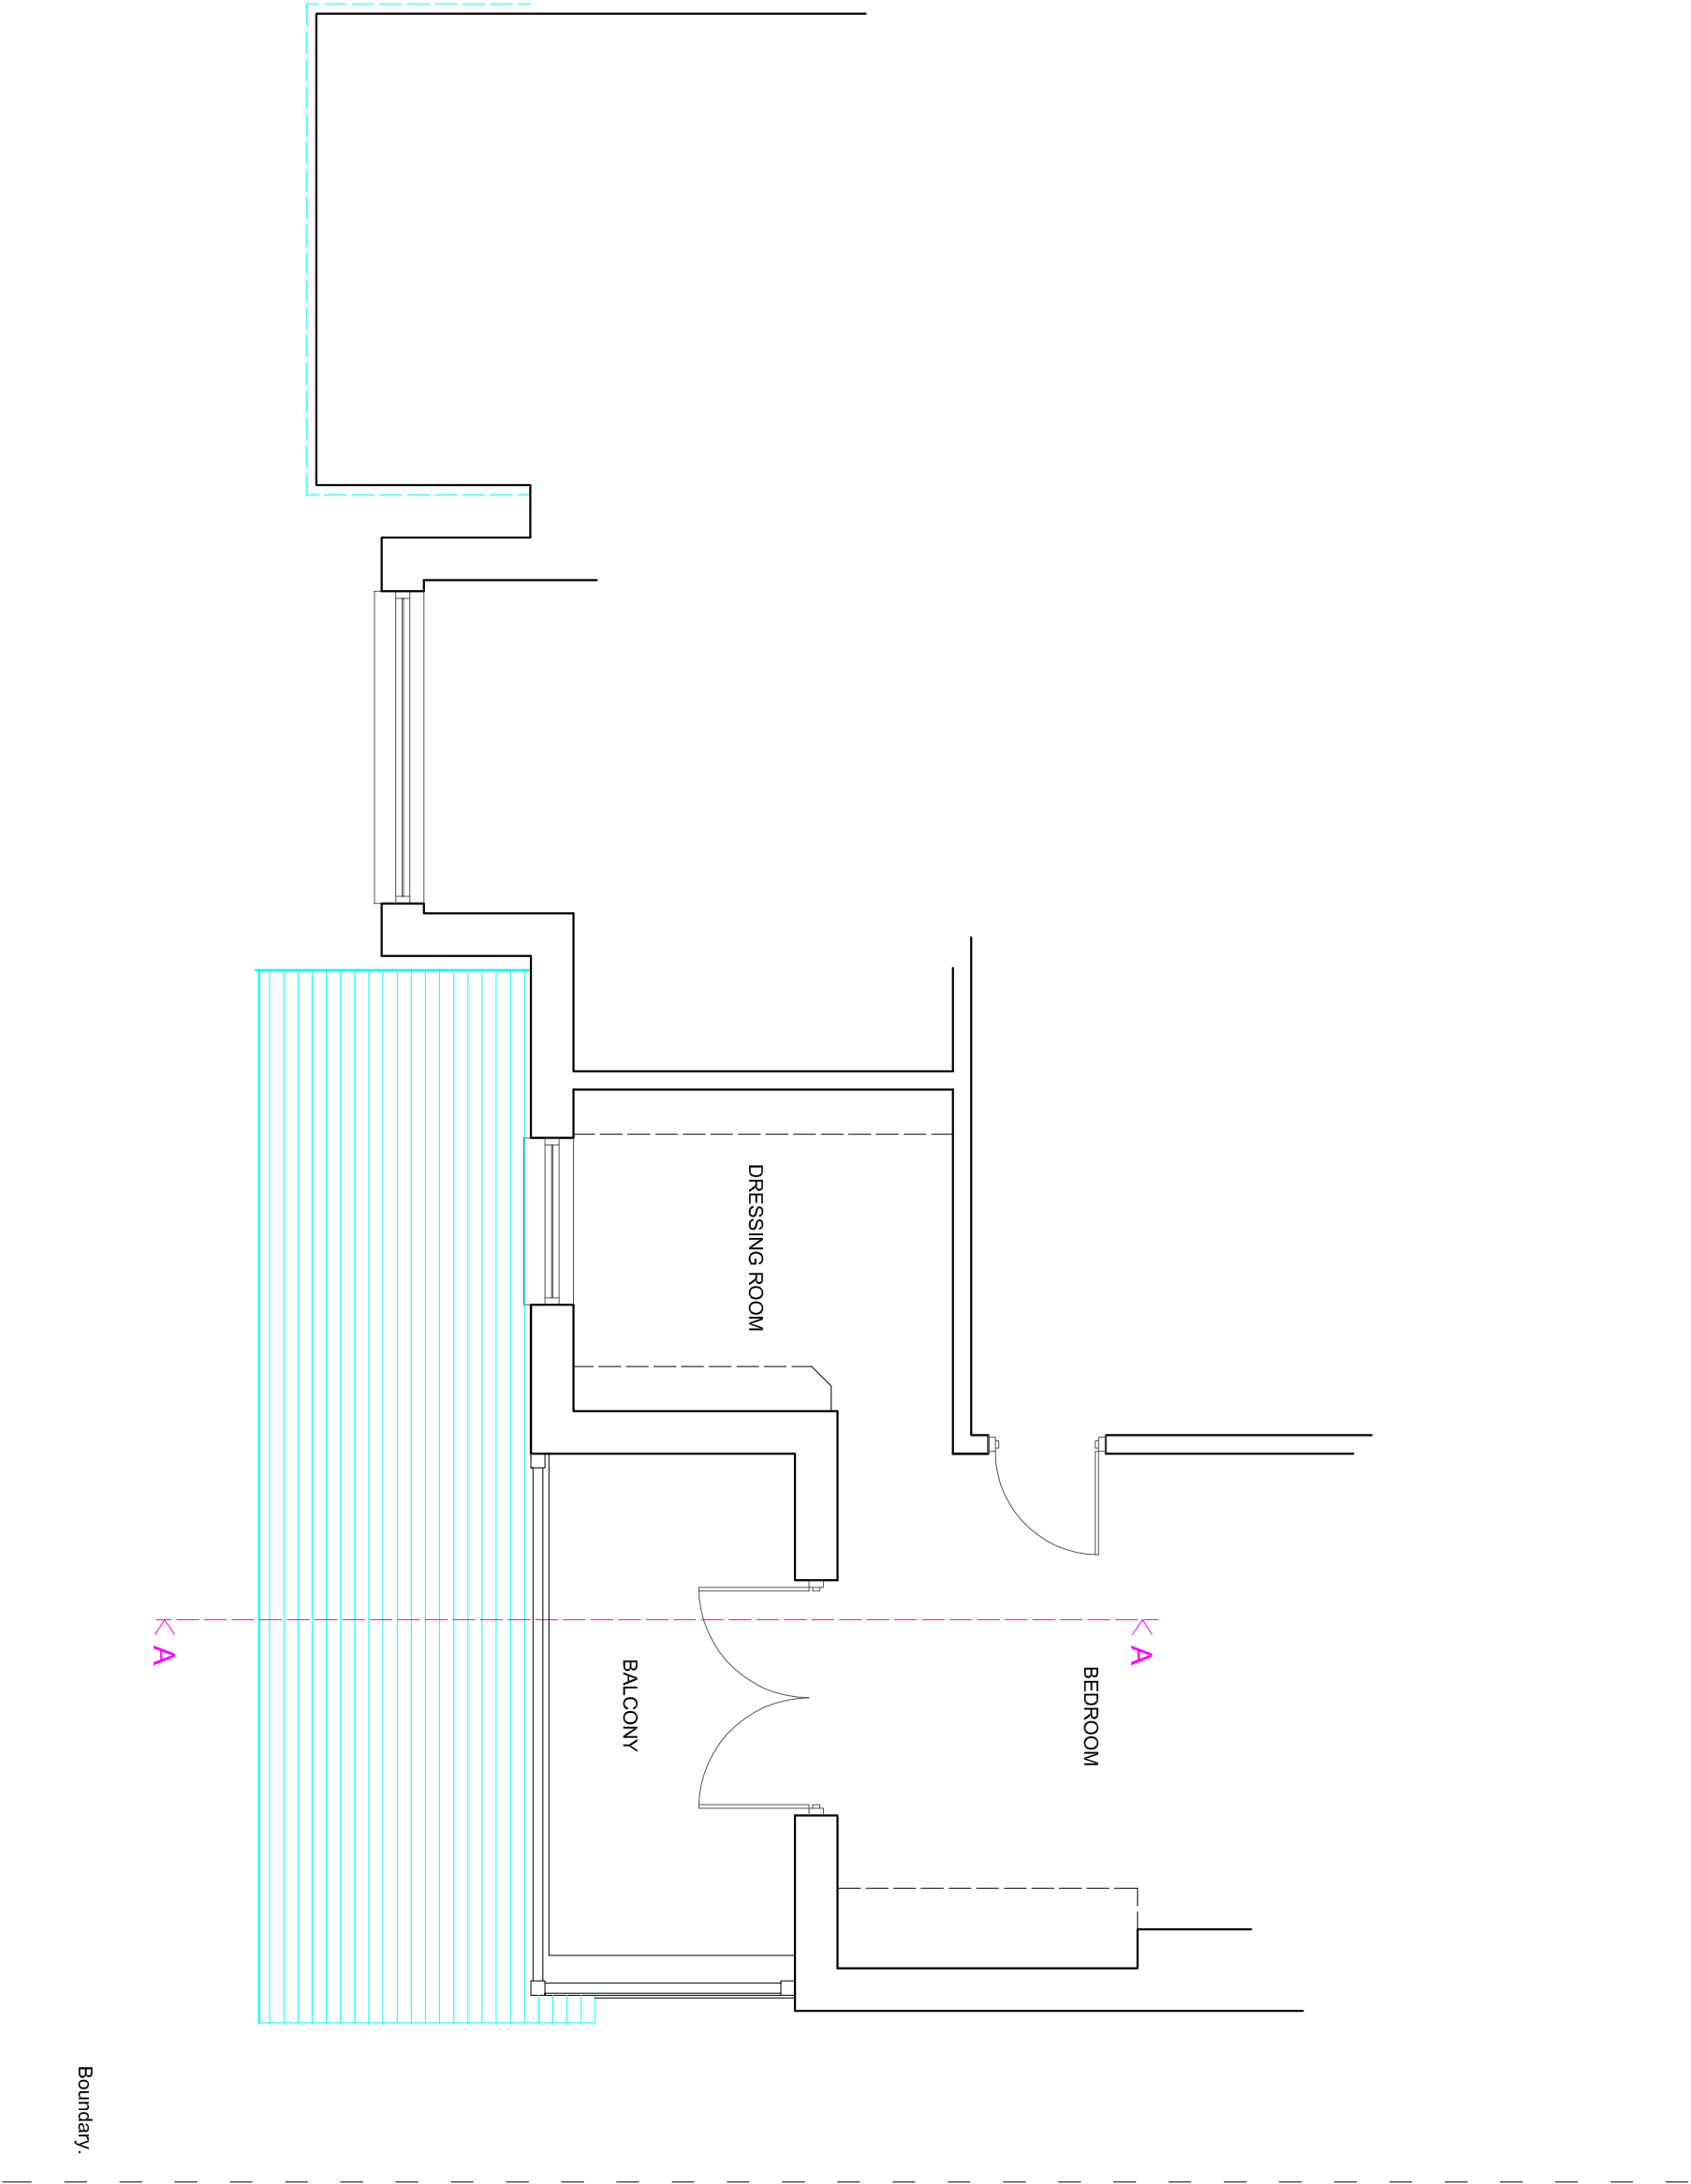

Scale 1:50 on A3

PROPOSED FIRST FLOOR PLAN

 

SUSSEX BUILDING CONSULTANCY LIMITED	
21 BROOMCROFT ROAD, FELPHAM, BOGNOR REGIS, WEST SUSSEX.	
SCALE - 1/50 REV - A DATE - 03/05/2022	
 partner LABC 3 NORTHCOTE ROAD BOGNOR REGIS PO21 5LZ TEL/FAX - (01243) 861379	