

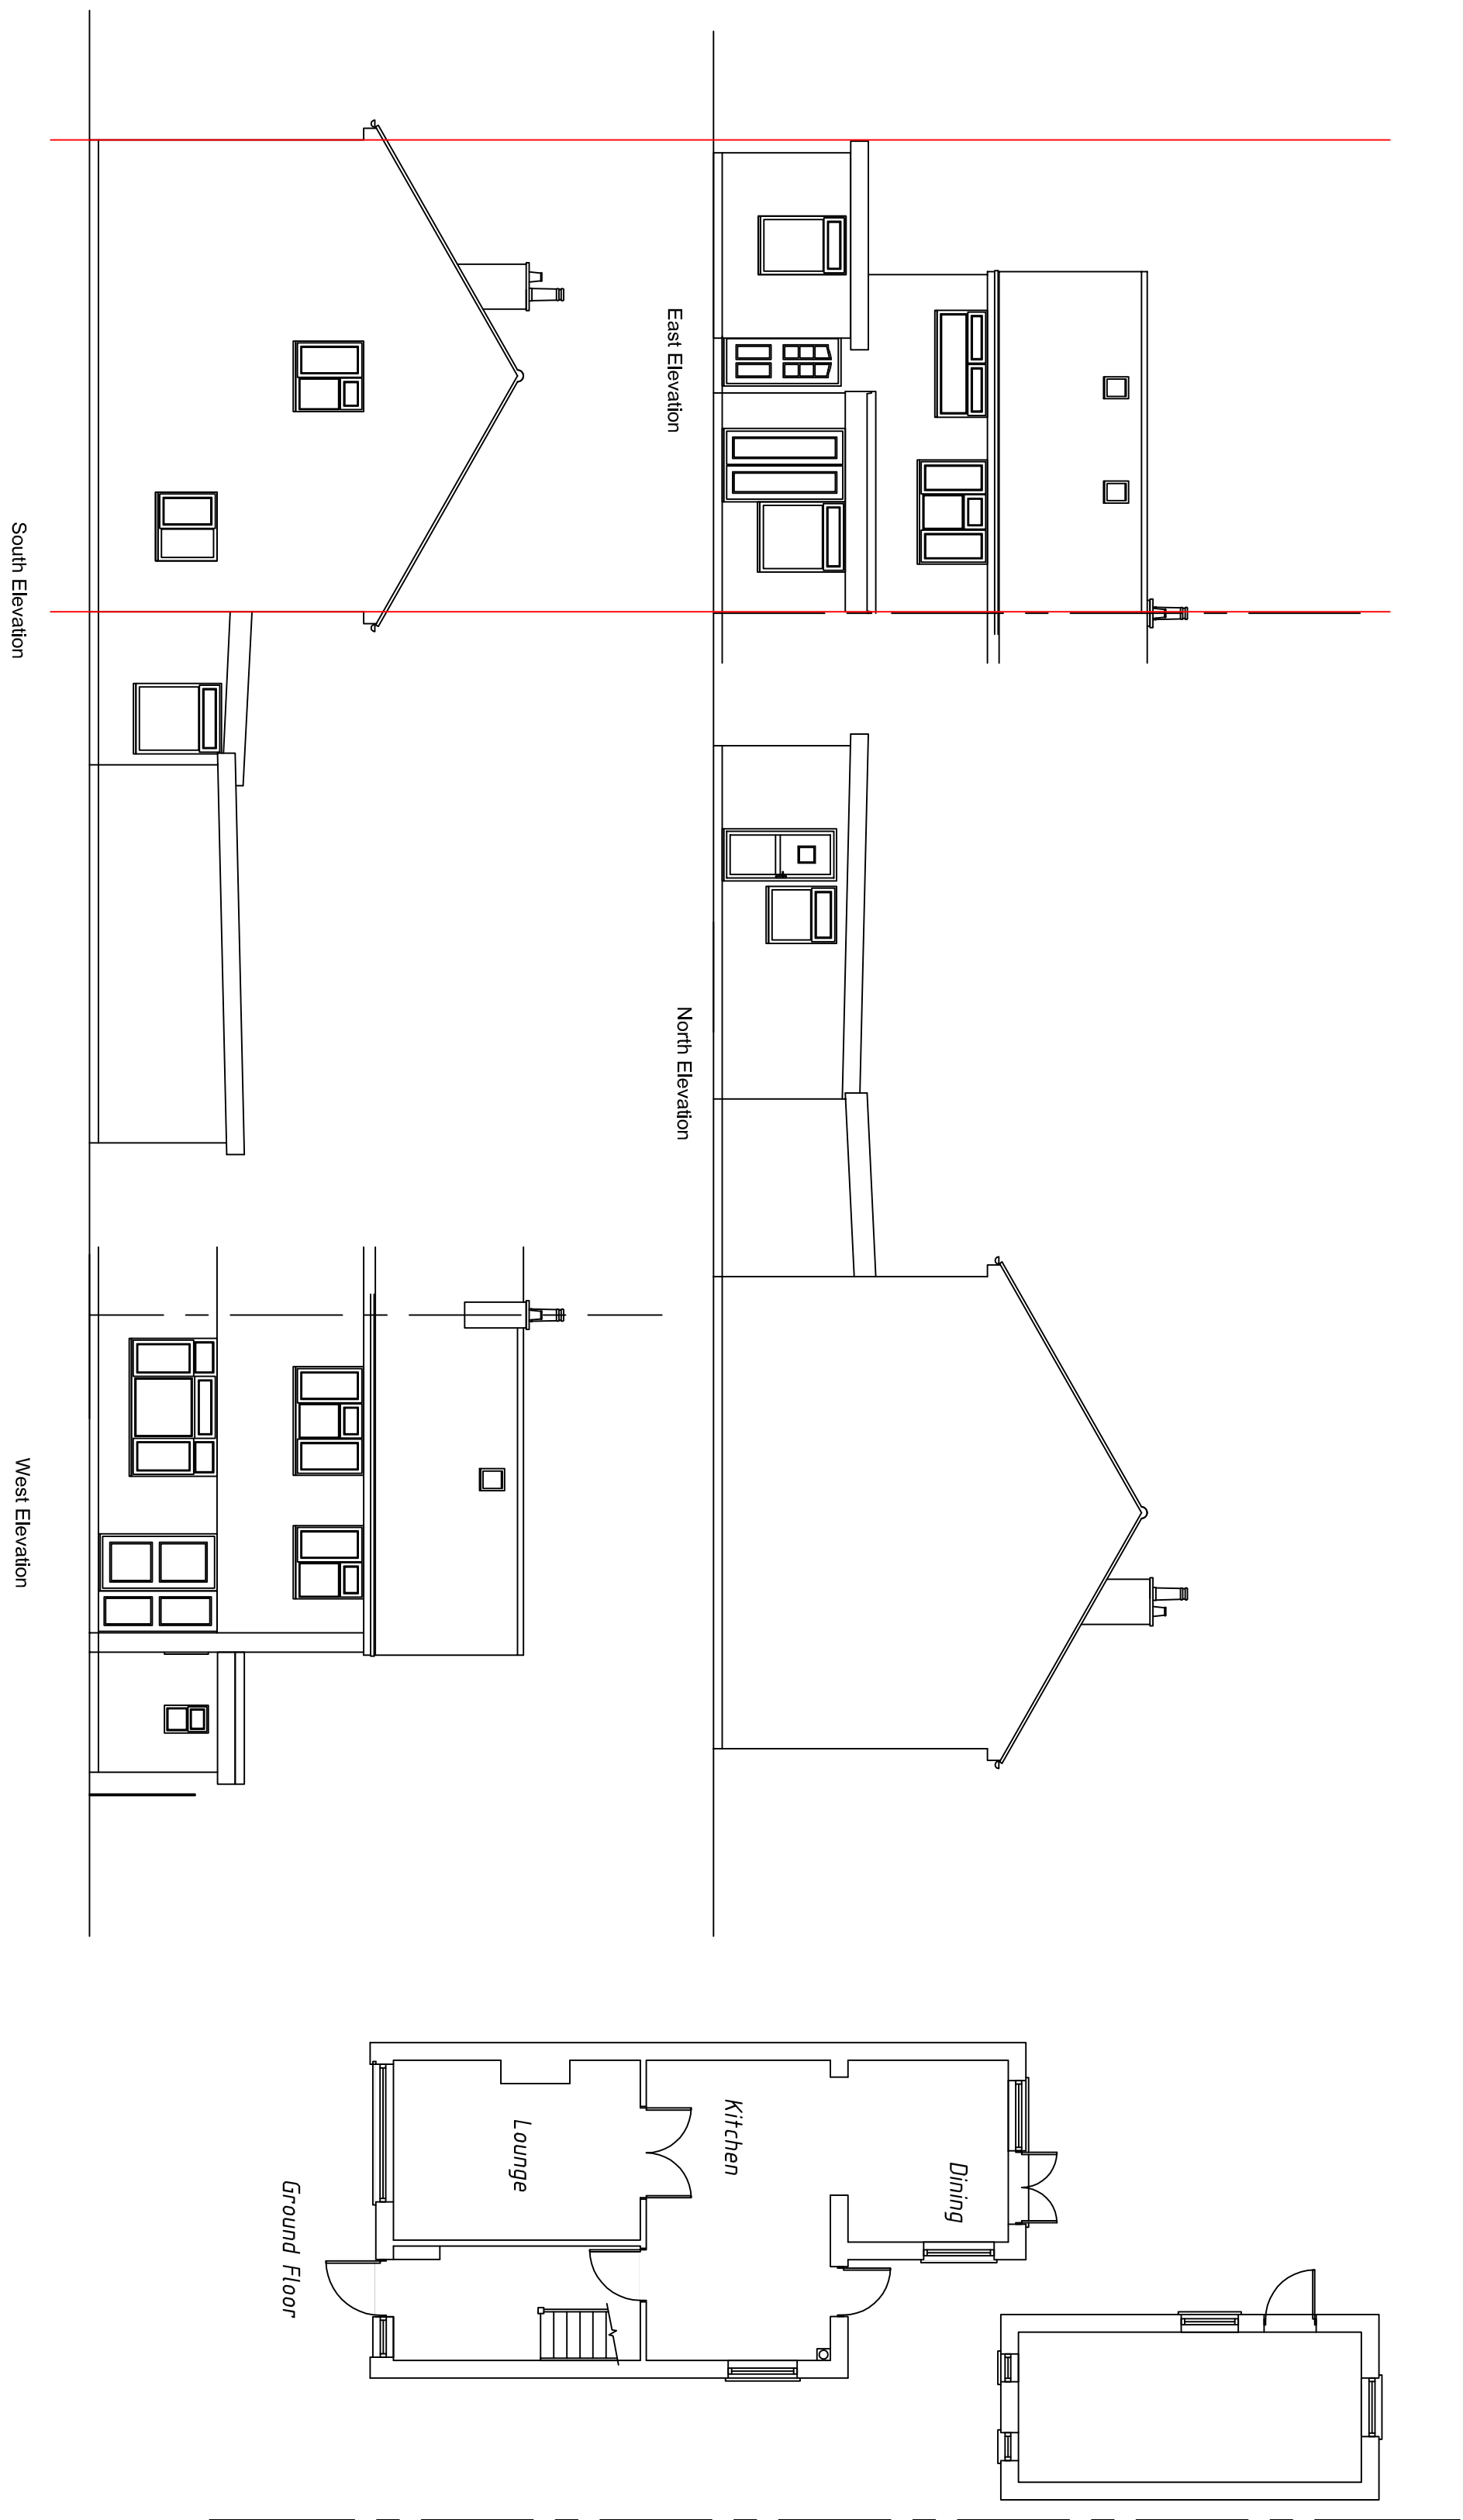
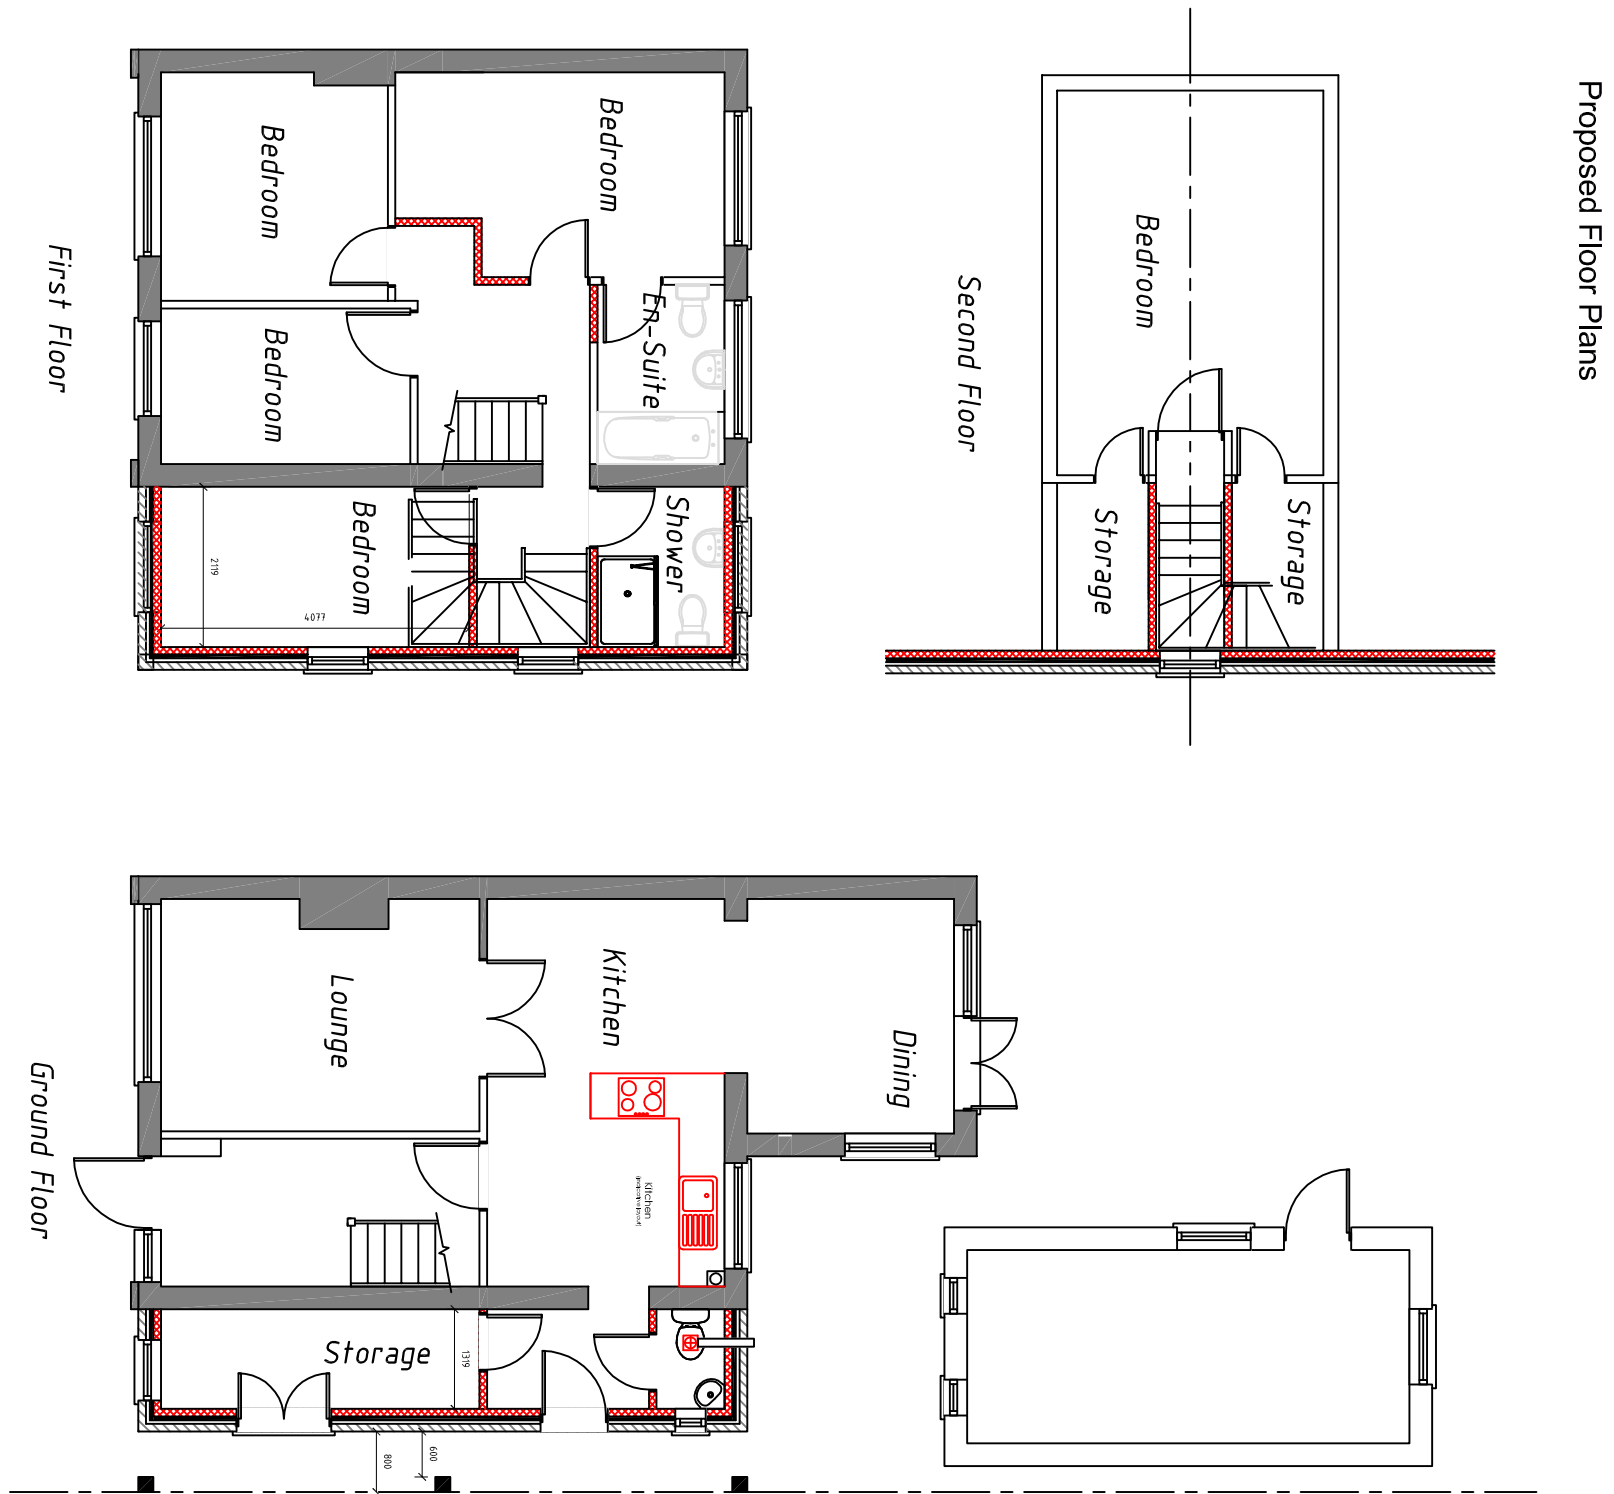
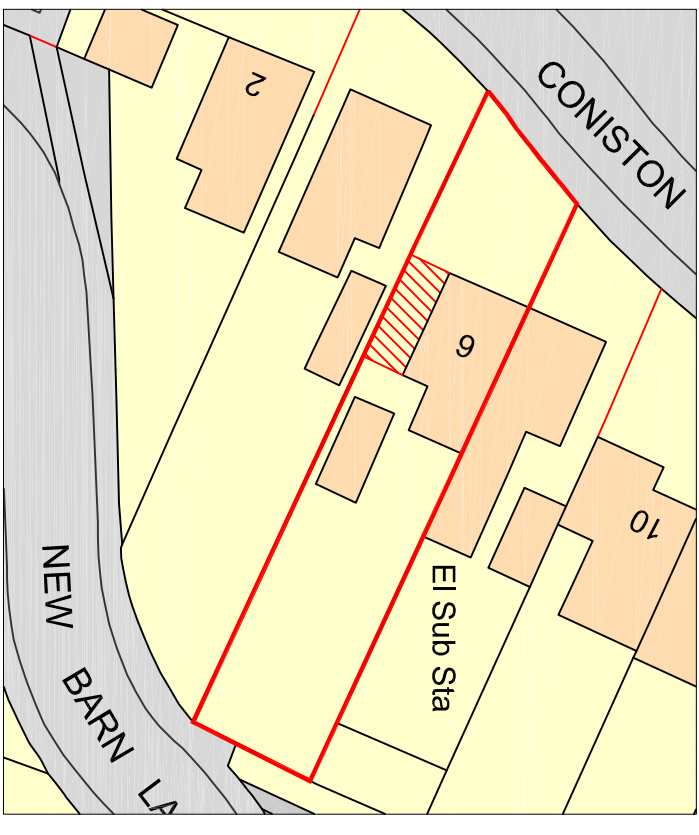


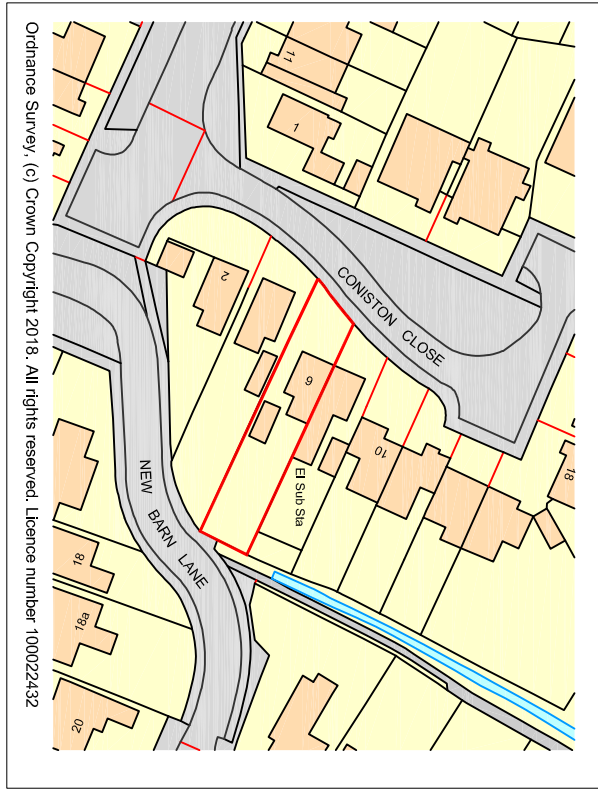

Proposed Elevations

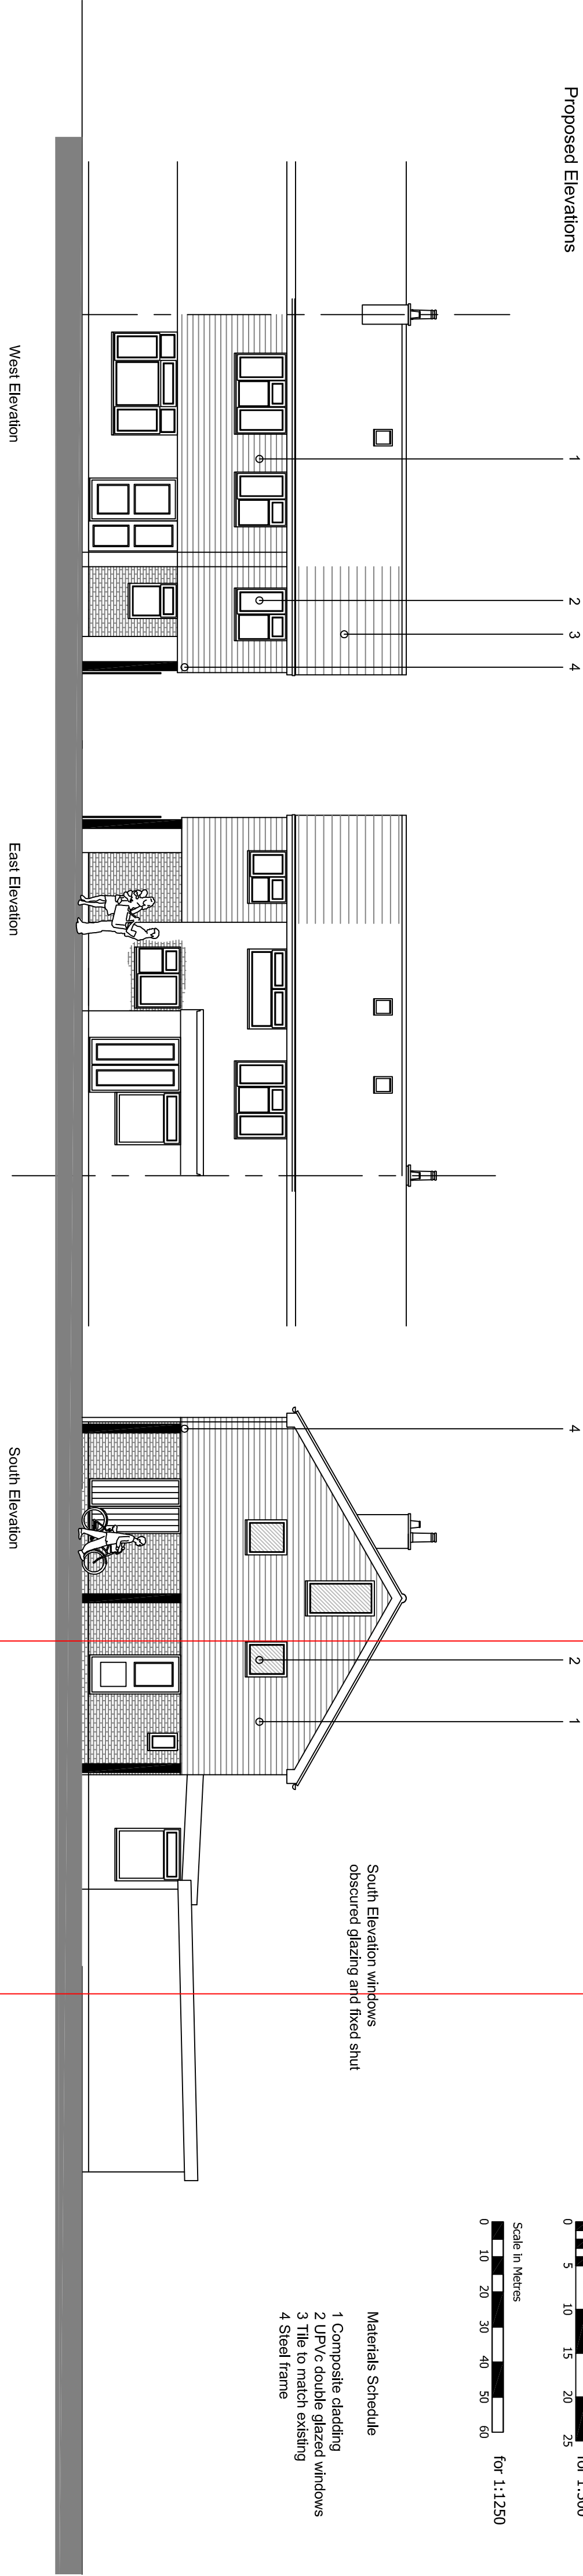

01	revised elev of floor plan	15/04/18	
Revision	Description	Date	Prepared
Project :			
6 Coniston Close			
Felpham			
West Sussex			
Drawing Title :			
Proposed Two Storey Side Extension			
Chris Flint Associates Ltd			
CHARTERED SURVEYORS - PROJECT MANAGERS			
DEVELOPMENT CONSULTANTS			
Drawn By	Date	SHEET SIZE	Approved By
CF	01/03/18	A1	
Drawn By	Date	Scale	
CFA	FULL	02	01
			1-100
PLANNING			
2 Emerald Close Haverhill, Hants PO7 2XZ			
tel: 023 92 432484 fax: 023 92 358554			
Email: chrisflintassociates@gmail.com			