


This drawing and its contents are the strict copyright of Architectura Design. No reproduction without permission. Do not scale. Written dimensions to be used where given. All dimensions and details to be checked on site. FOR PLANNING PURPOSES ONLY

Revision A 09/02/2021 First floor cladding amended
Roof tiles replaced with slates
Revision B 28/03/2021 First floor cladding amended

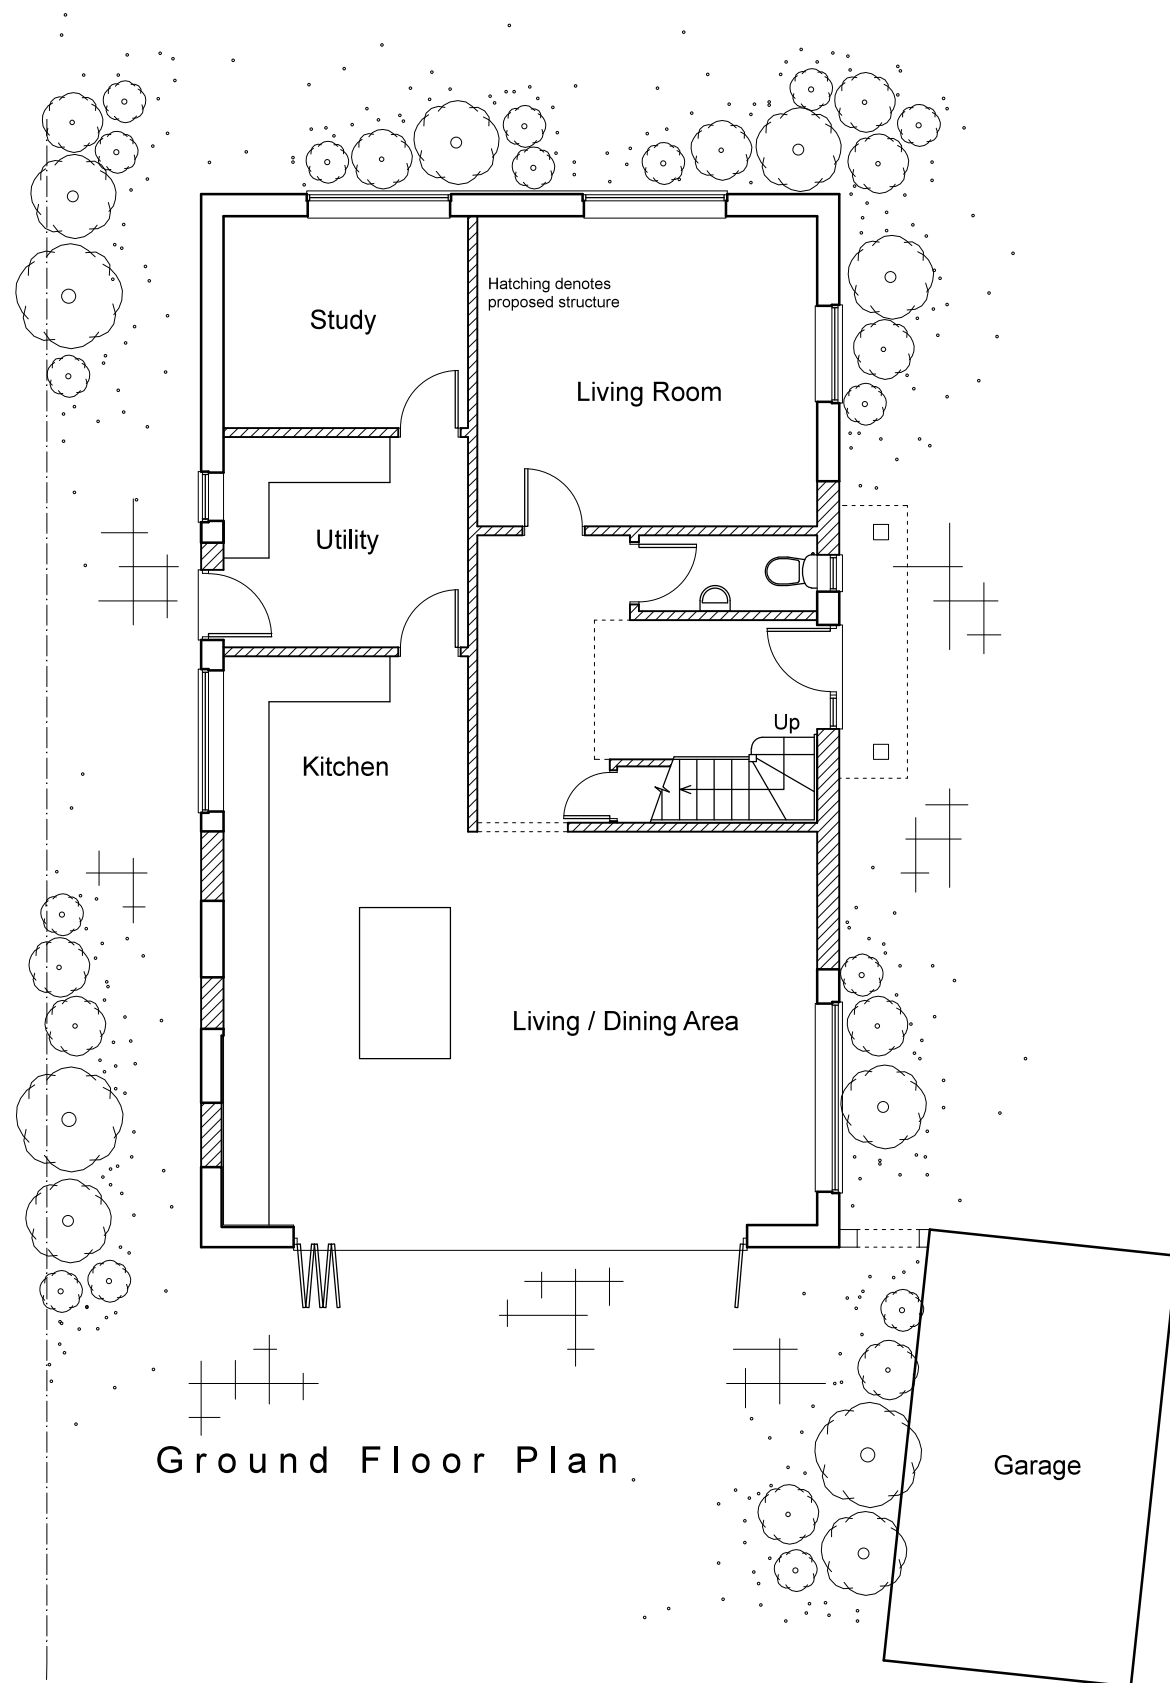

West Elevation



East Elevation

Architectura
Architectural Design & Drawing Service

Proposed Extension and Alterations
at 24 Outerwyke Road, Bognor Regis
for Mr and Mrs J Gerard

Drawing P01b November 2019 Scale 1:100 @ A3
Proposed Drawing - Ground Floor Plan & Elevations

0 1 2 3 4 metres