




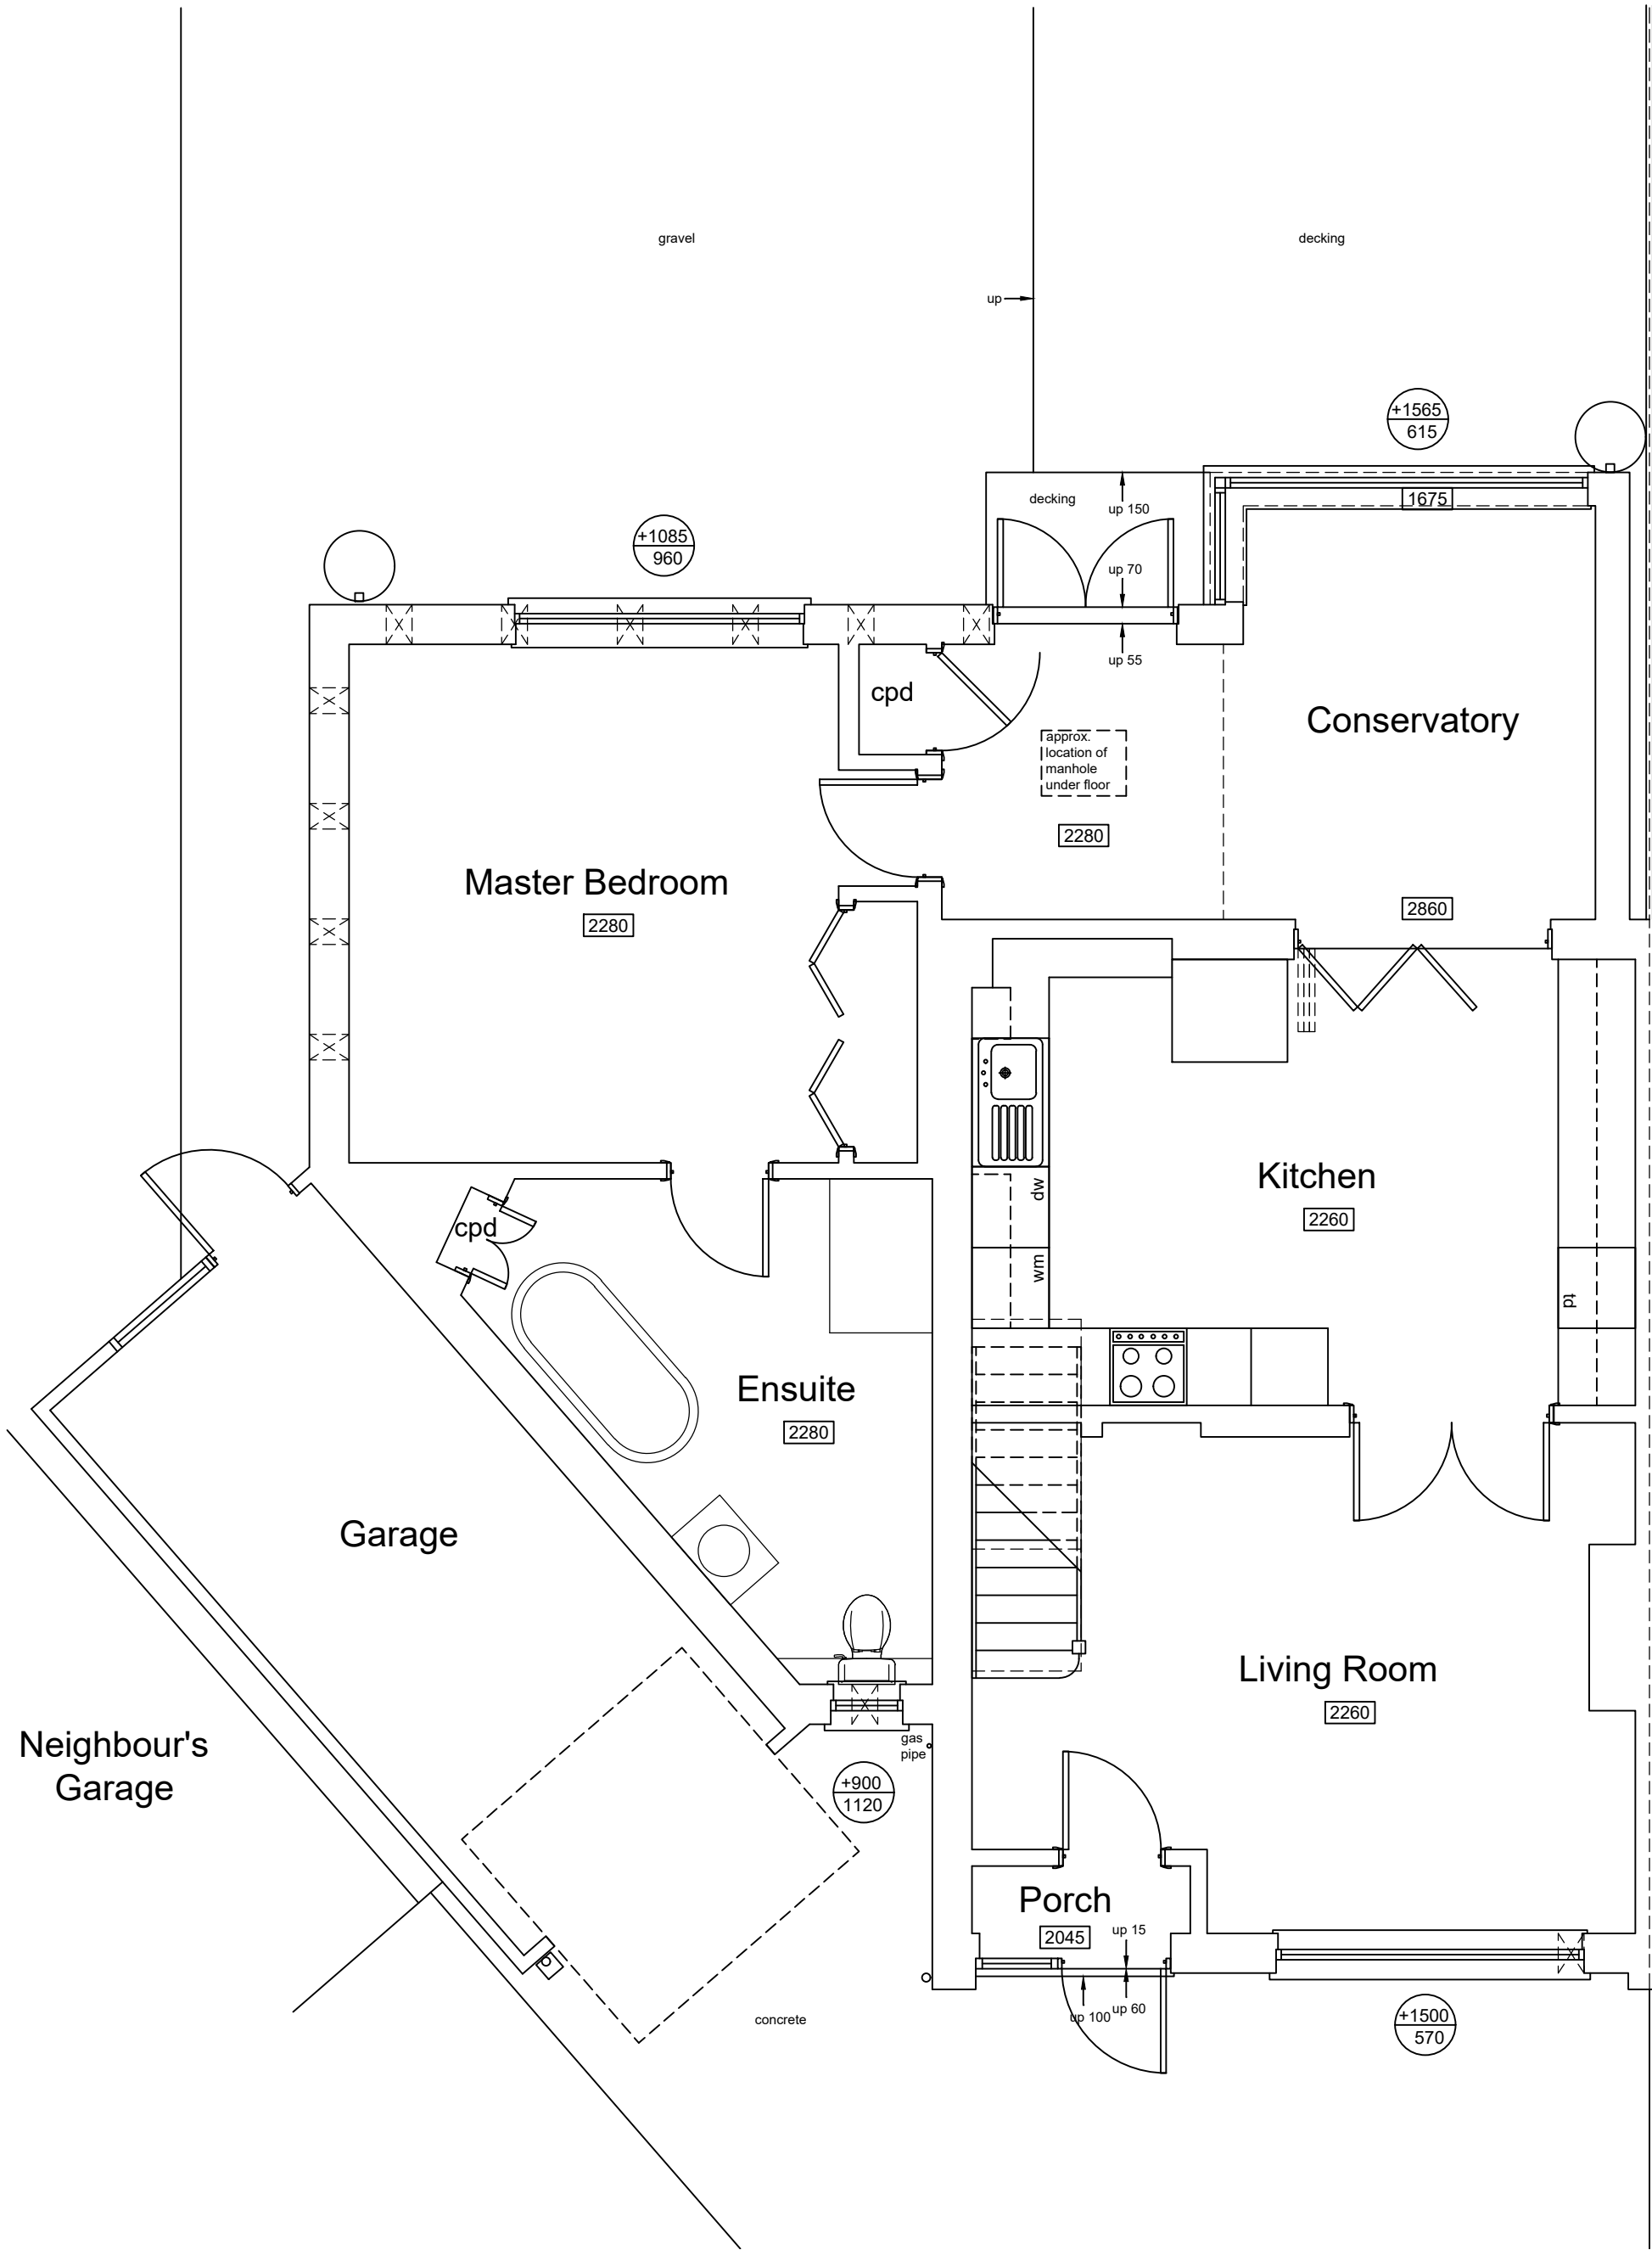

Ground Floor

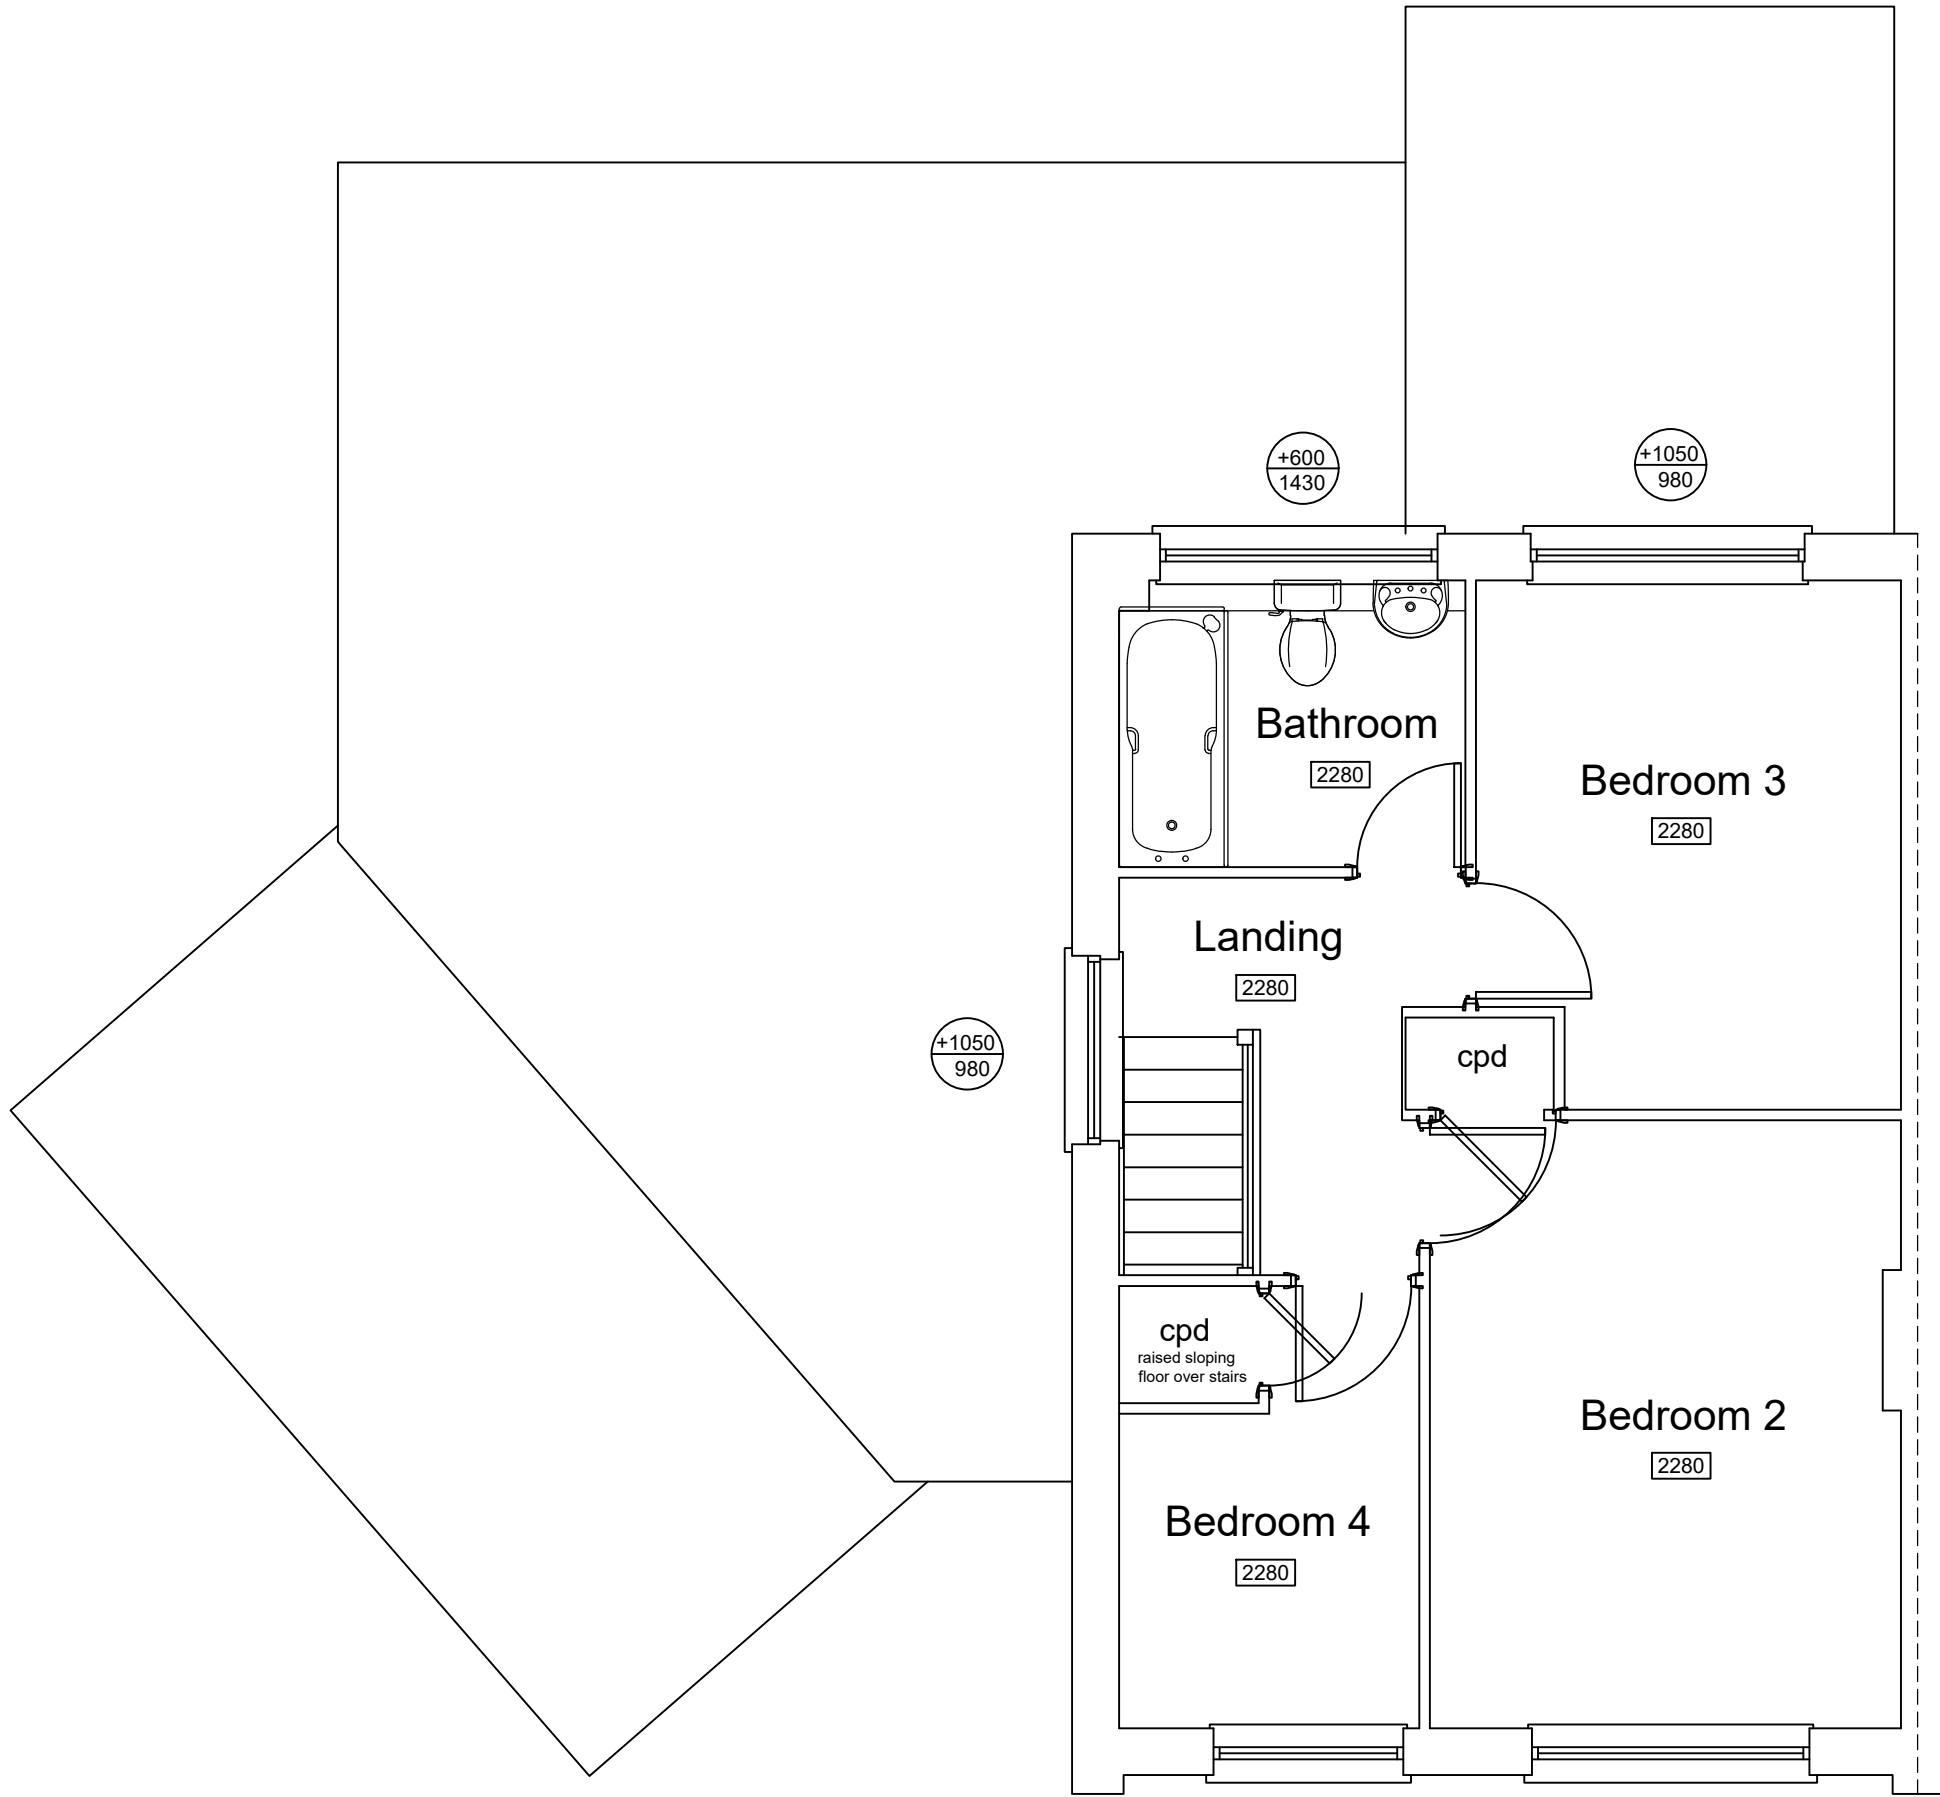

First Floor

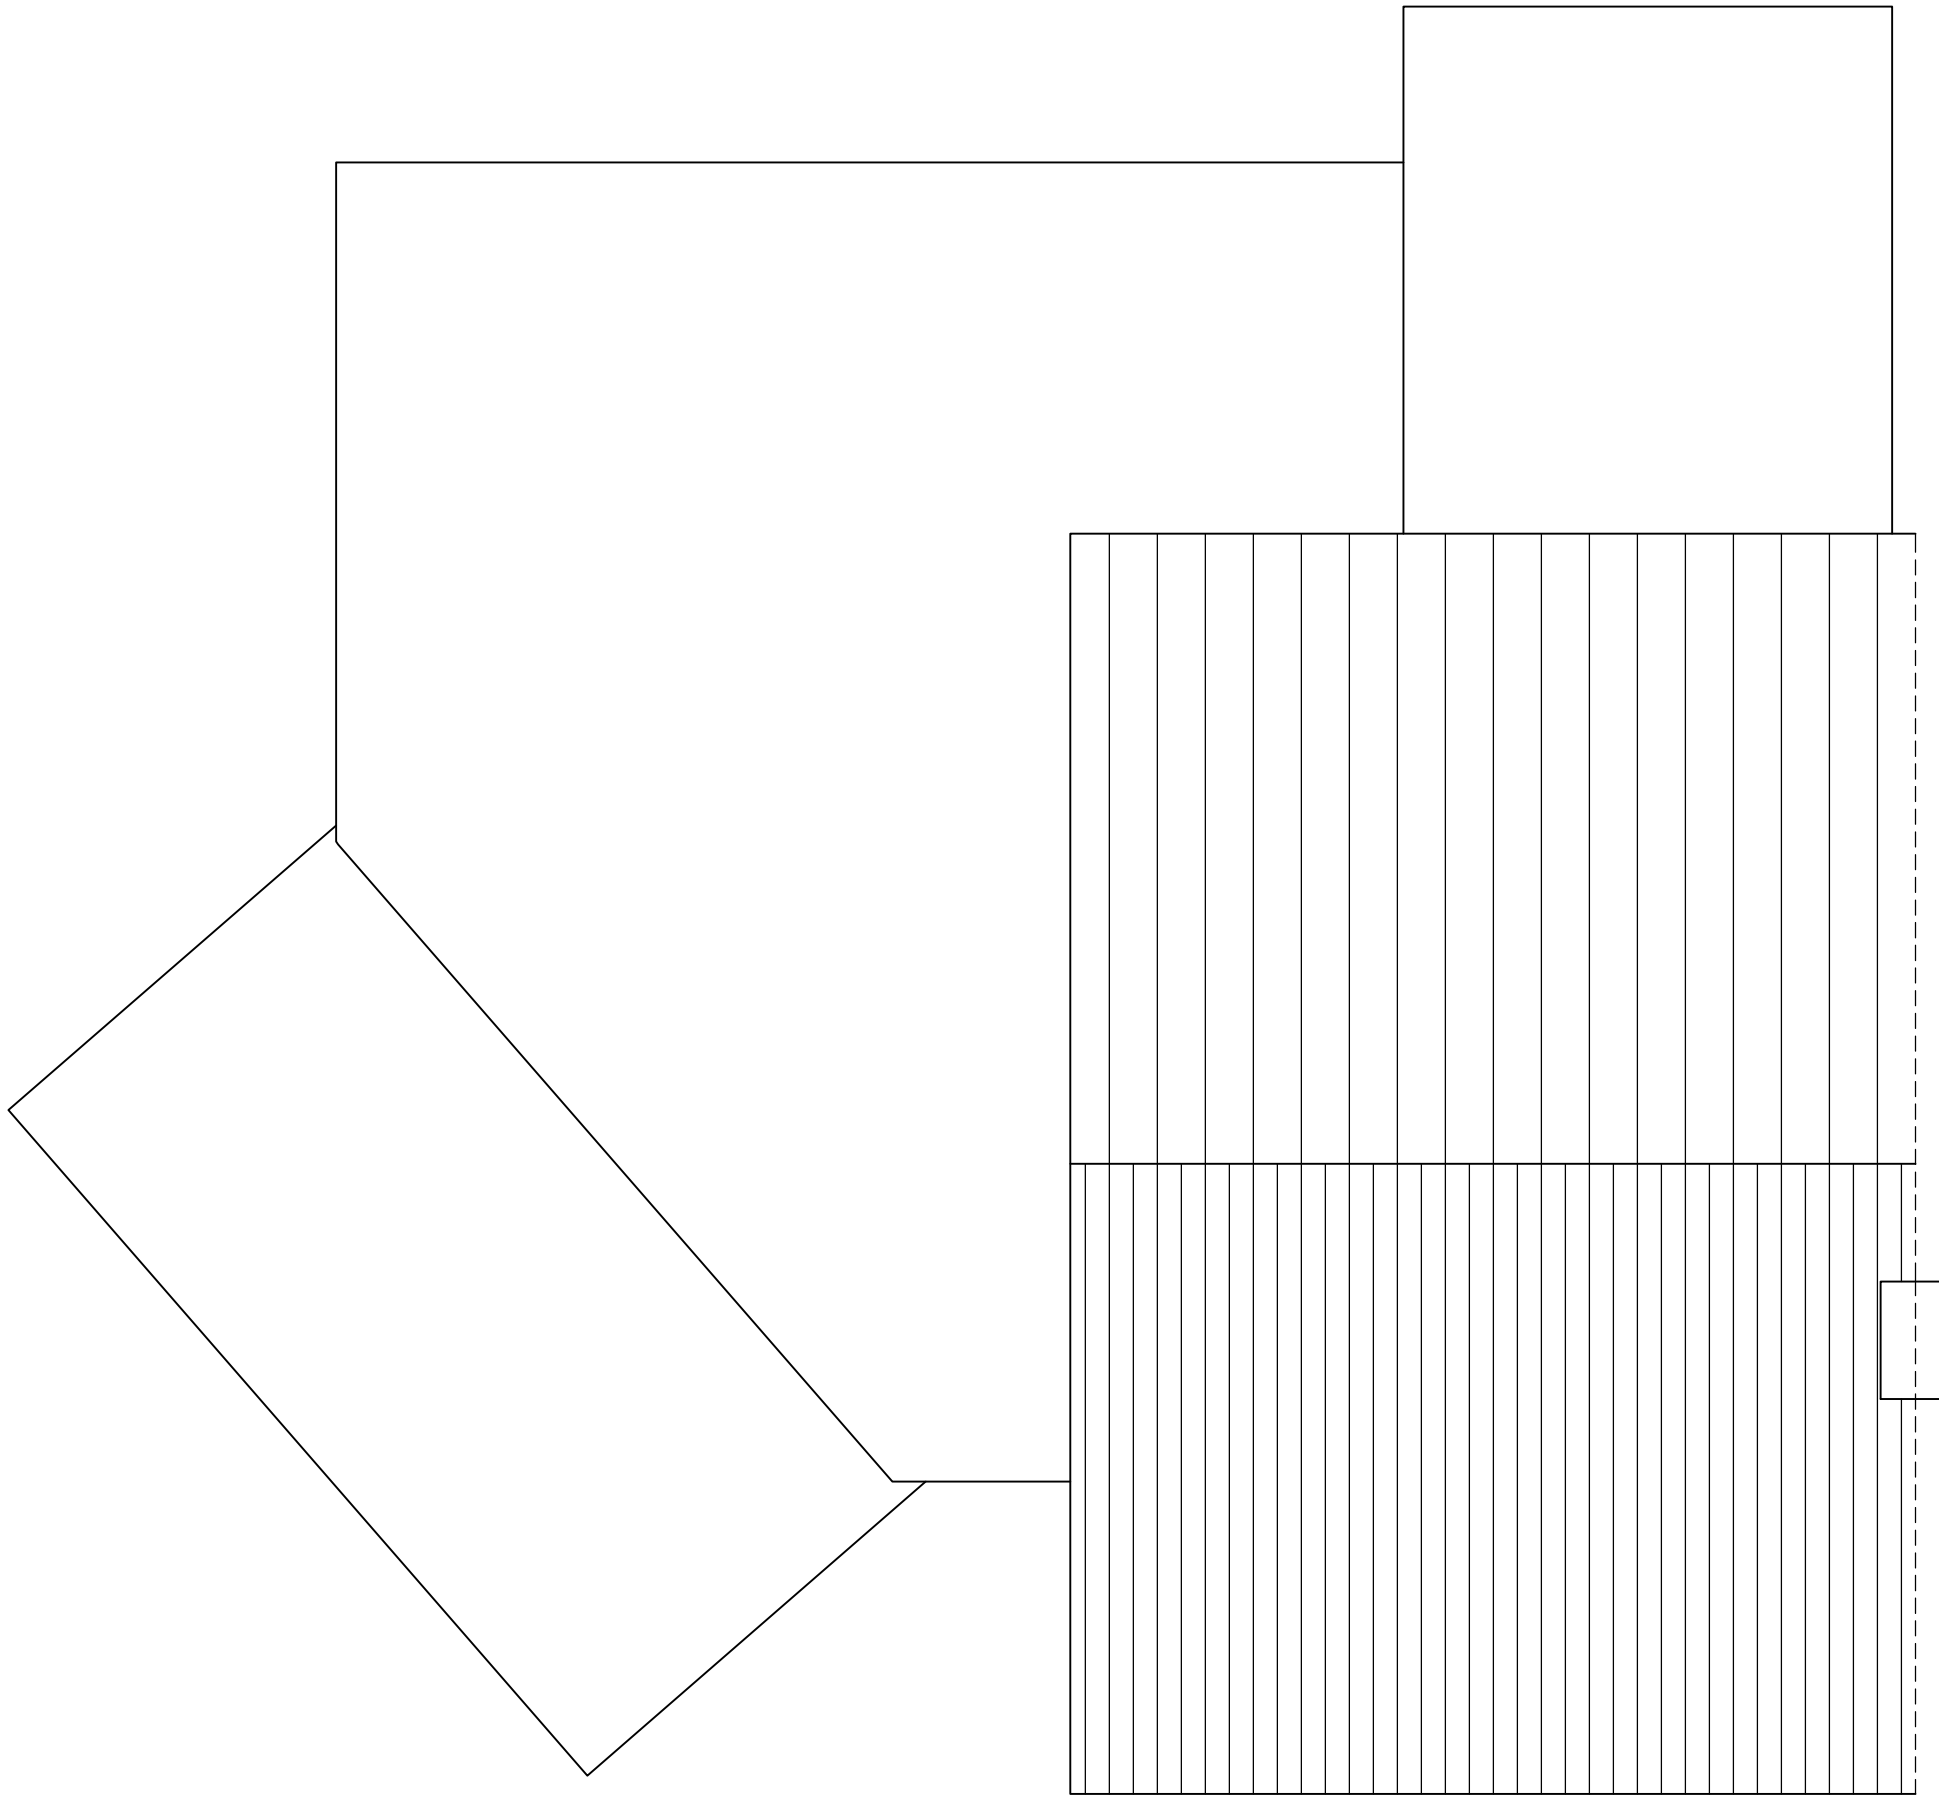

Roof Plan

Emma Pinder Architects Ltd 2 Oak Tree Lane, Chichester West Sussex, PO20 3GU T 07809 621606 E epinder@epinderarchitects.co.uk	Client's Name Mr and Mrs Blythman	Job Title 8 Ferring Gardens, Felpham	Drawing Title Existing Plans	Scale 1:50@A1	Drawn EP	Checked GP	Date 20.03.19	Status FOR APPROVAL	Job No 0030	Drawing No 01	Rev A