




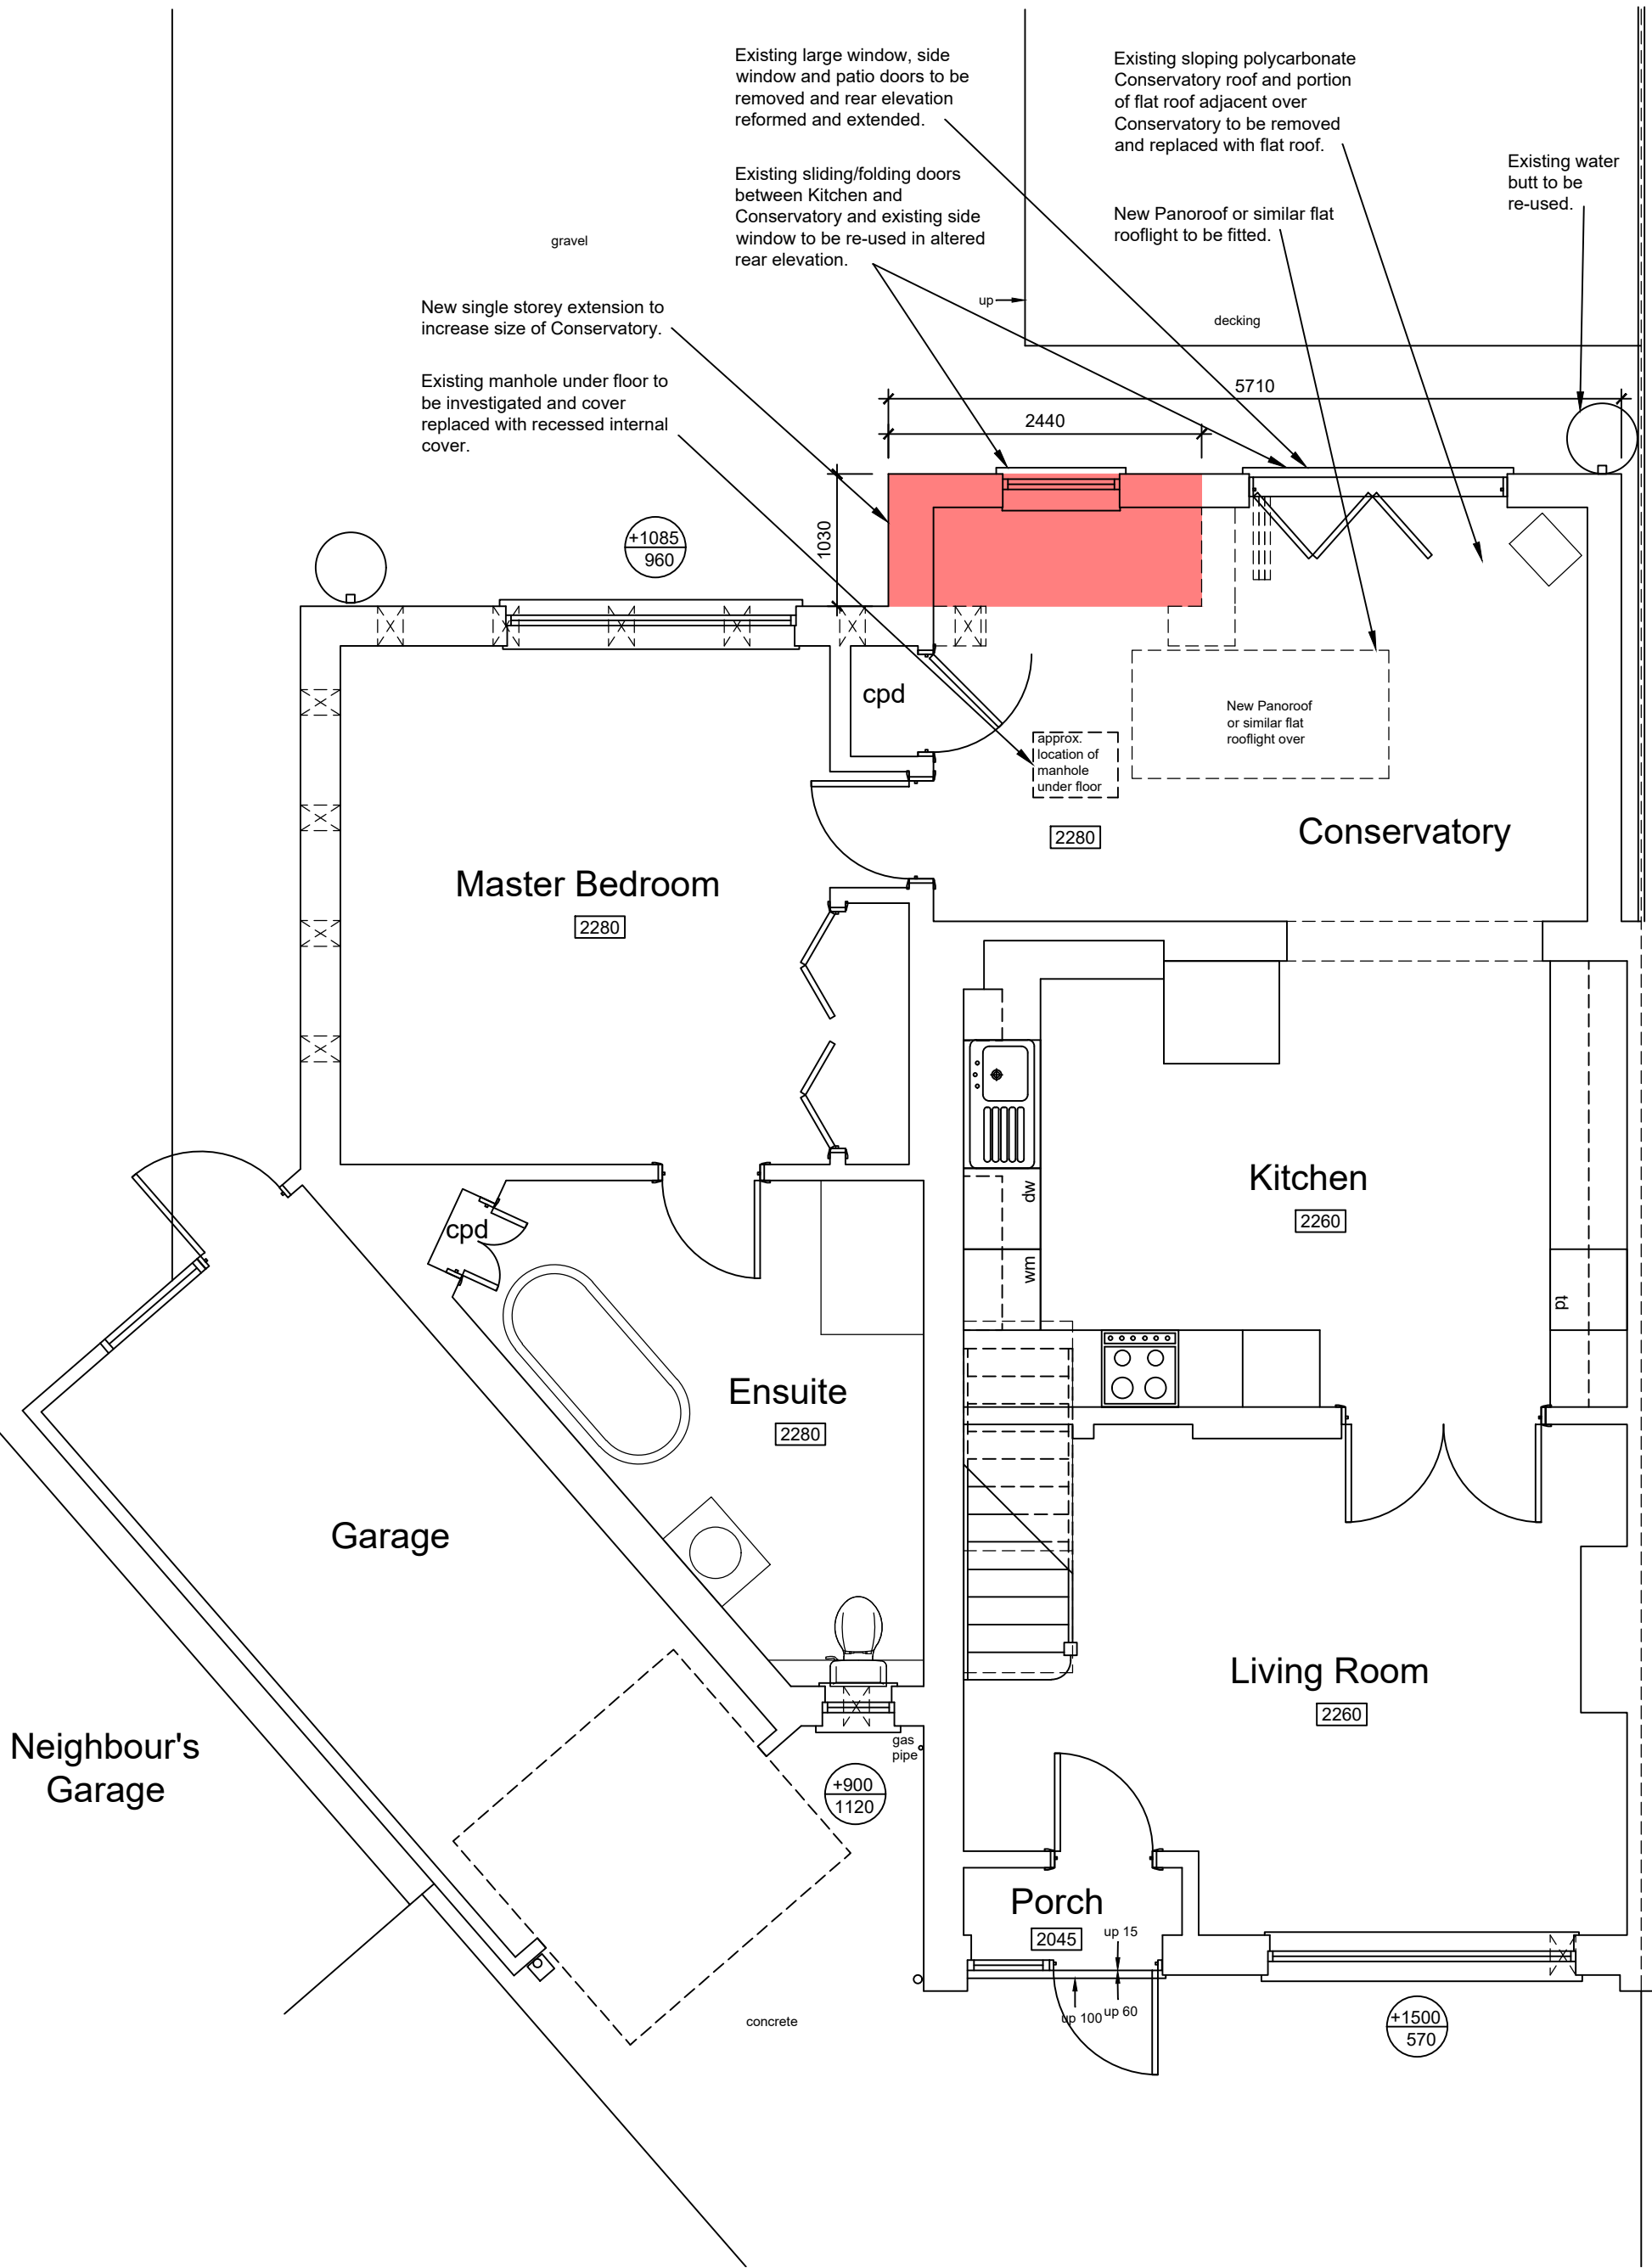

Ground Floor

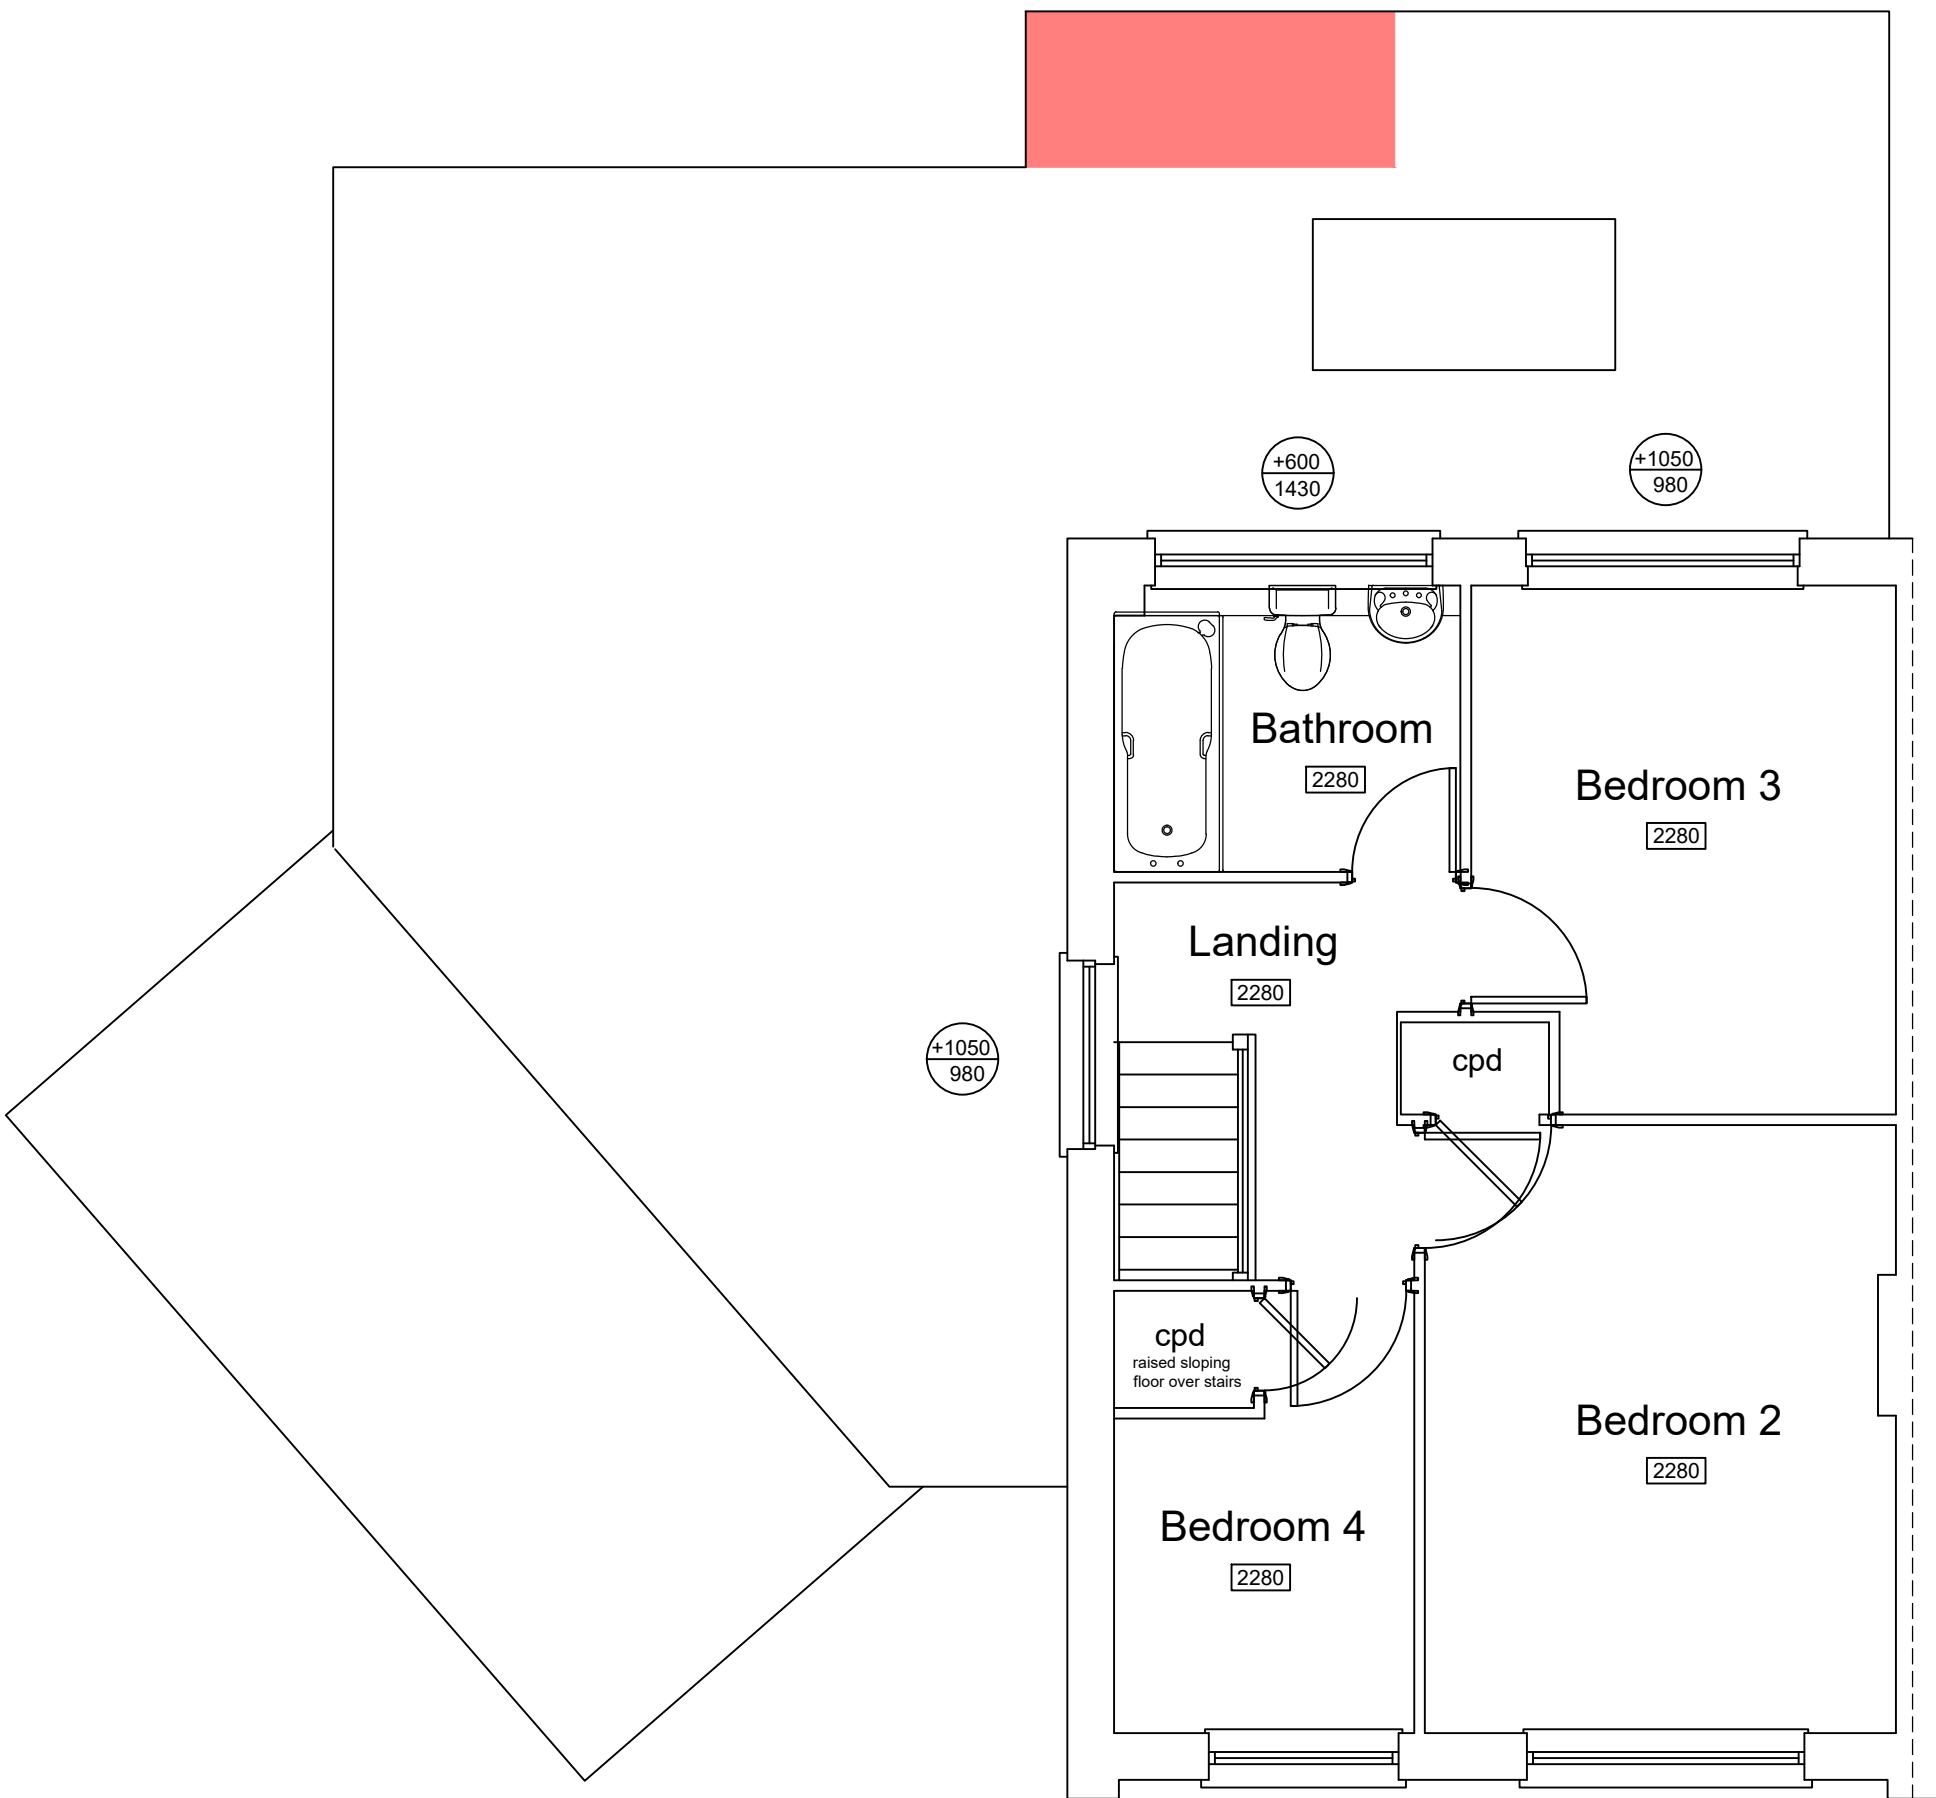

First Floor

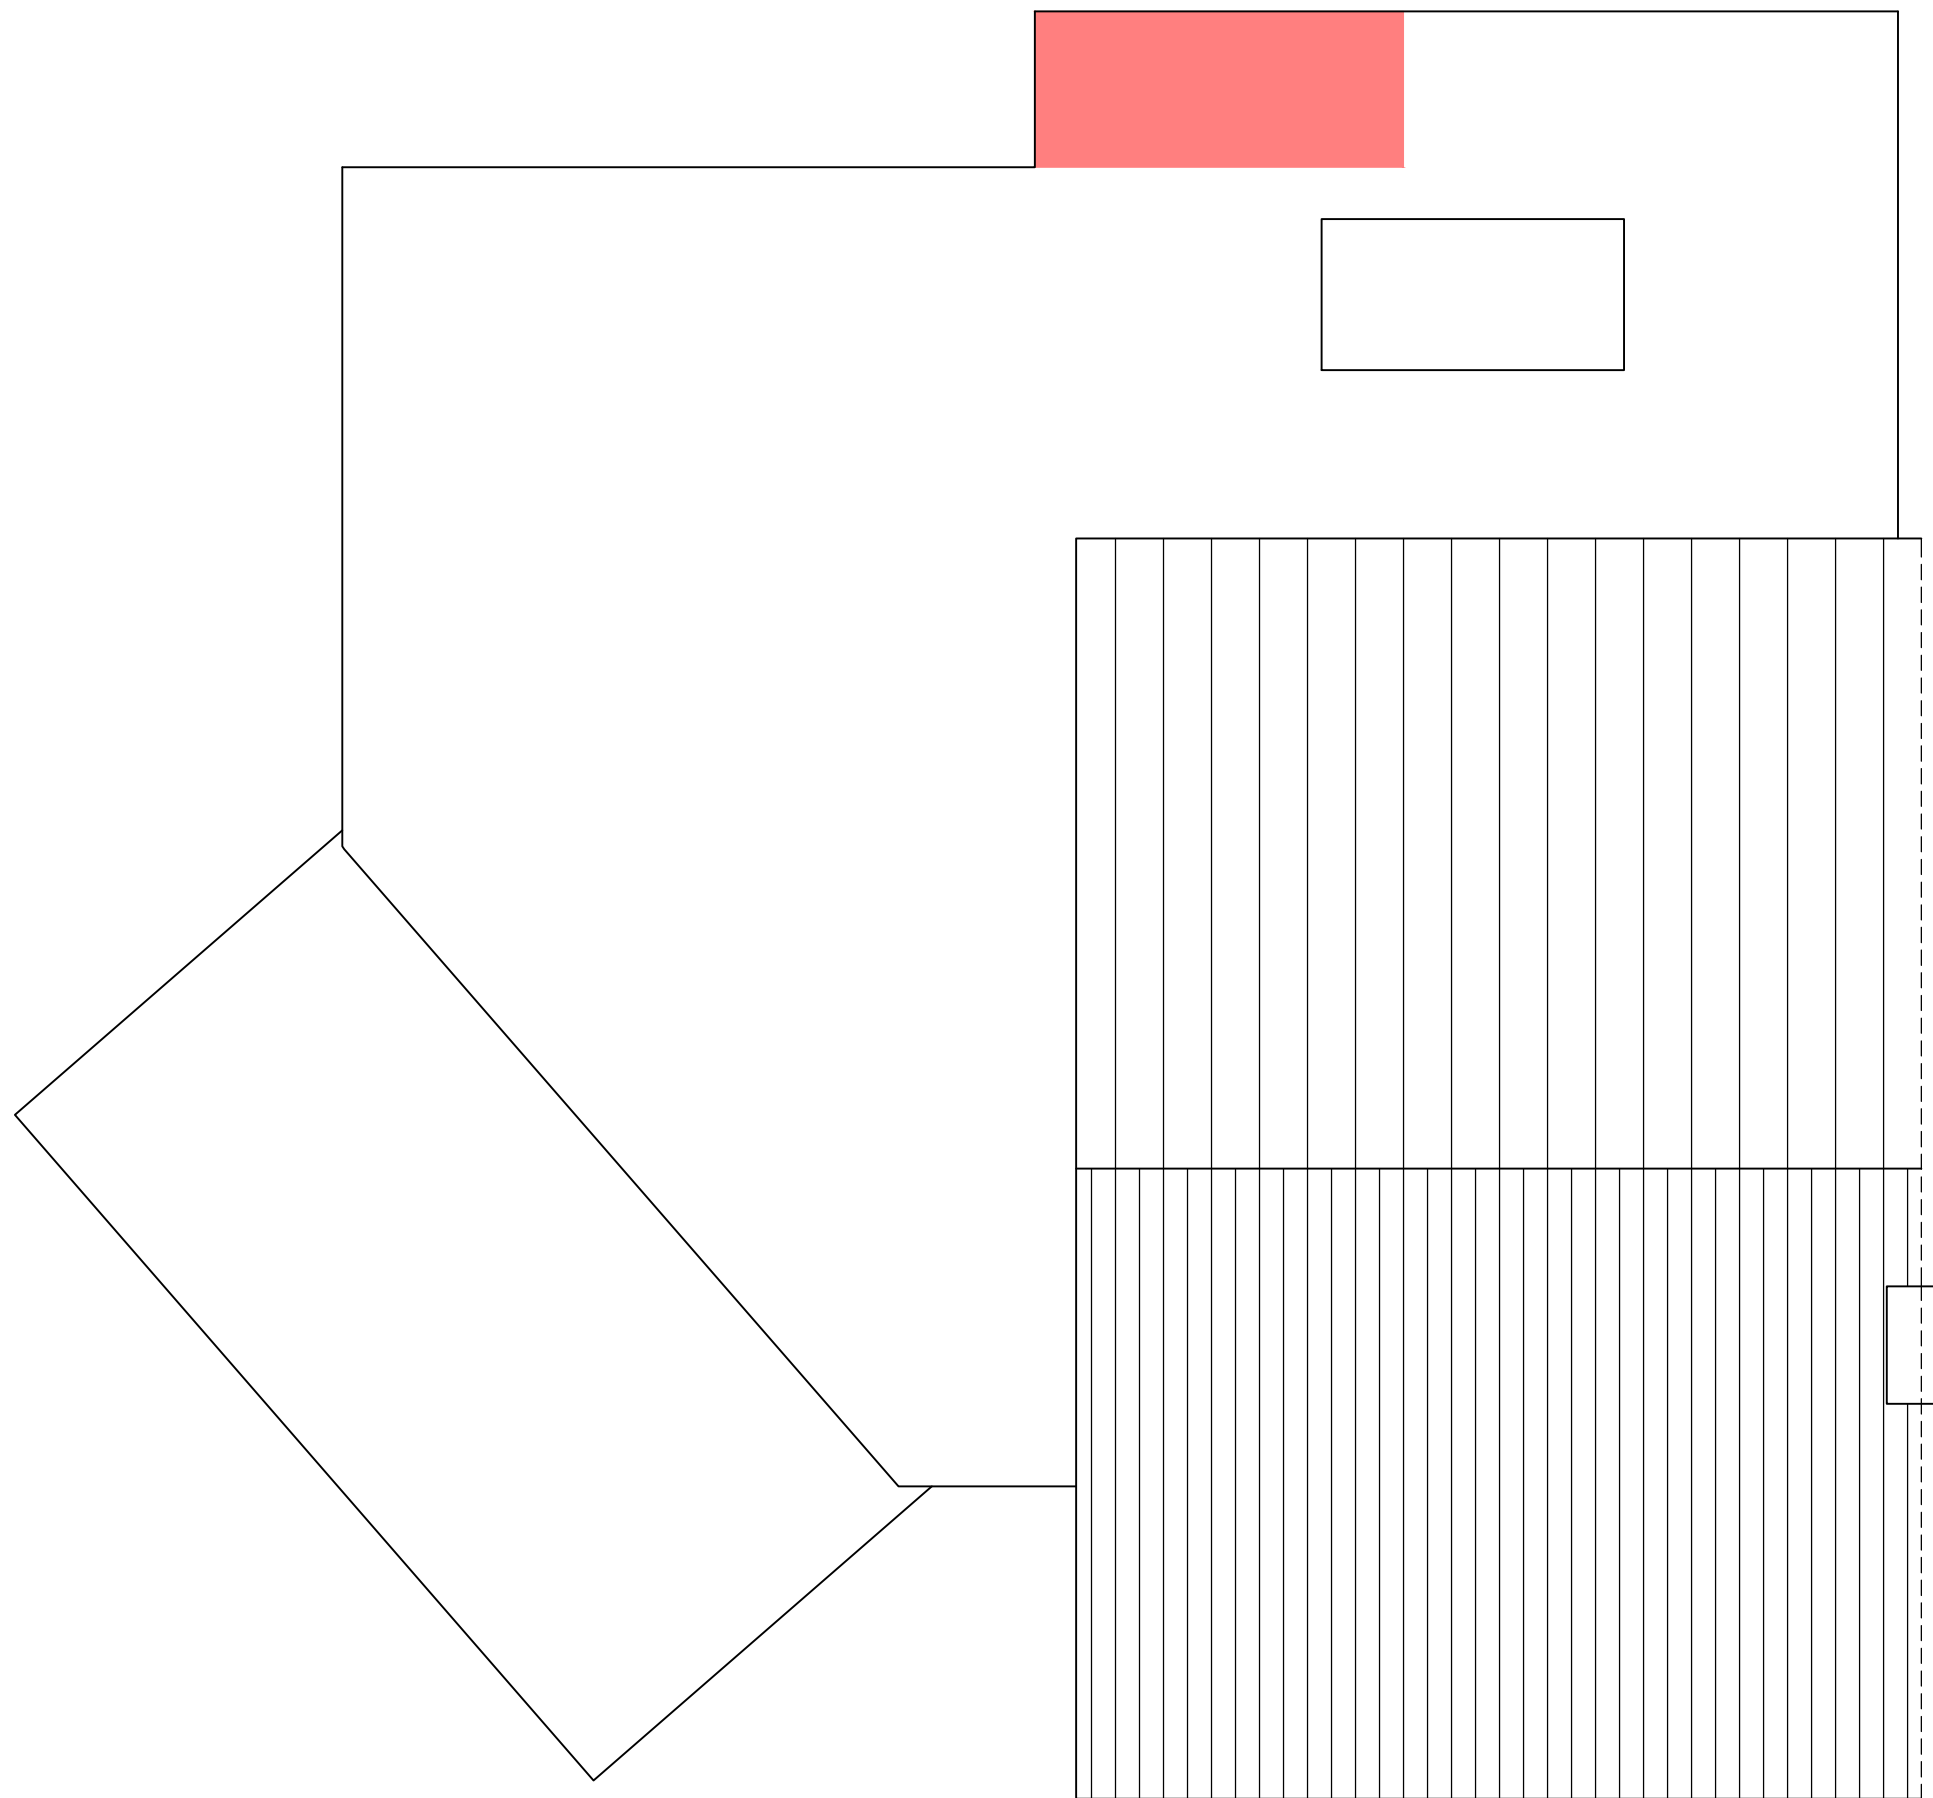

Roof Plan

Revision Details									
Rev	Date	Revision Details						Dr	Ch
		Job No	Drawing No						
		0030	03						

Emma Pinder Architects Ltd		Client's Name	Job Title	Drawing Title	Scale	Drawn	Checked	Date	Status
2 Oak Tree Lane, Chichester West Sussex, PO20 3GU T 07809 621606 E epinder@epinderarchitects.co.uk		Mr and Mrs Blythman	8 Ferring Gardens, Felpham	Proposed Plans	1:50@A1	EP	GP	27.03.19	FOR APPROVAL