




Front Elevation



Side Elevation

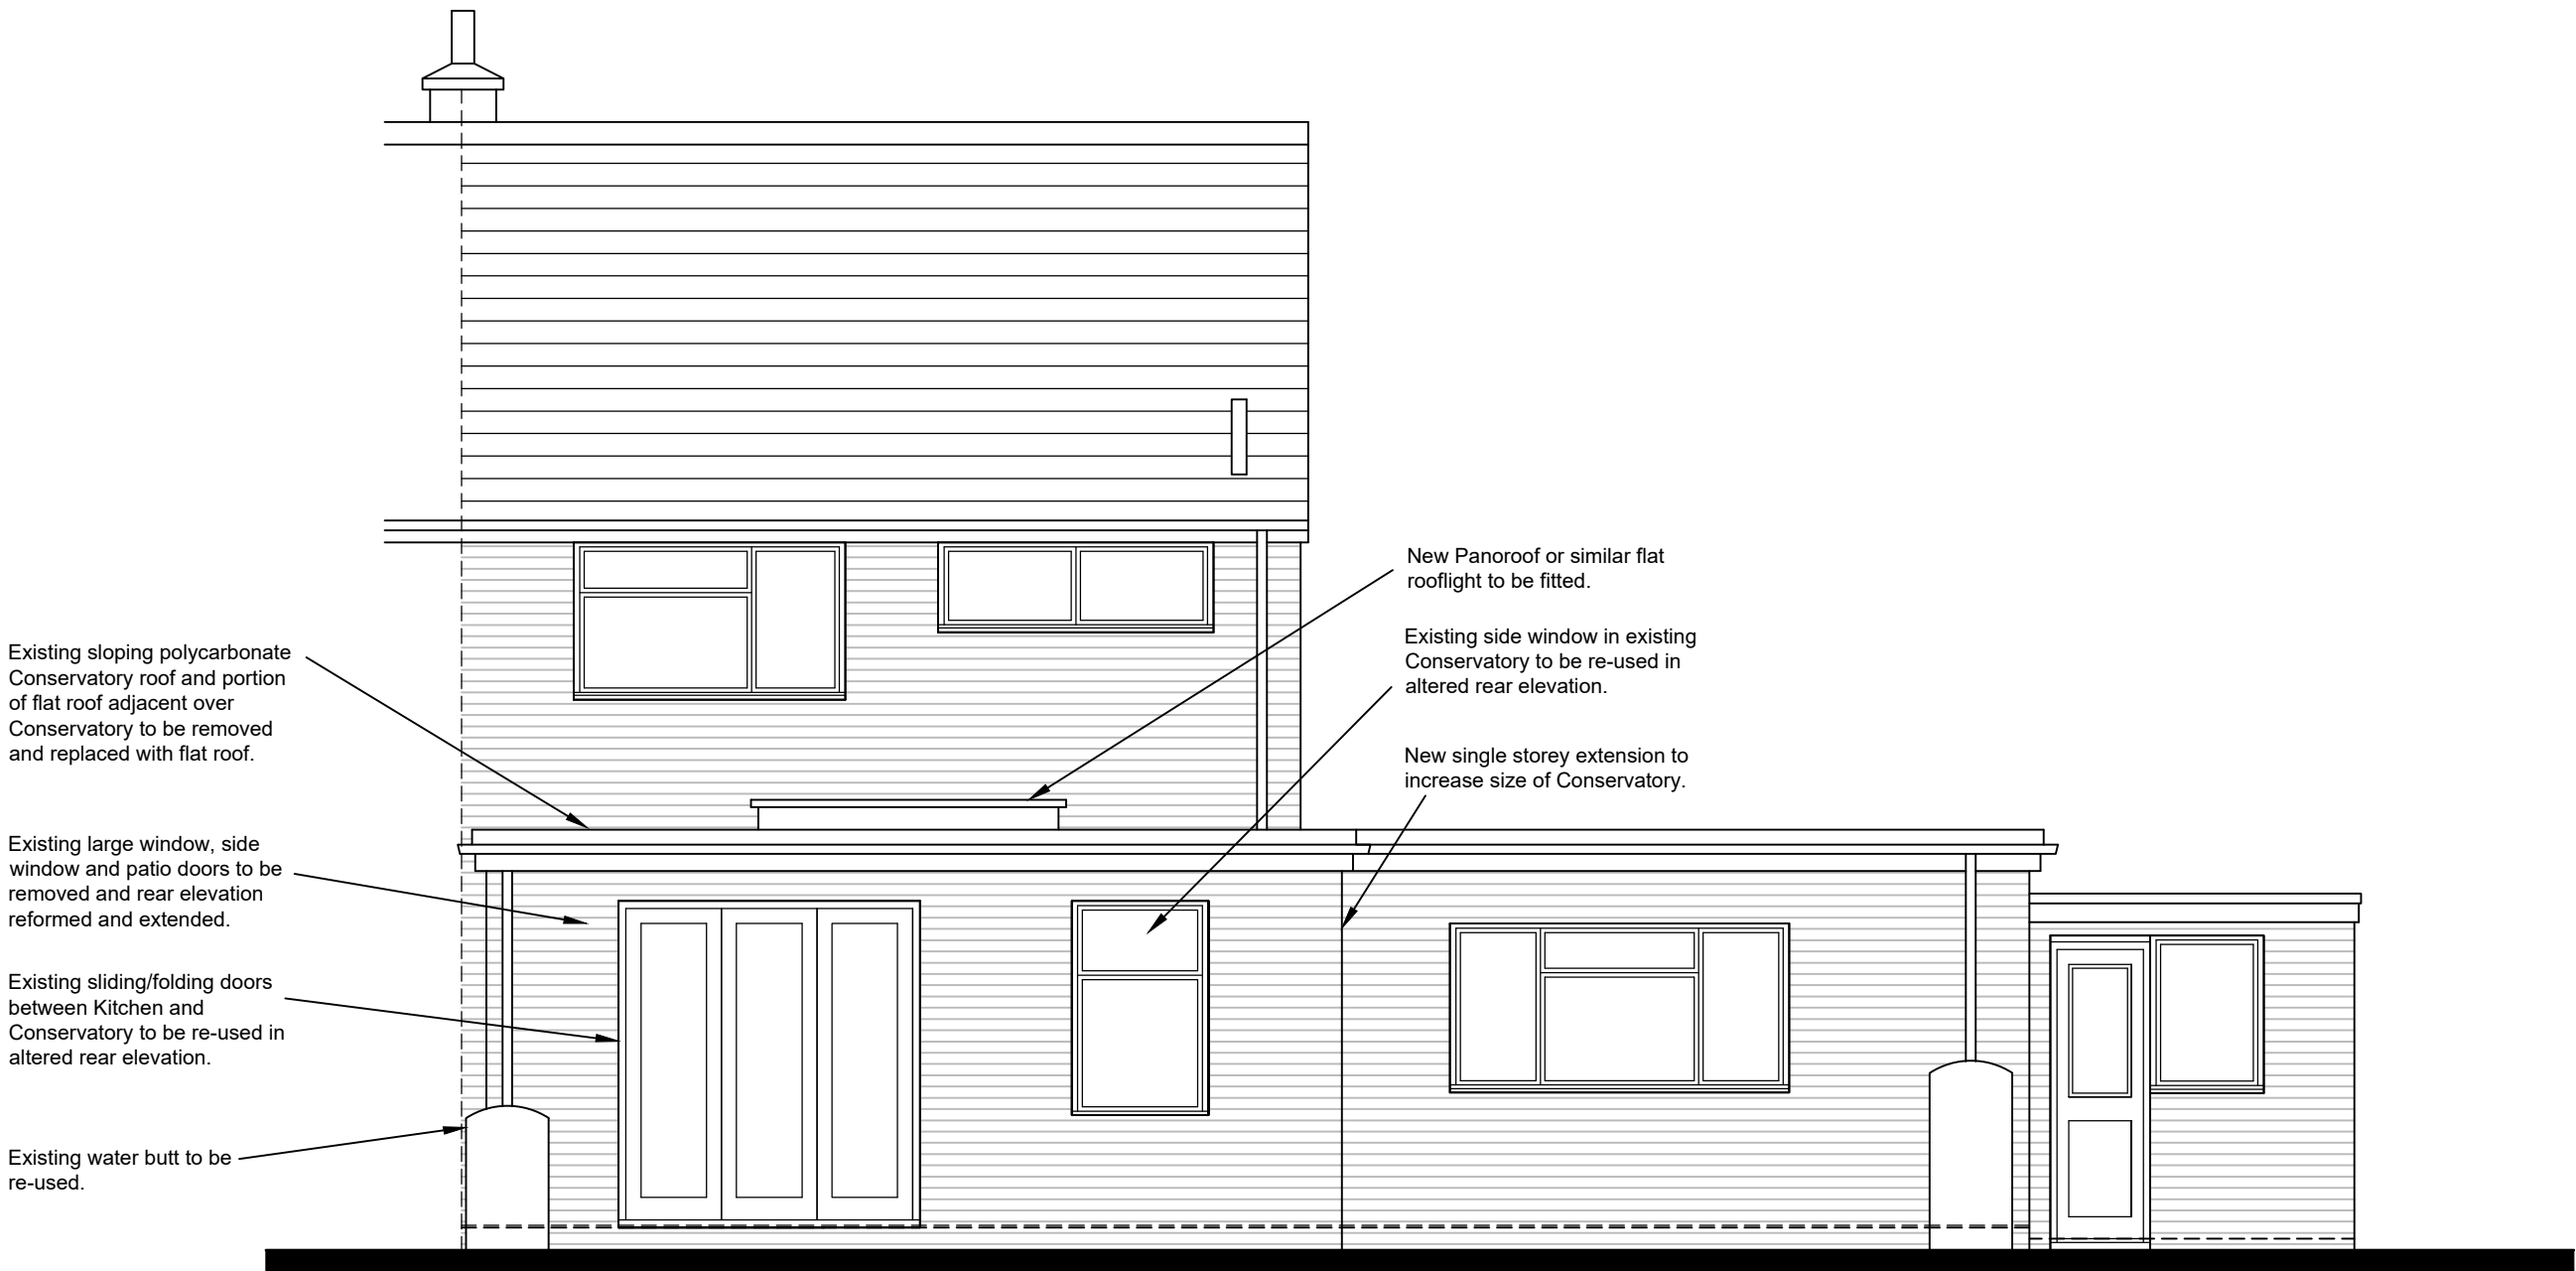

Rear Elevation

Rev										Date		Revision Details		Dr		Ch
Rev										Date		Revision Details		Dr		Ch
Emma Pinder Architects Ltd										2 Oak Tree Lane, Chichester		West Sussex, PO20 3GU		T 07809 621606		E epinder@epinderarchitects.co.uk
Client's Name										Mr and Mrs Blythman		Job Title		8 Ferring Gardens, Felpham		
Drawing Title										Proposed Elevations		Scale		1:50@A1		
Drawn										EP		Checked		GP		
Date										27.03.19		Status		FOR APPROVAL		
Job No										0030		Drawing No		04		Rev