



NOTES:


REVISIONS:

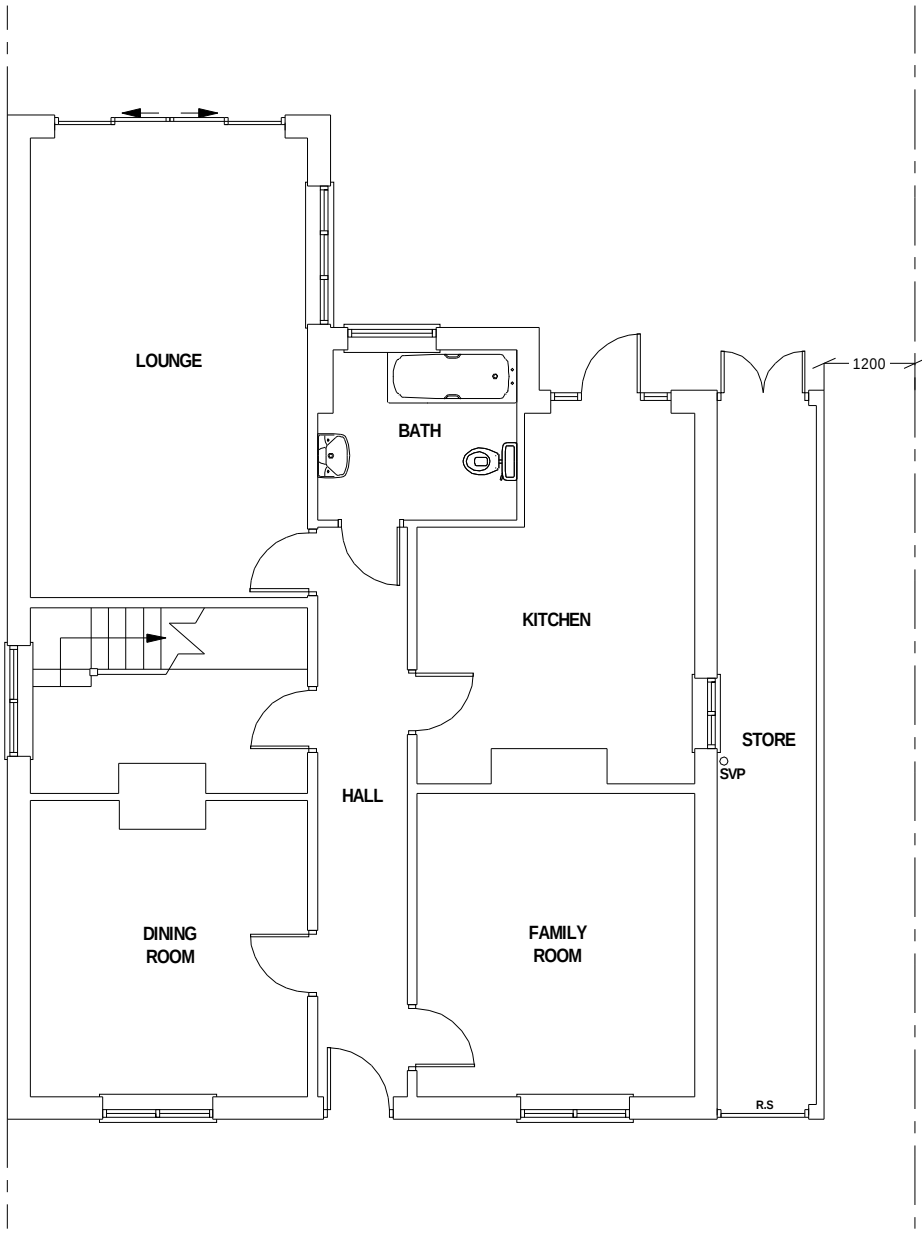


EXISTING GROUND FLOOR LAYOUT
SCALE 1:100

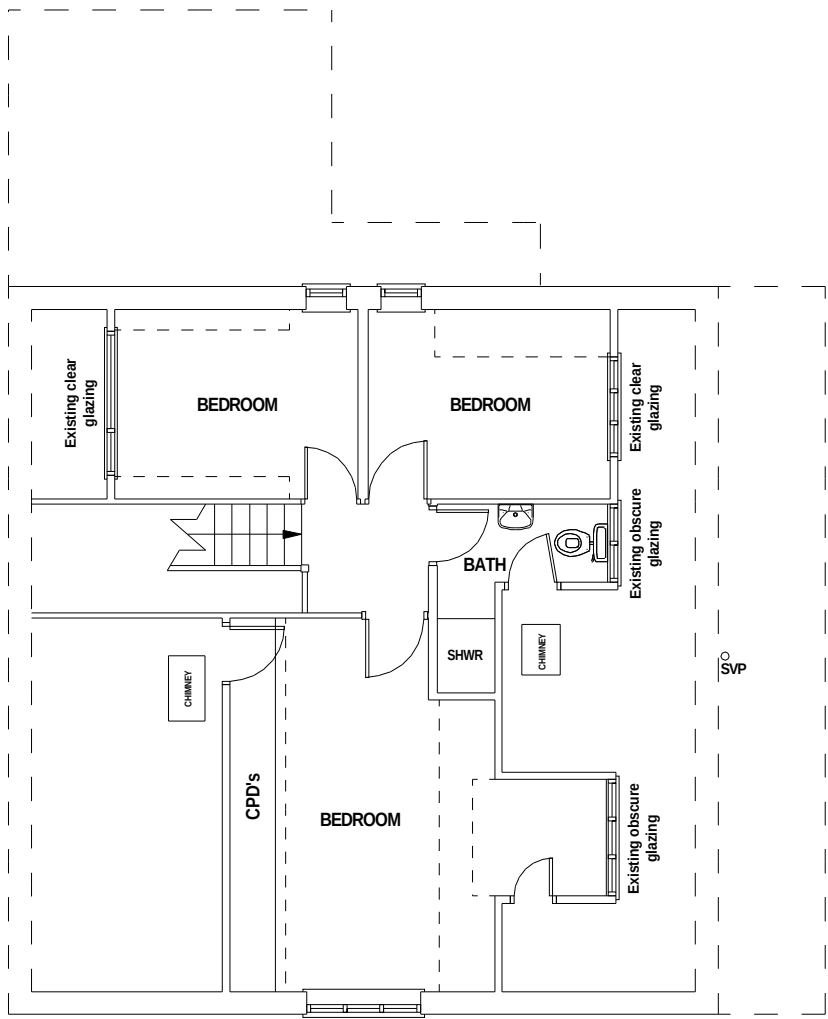

EXISTING FIRST FLOOR LAYOUT
SCALE 1:100

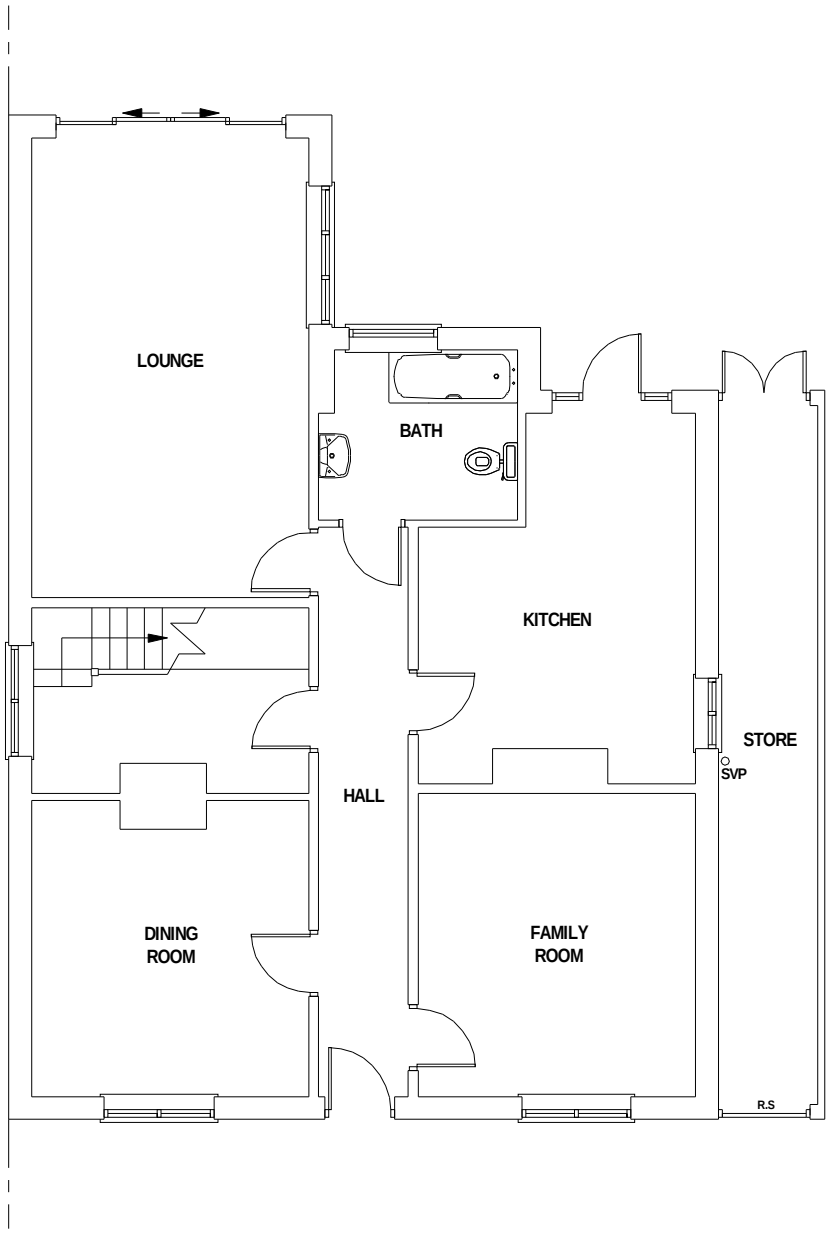


PROPOSED GROUND FLOOR LAYOUT
SCALE 1:100

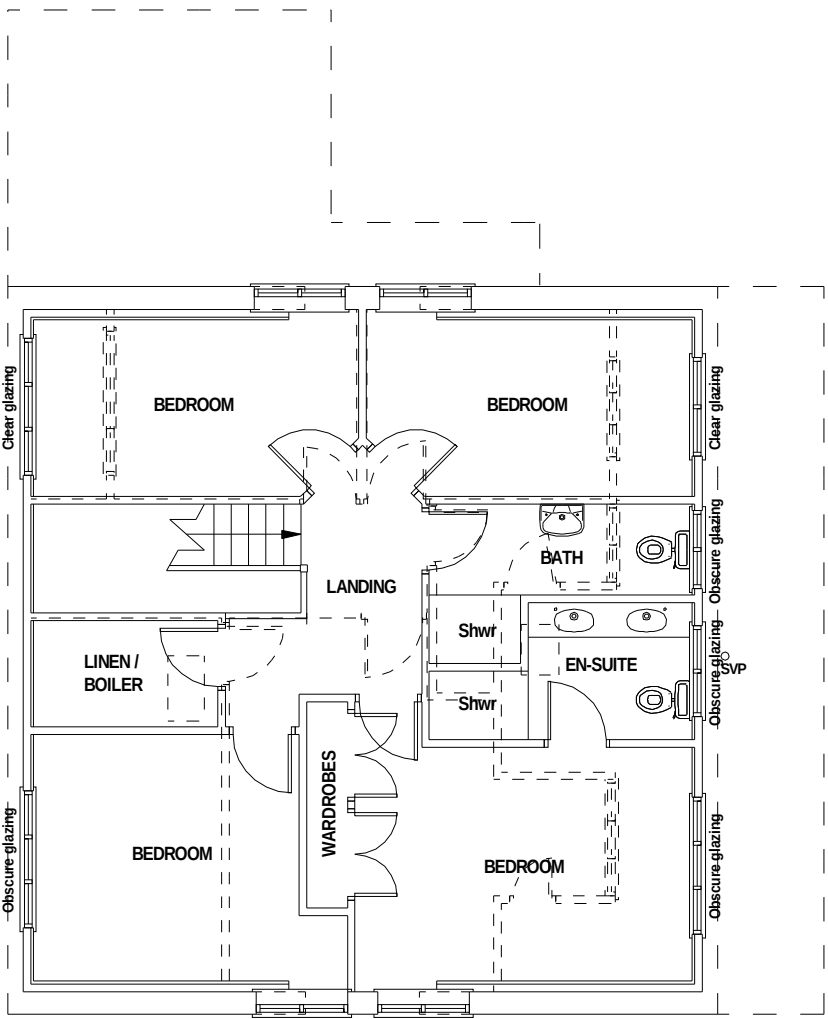

PROPOSED FIRST FLOOR LAYOUT
SCALE 1:100




EXISTING WEST ELEVATION
SCALE 1:100

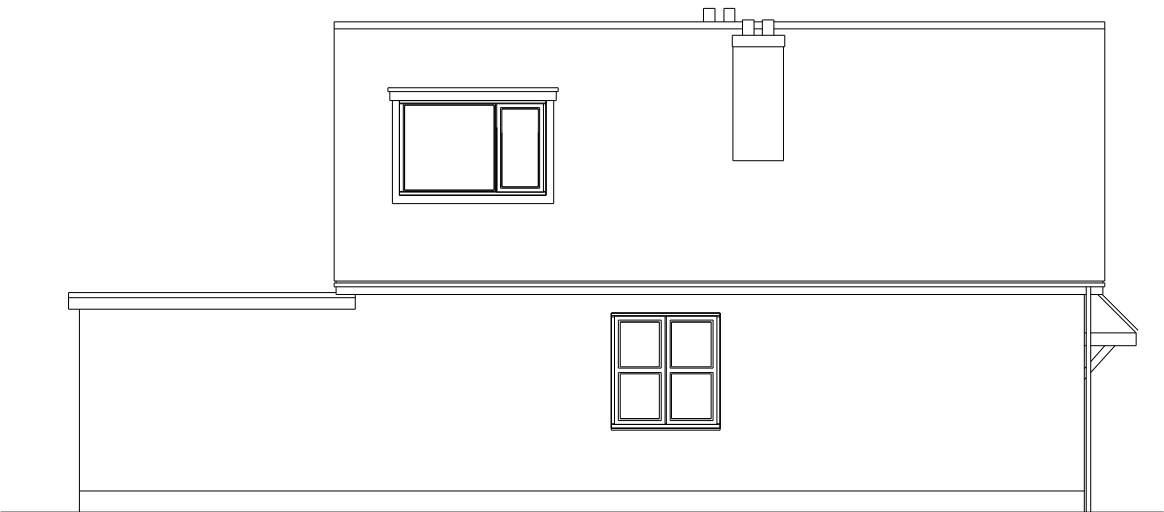

EXISTING NORTH ELEVATION
SCALE 1:100




EXISTING EAST ELEVATION
SCALE 1:100

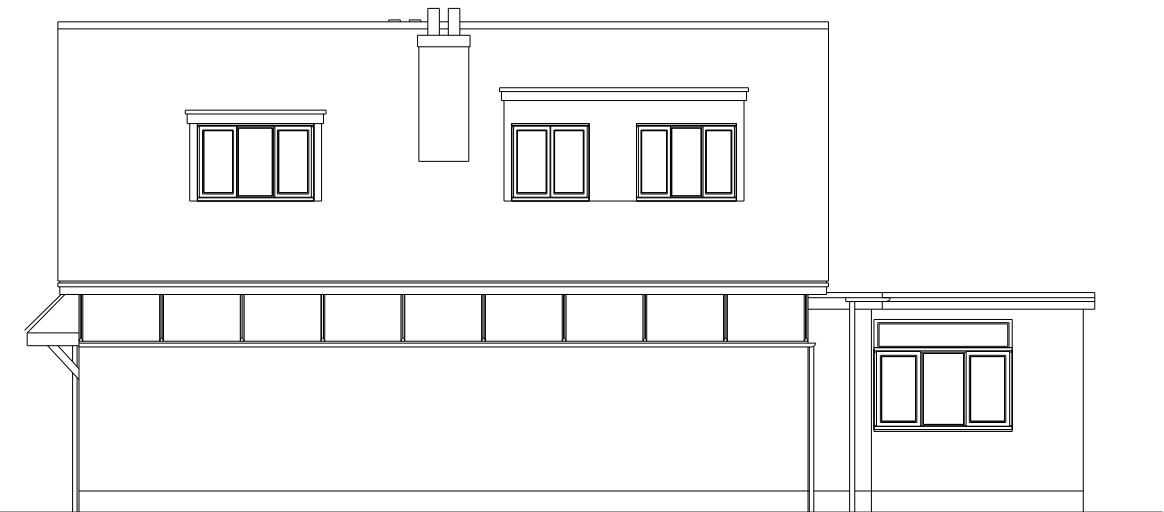

EXISTING SOUTH ELEVATION
SCALE 1:100




PROPOSED WEST ELEVATION
SCALE 1:100

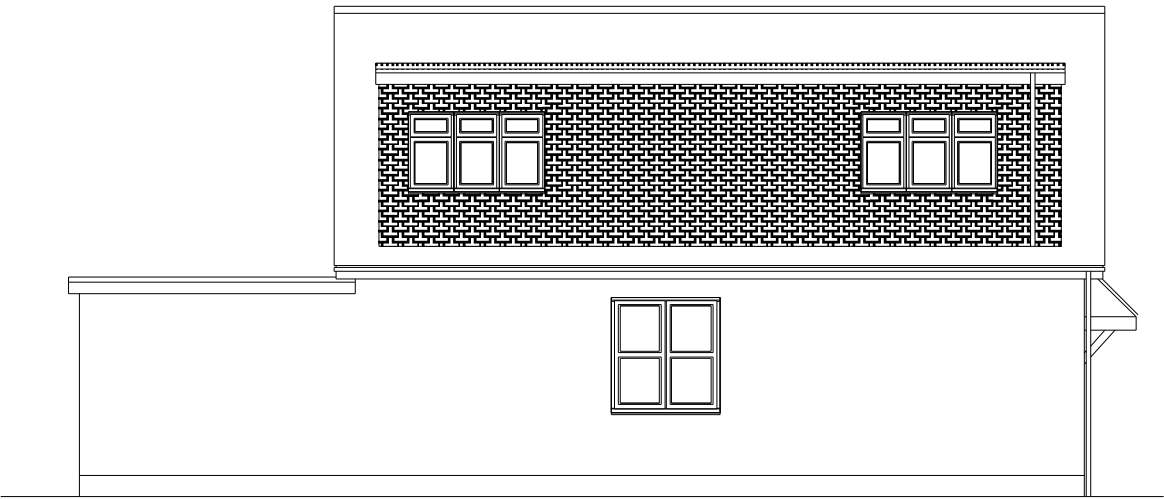

PROPOSED NORTH ELEVATION
SCALE 1:100



PROPOSED EAST ELEVATION
SCALE 1:100

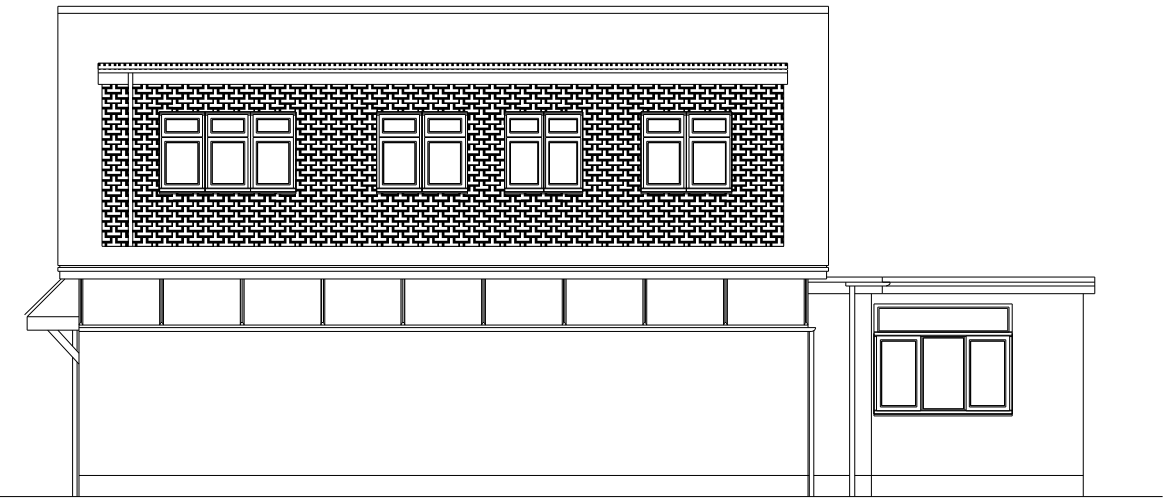

PROPOSED SOUTH ELEVATION
SCALE 1:100

Sussex Building Plans

33 Highland Avenue
Bognor Regis
West Sussex
PO21 2BJ

Email: lee@sussexbuildingplans.co.uk
Tel: 07732 415951
© Copyright Sussex Building Plans 2018

DRAWING TITLE:

Layouts & Elevations

JOB TITLE:

Proposed Loft Conversion
24 Firs Avenue
Bognor Regis
West Sussex
PO22 8QA

CLIENT:

Mrs S Spicer
24 Firs Avenue
Bognor Regis
West Sussex
PO22 8QA

Scale: 1:50, 1:100

Date: 26/03/2018

DRG No.

SS/PL/01

Rev. No.