




Main House  
(Existing Building)

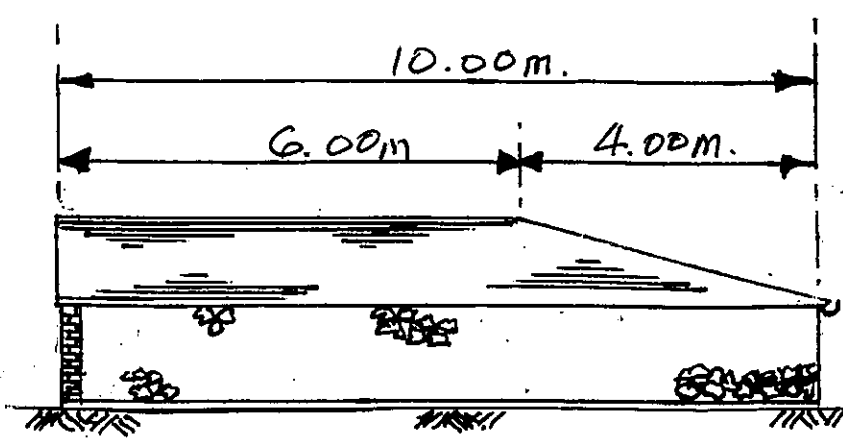


SOUTH ELEVATION

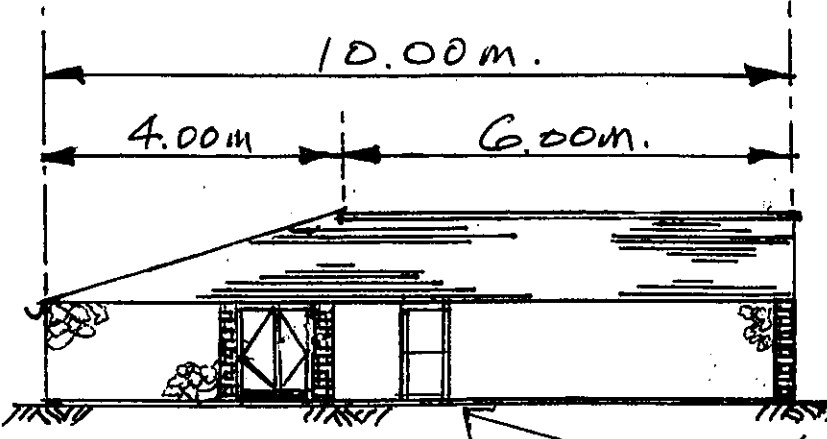

NORTH ELEVATION

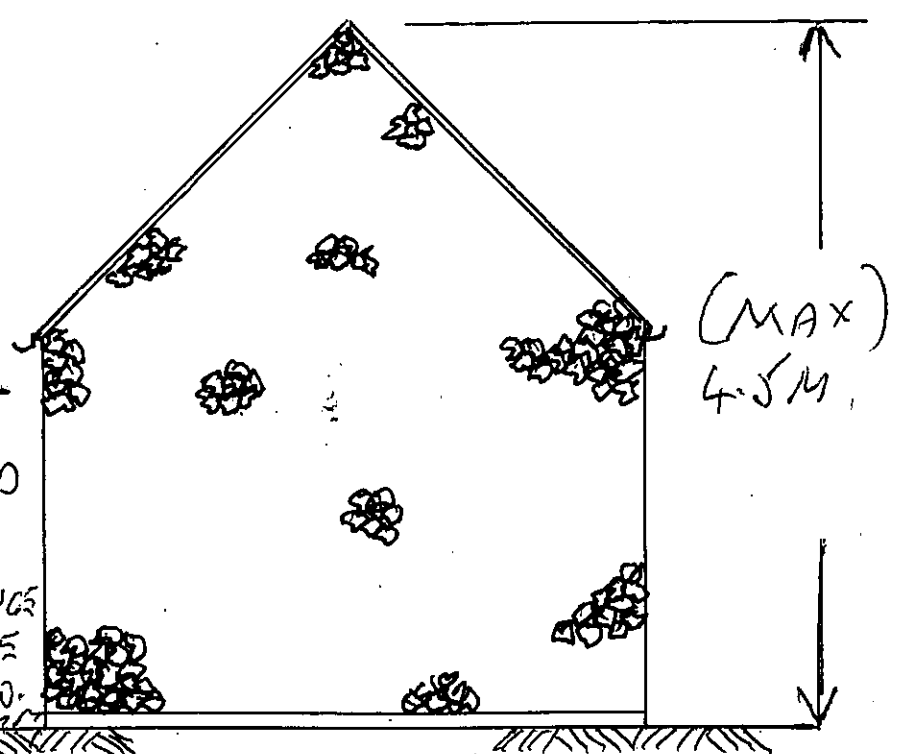


EAST ELEVATION

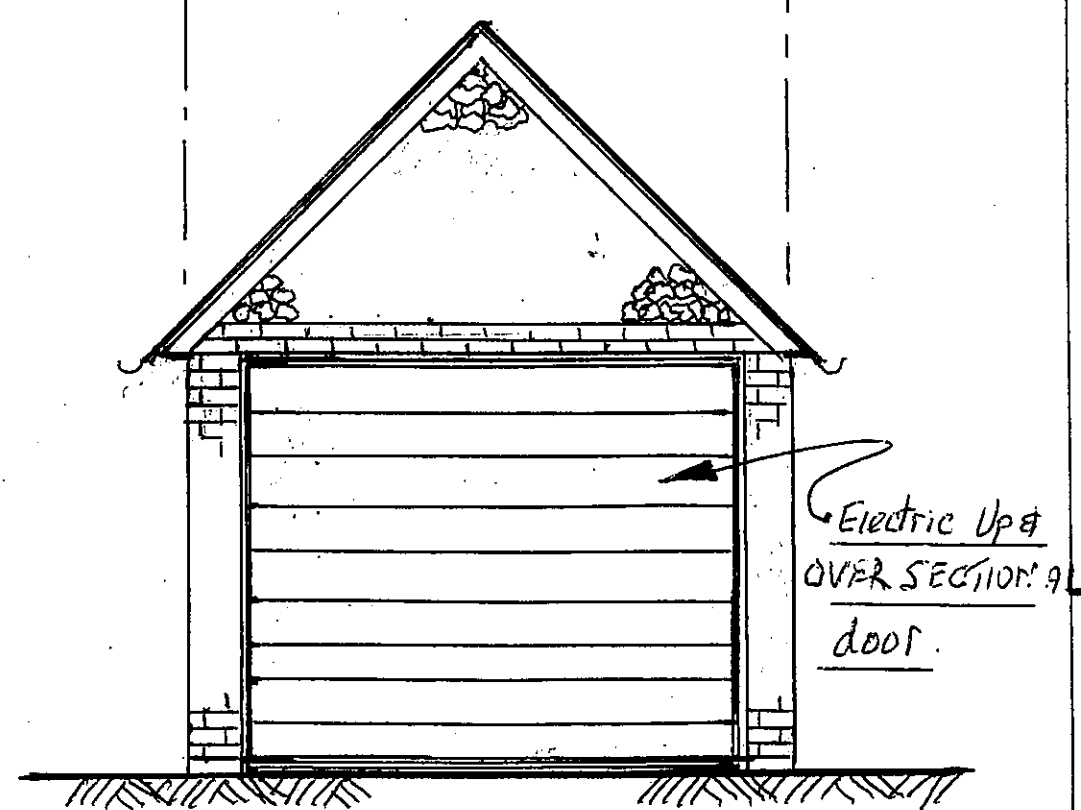


WEST ELEVATION

DRAWING No. B2  
DATE 15<sup>th</sup> MAY 2020.

1.00m  
4.00m  
Flint Facing to Blockwork

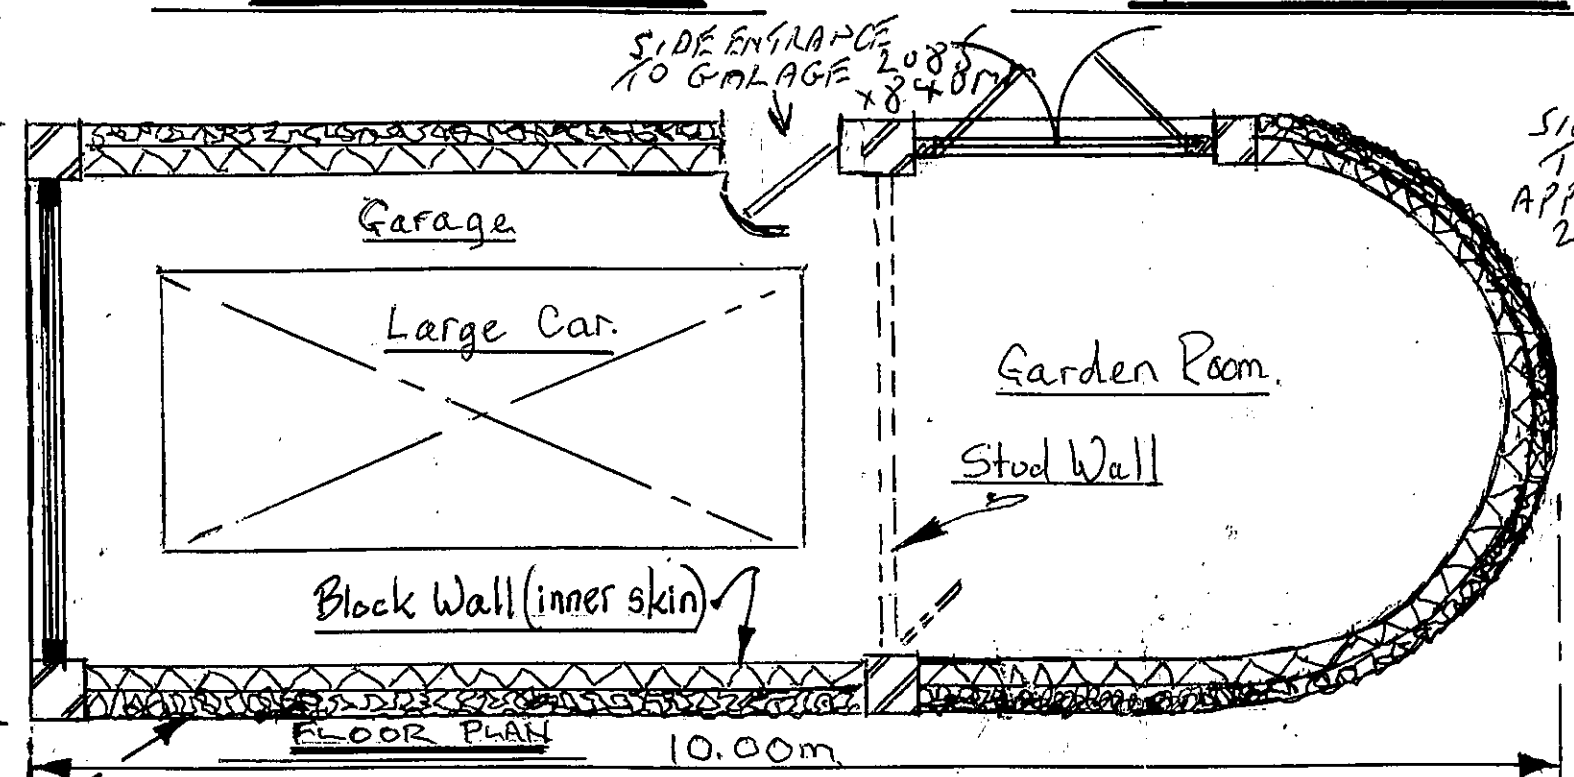

FLOOR PLAN

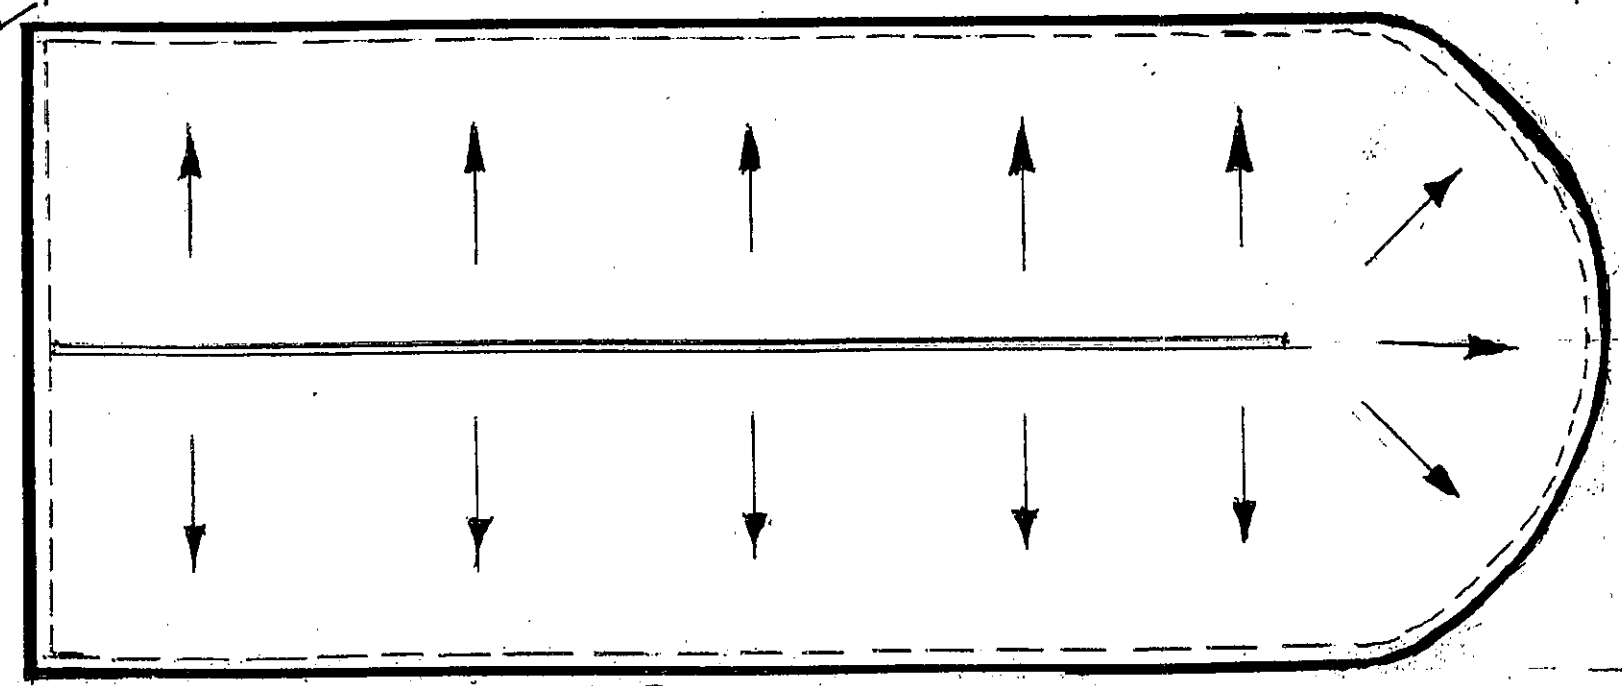

ROOF PLAN

MR R BODD  
No 1 SUMMERLEY LN  
FELPHAM, W.SX.