



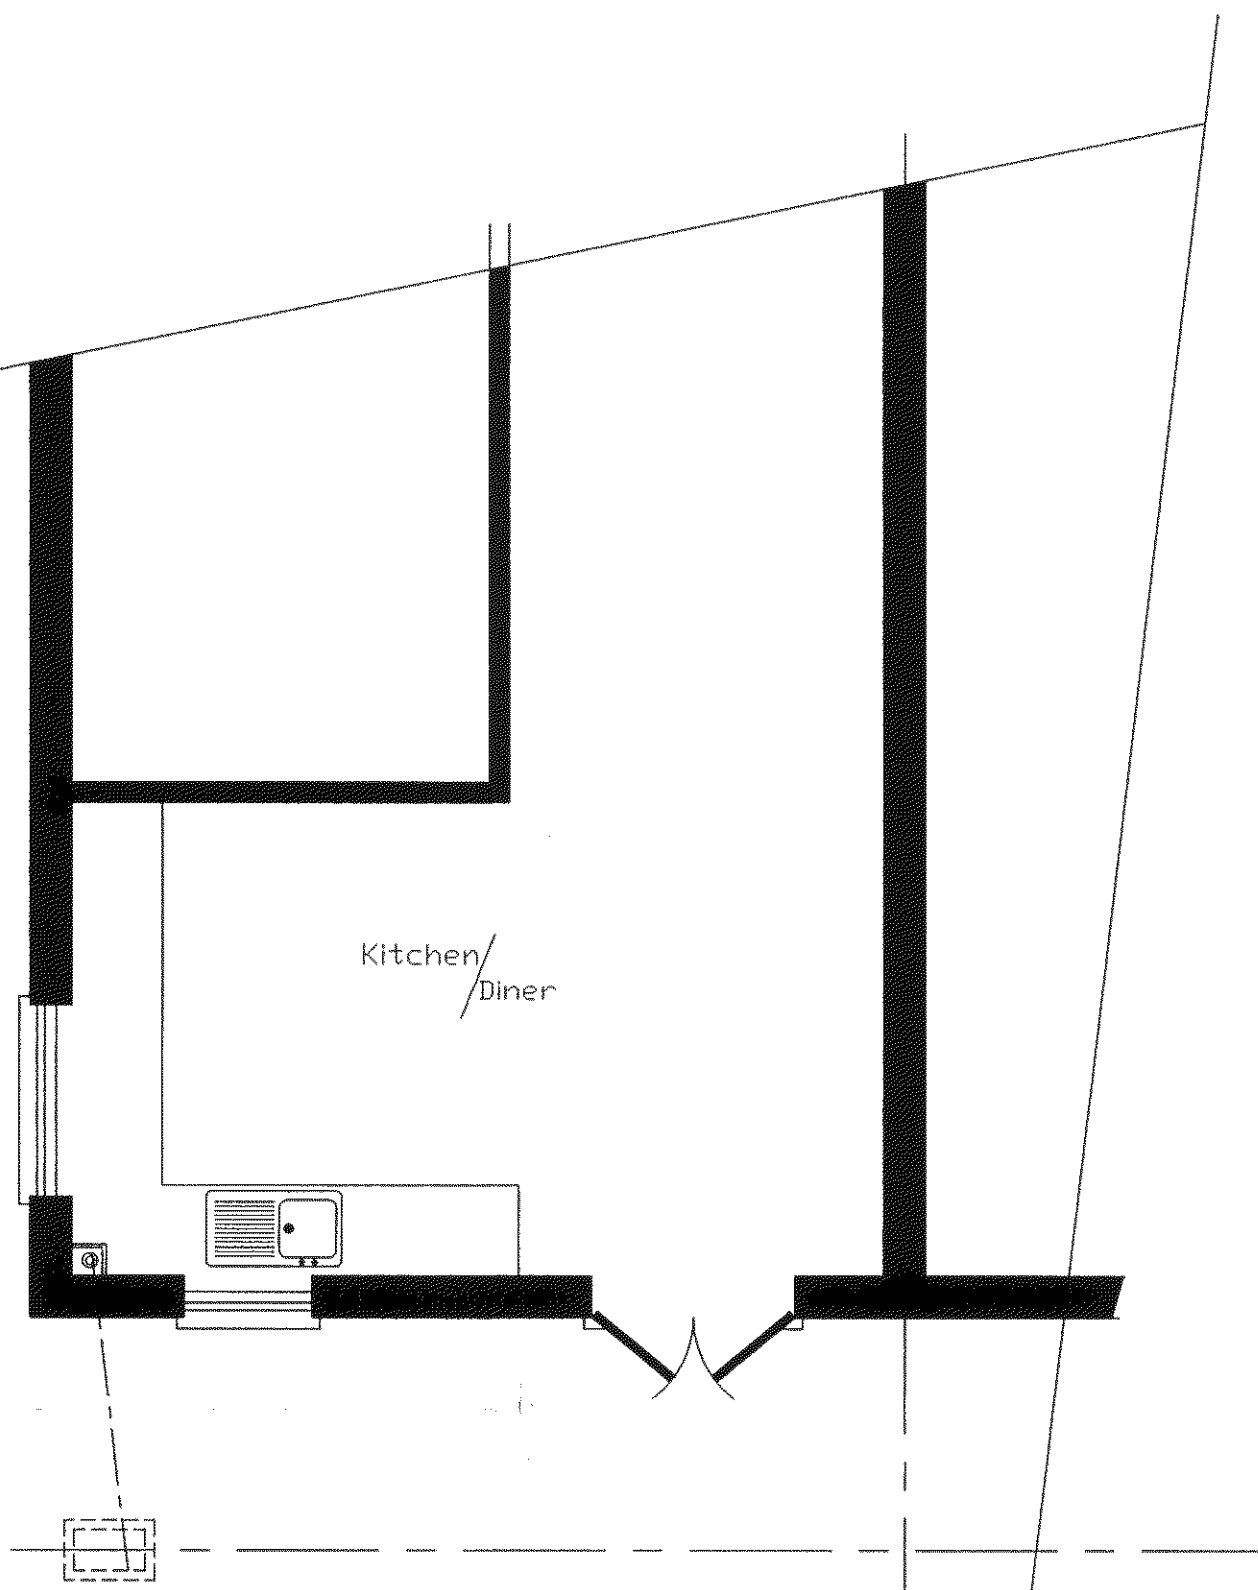

Existing Floor Plan

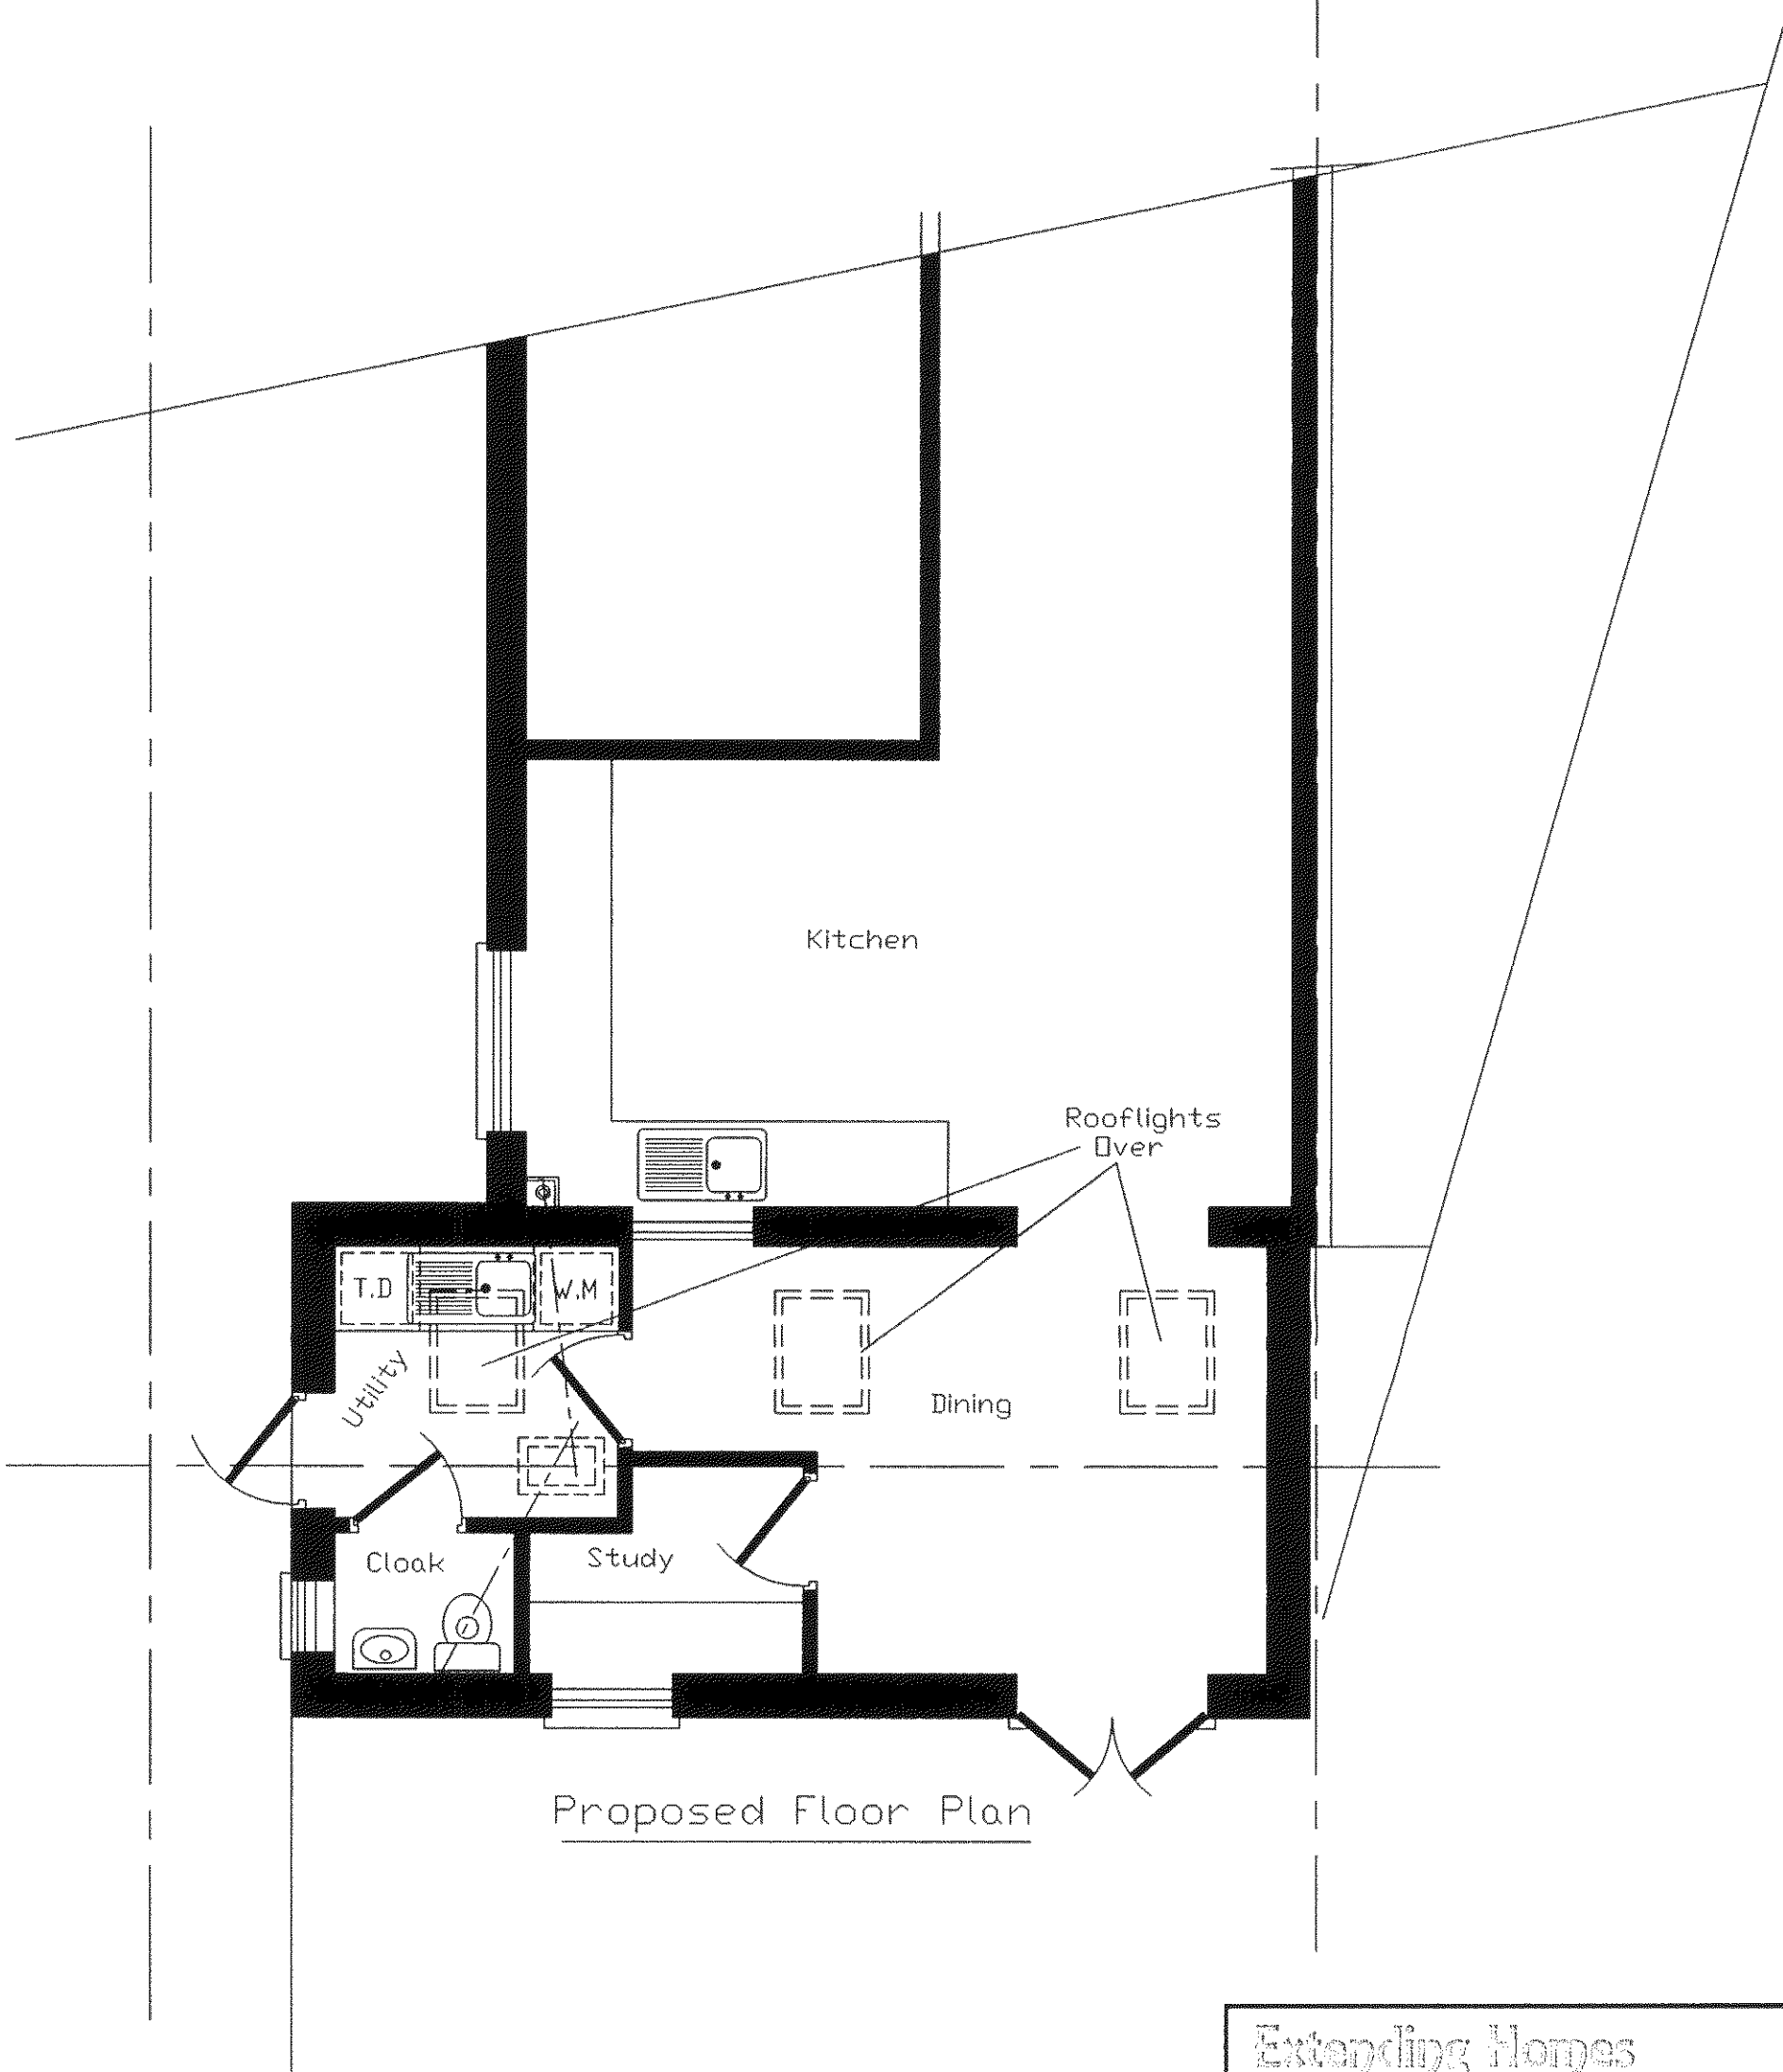

Proposed Floor Plan

This Drawing and Design is not to be copied without written permission from Extending Homes
 Only dimensioned details should be used but may be scaled for Planning Permission
 All Dimensions are in Metric and are to be checked on site before proceeding with any work and any Discrepancy reported at once

Extending Homes Tel :- 01243 555200 peterob43@sky.com	
TITLE:-	Rear Extension 32 Westmorland Drive Bognor Regis West Sussex PO22 8NA
DATE:-	16th February 2015
SCALE:-	Plans 1-50
DRAWN:-	P.Robinson.
DWG. No. 150216/2	