




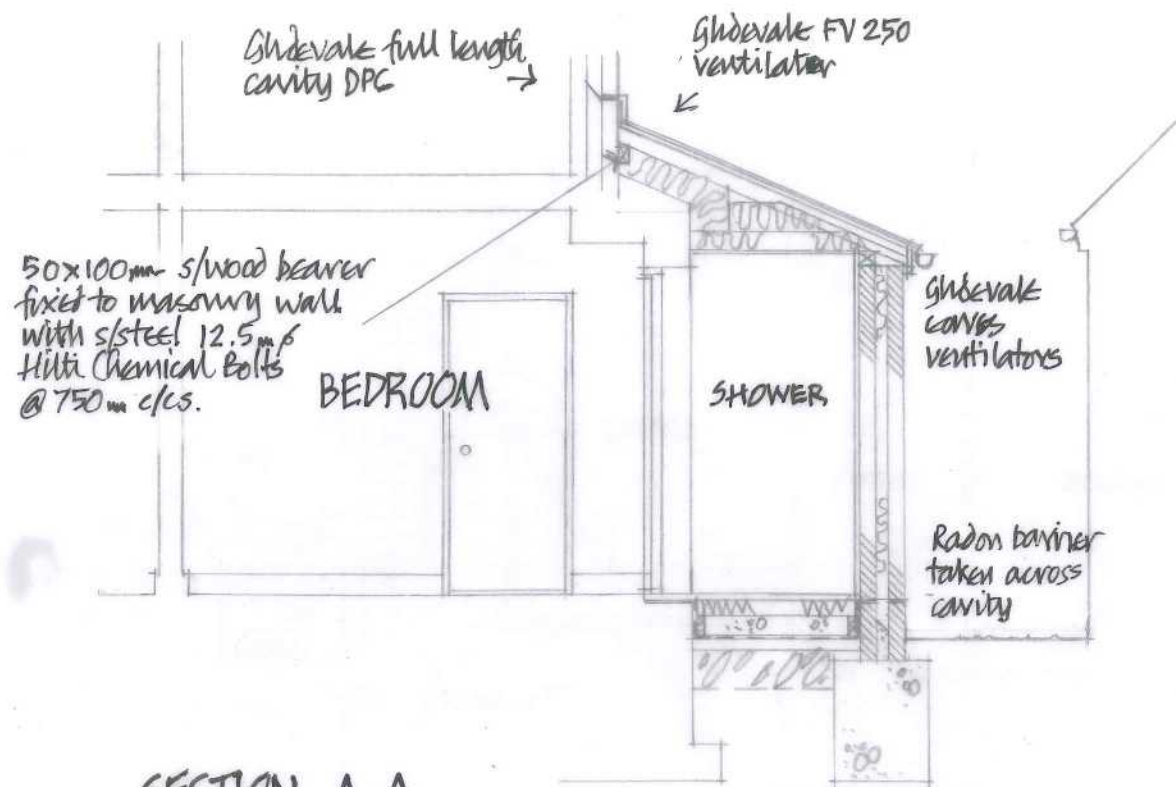


SECTION A.A

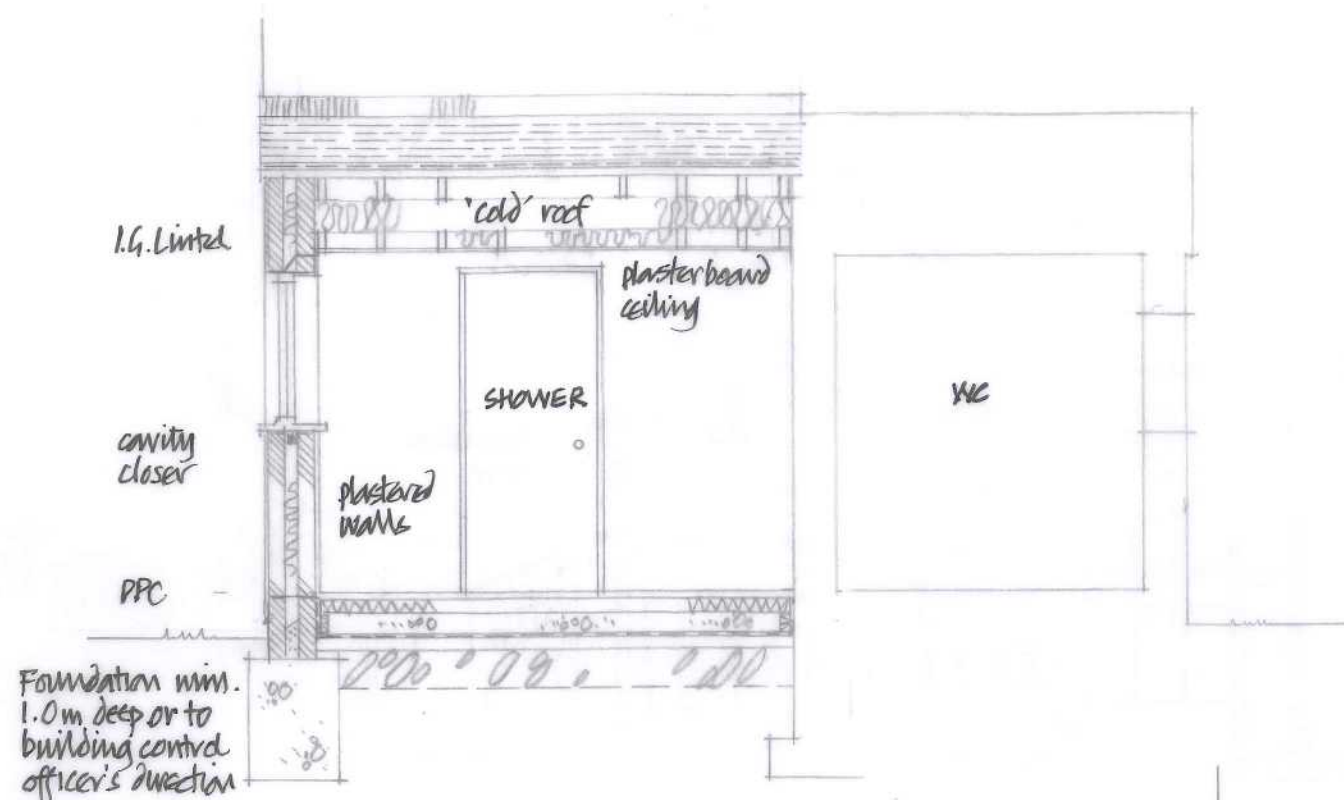


SECTION B.B

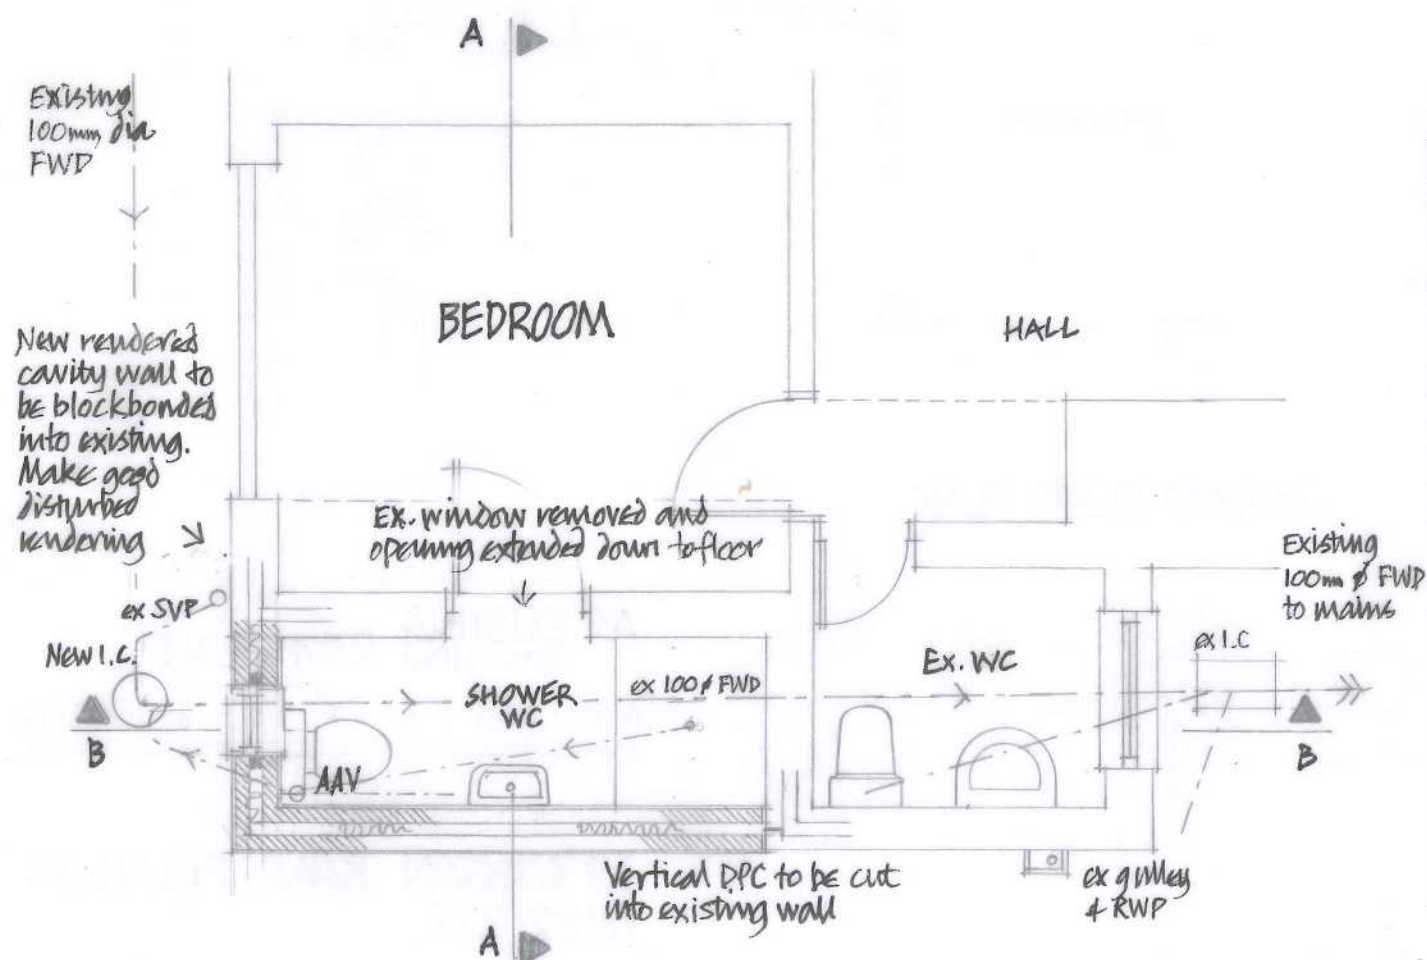

FLOOR PLAN - 1:50

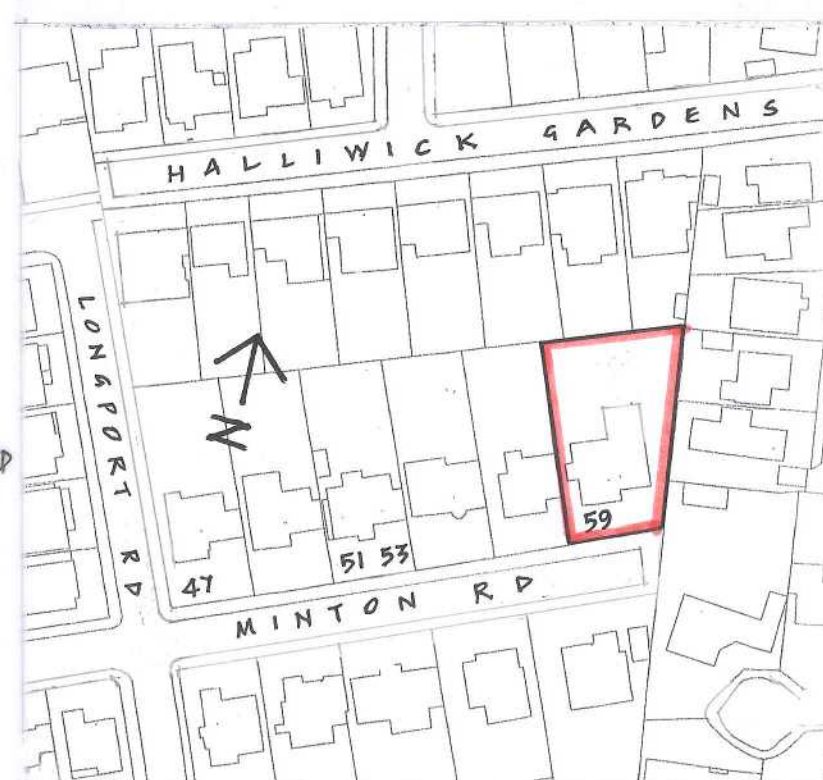

LOCATION PLAN - 1:1250

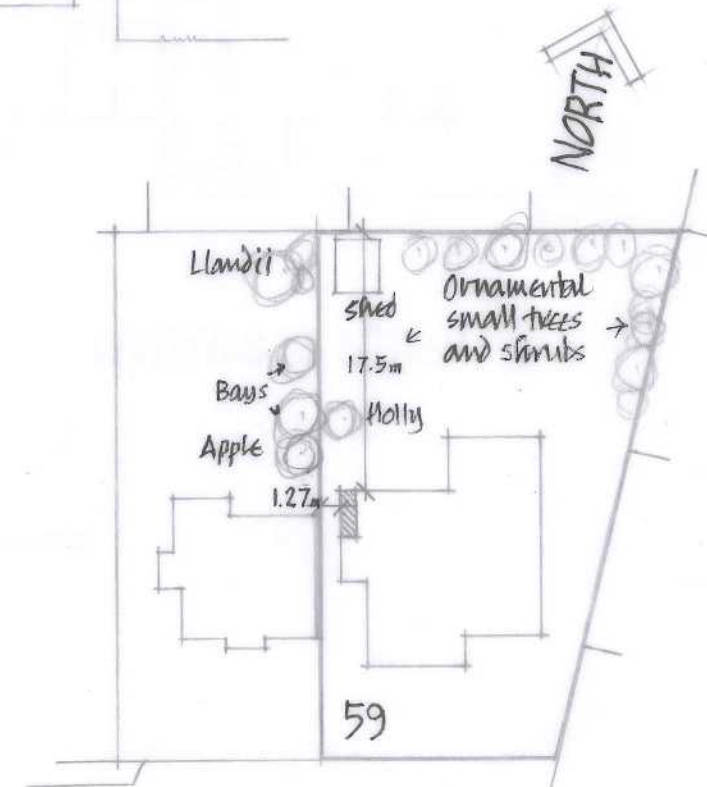

BLOCK PLAN

1:500

0m 5 10 15 20 25m

0m 0.5 1 2 3 4m

59 MINTON ROAD, FELPHAM
PO 22 7JX

JOB: Extension to provide GF En-suite
FOR: S. HOWELL, ESQ
TITLE: Proposed Floor Plan + Sections A.A & B.B
SCALE: 1:50 DATE:

DRG. N° SH/21/03 C