




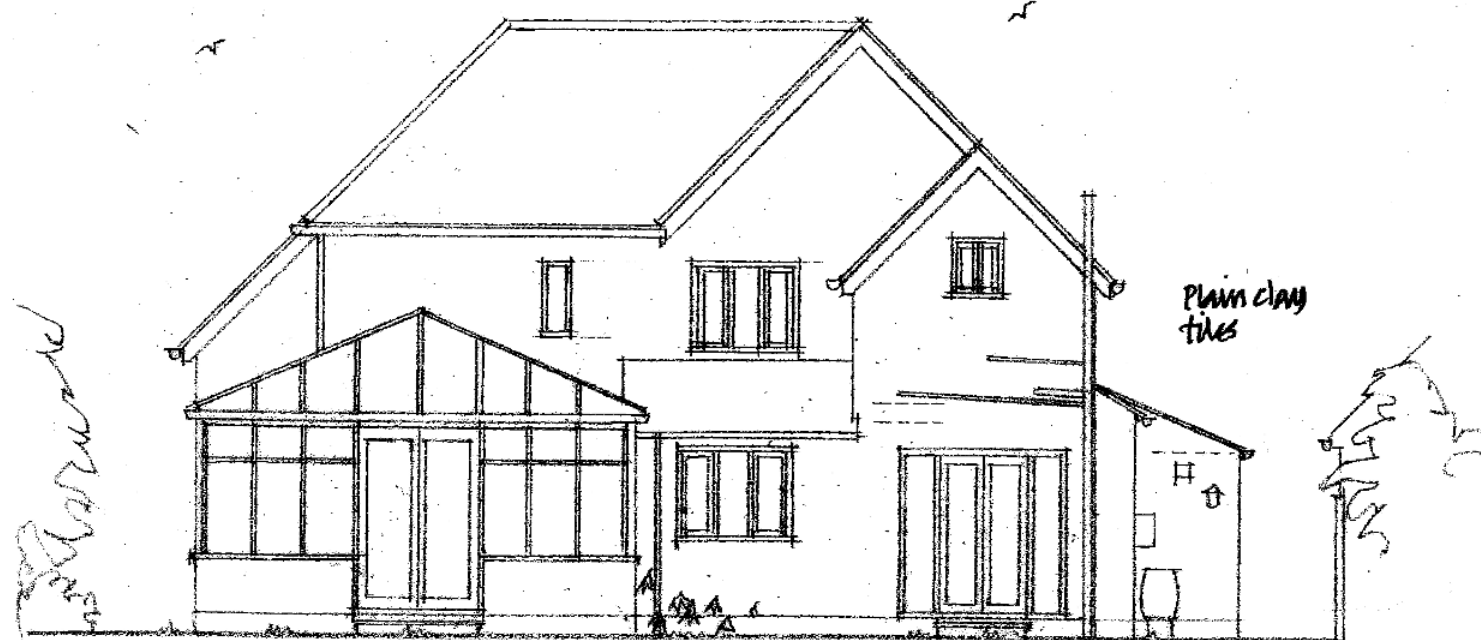


NORTH ELEVATION

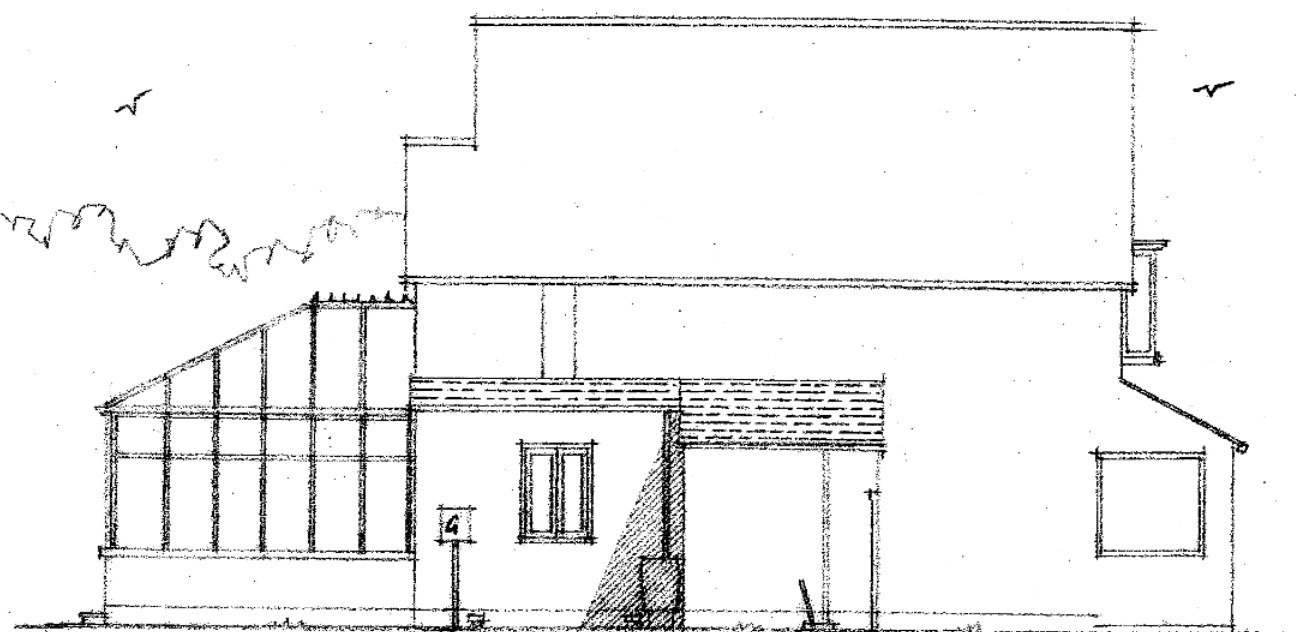

WEST ELEVATION

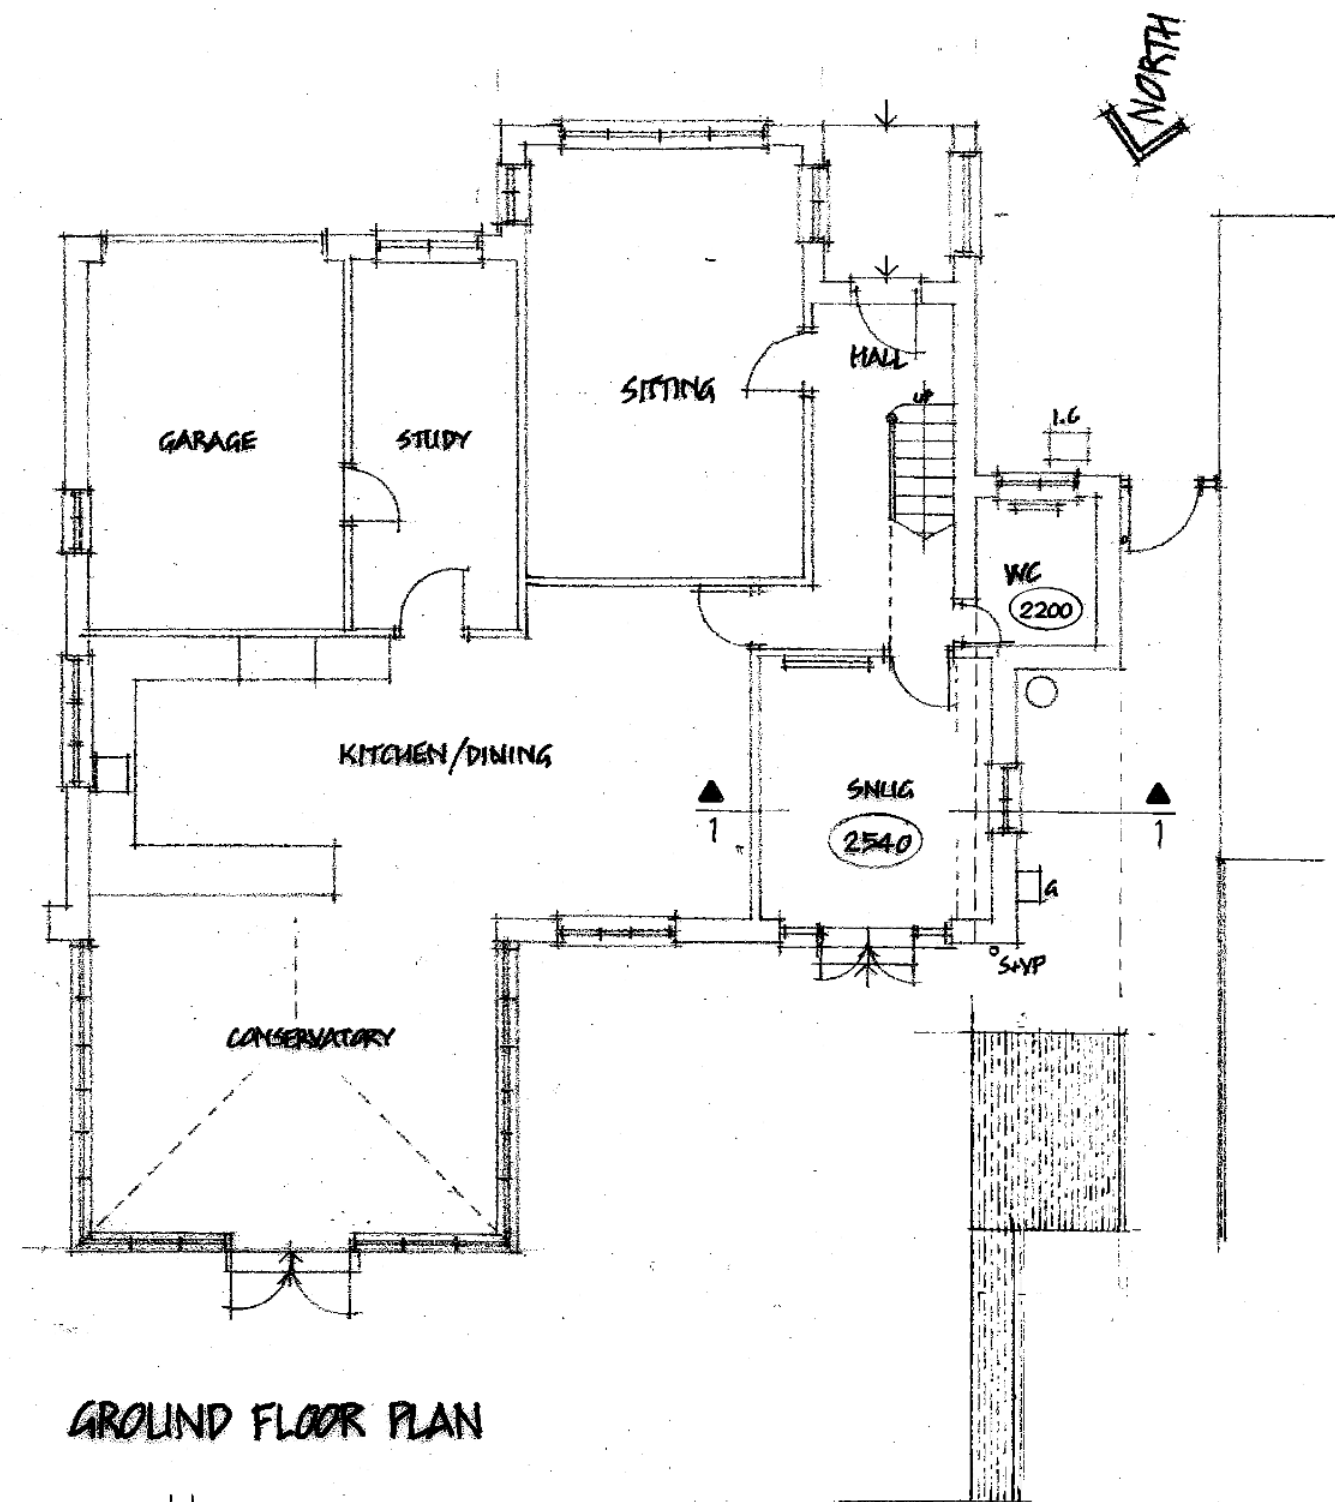

GROUND FLOOR PLAN

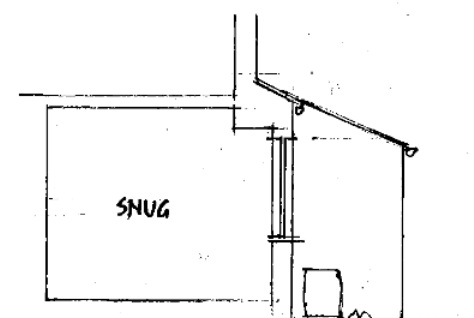

SECTION 1.1

EXISTING ROOF PLAN



59 MINTON ROAD, FELPHAM
P022 7JX

JOB: EXTENSION TO PROVIDE MAIN GF ENSUITE
FOR: S. HANELL, ESQ
TITLE: AS EXISTING PLAN & ELEVATIONS
SCALE: 1:100 DATE: MARCH 2021

DRG. N° SH/21/01 A