






NORTH ELEVATION

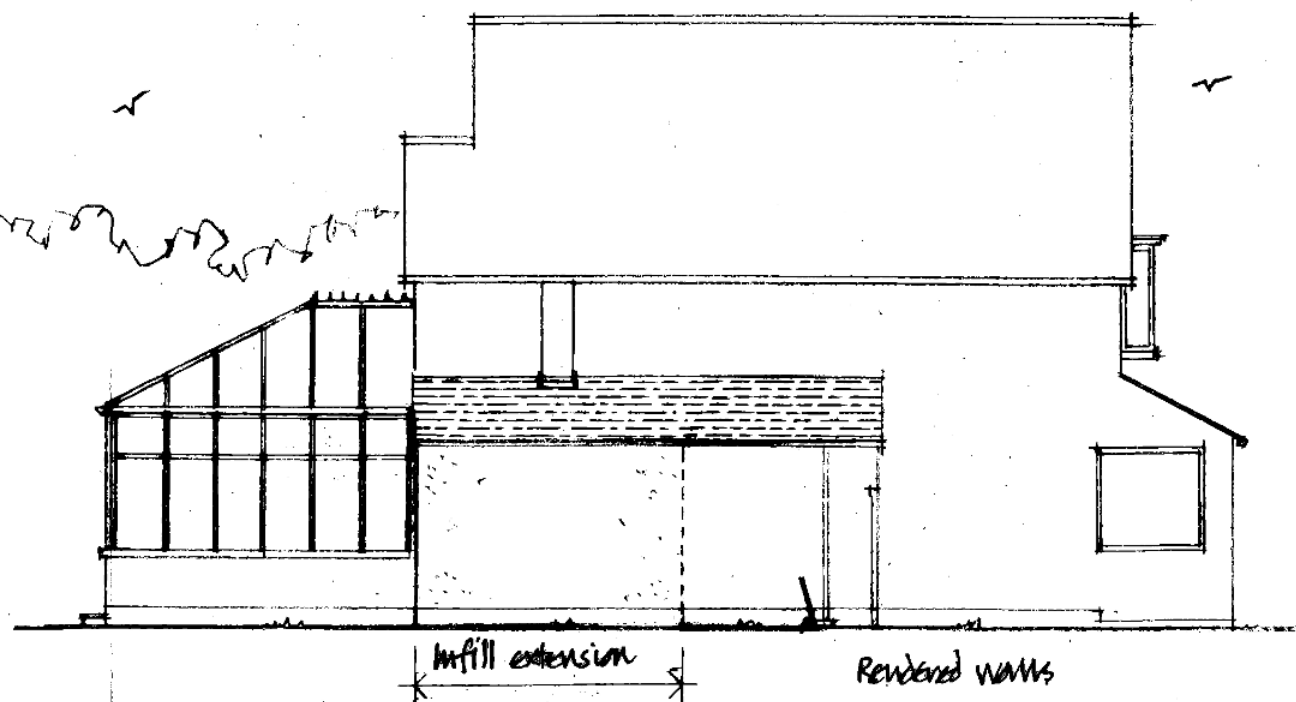


WEST ELEVATION

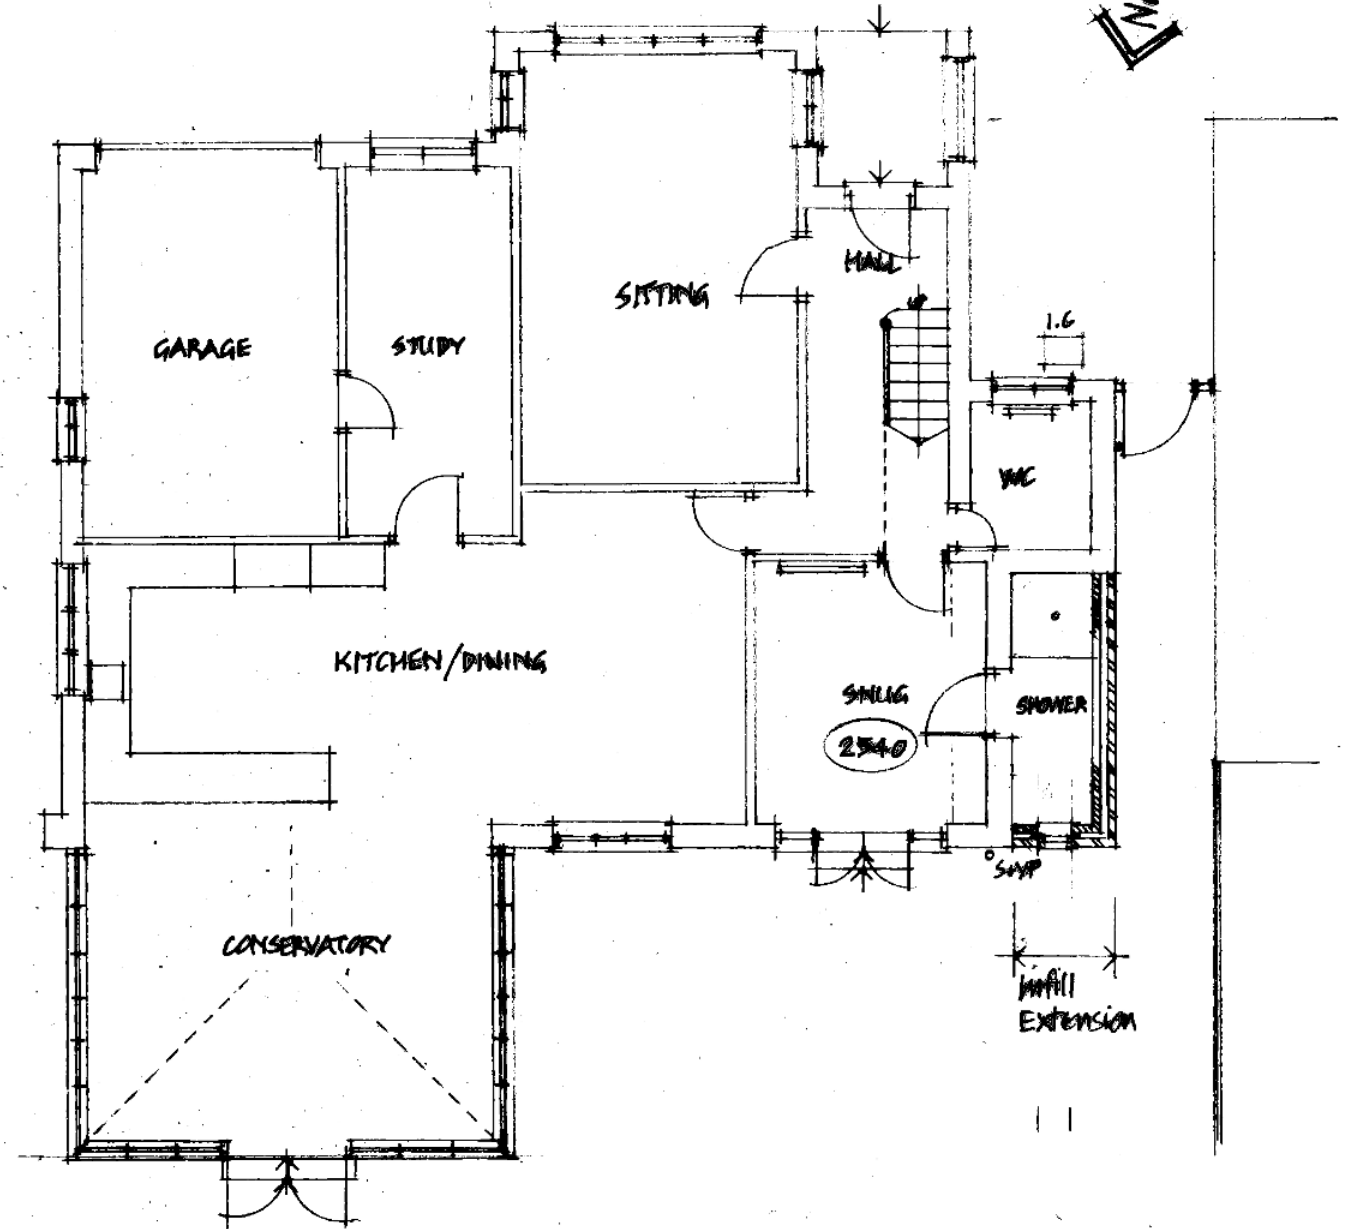

GROUND FLOOR PLAN

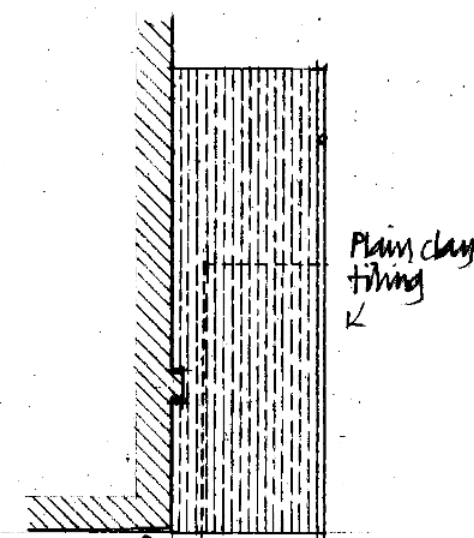

ROOF PLAN

 

59 MINTON ROAD, FELPHAM
PO22 7JX

JOB: Extension to provide main GF ensuite
FOR: S. HOWELL, ESQ
TITLE: PROPOSED INFILL EXTENSION
SCALE: 1:100 DATE: MARCH 2021

DRG. NO SH/21/02