








Ground Floor Plan
1:50

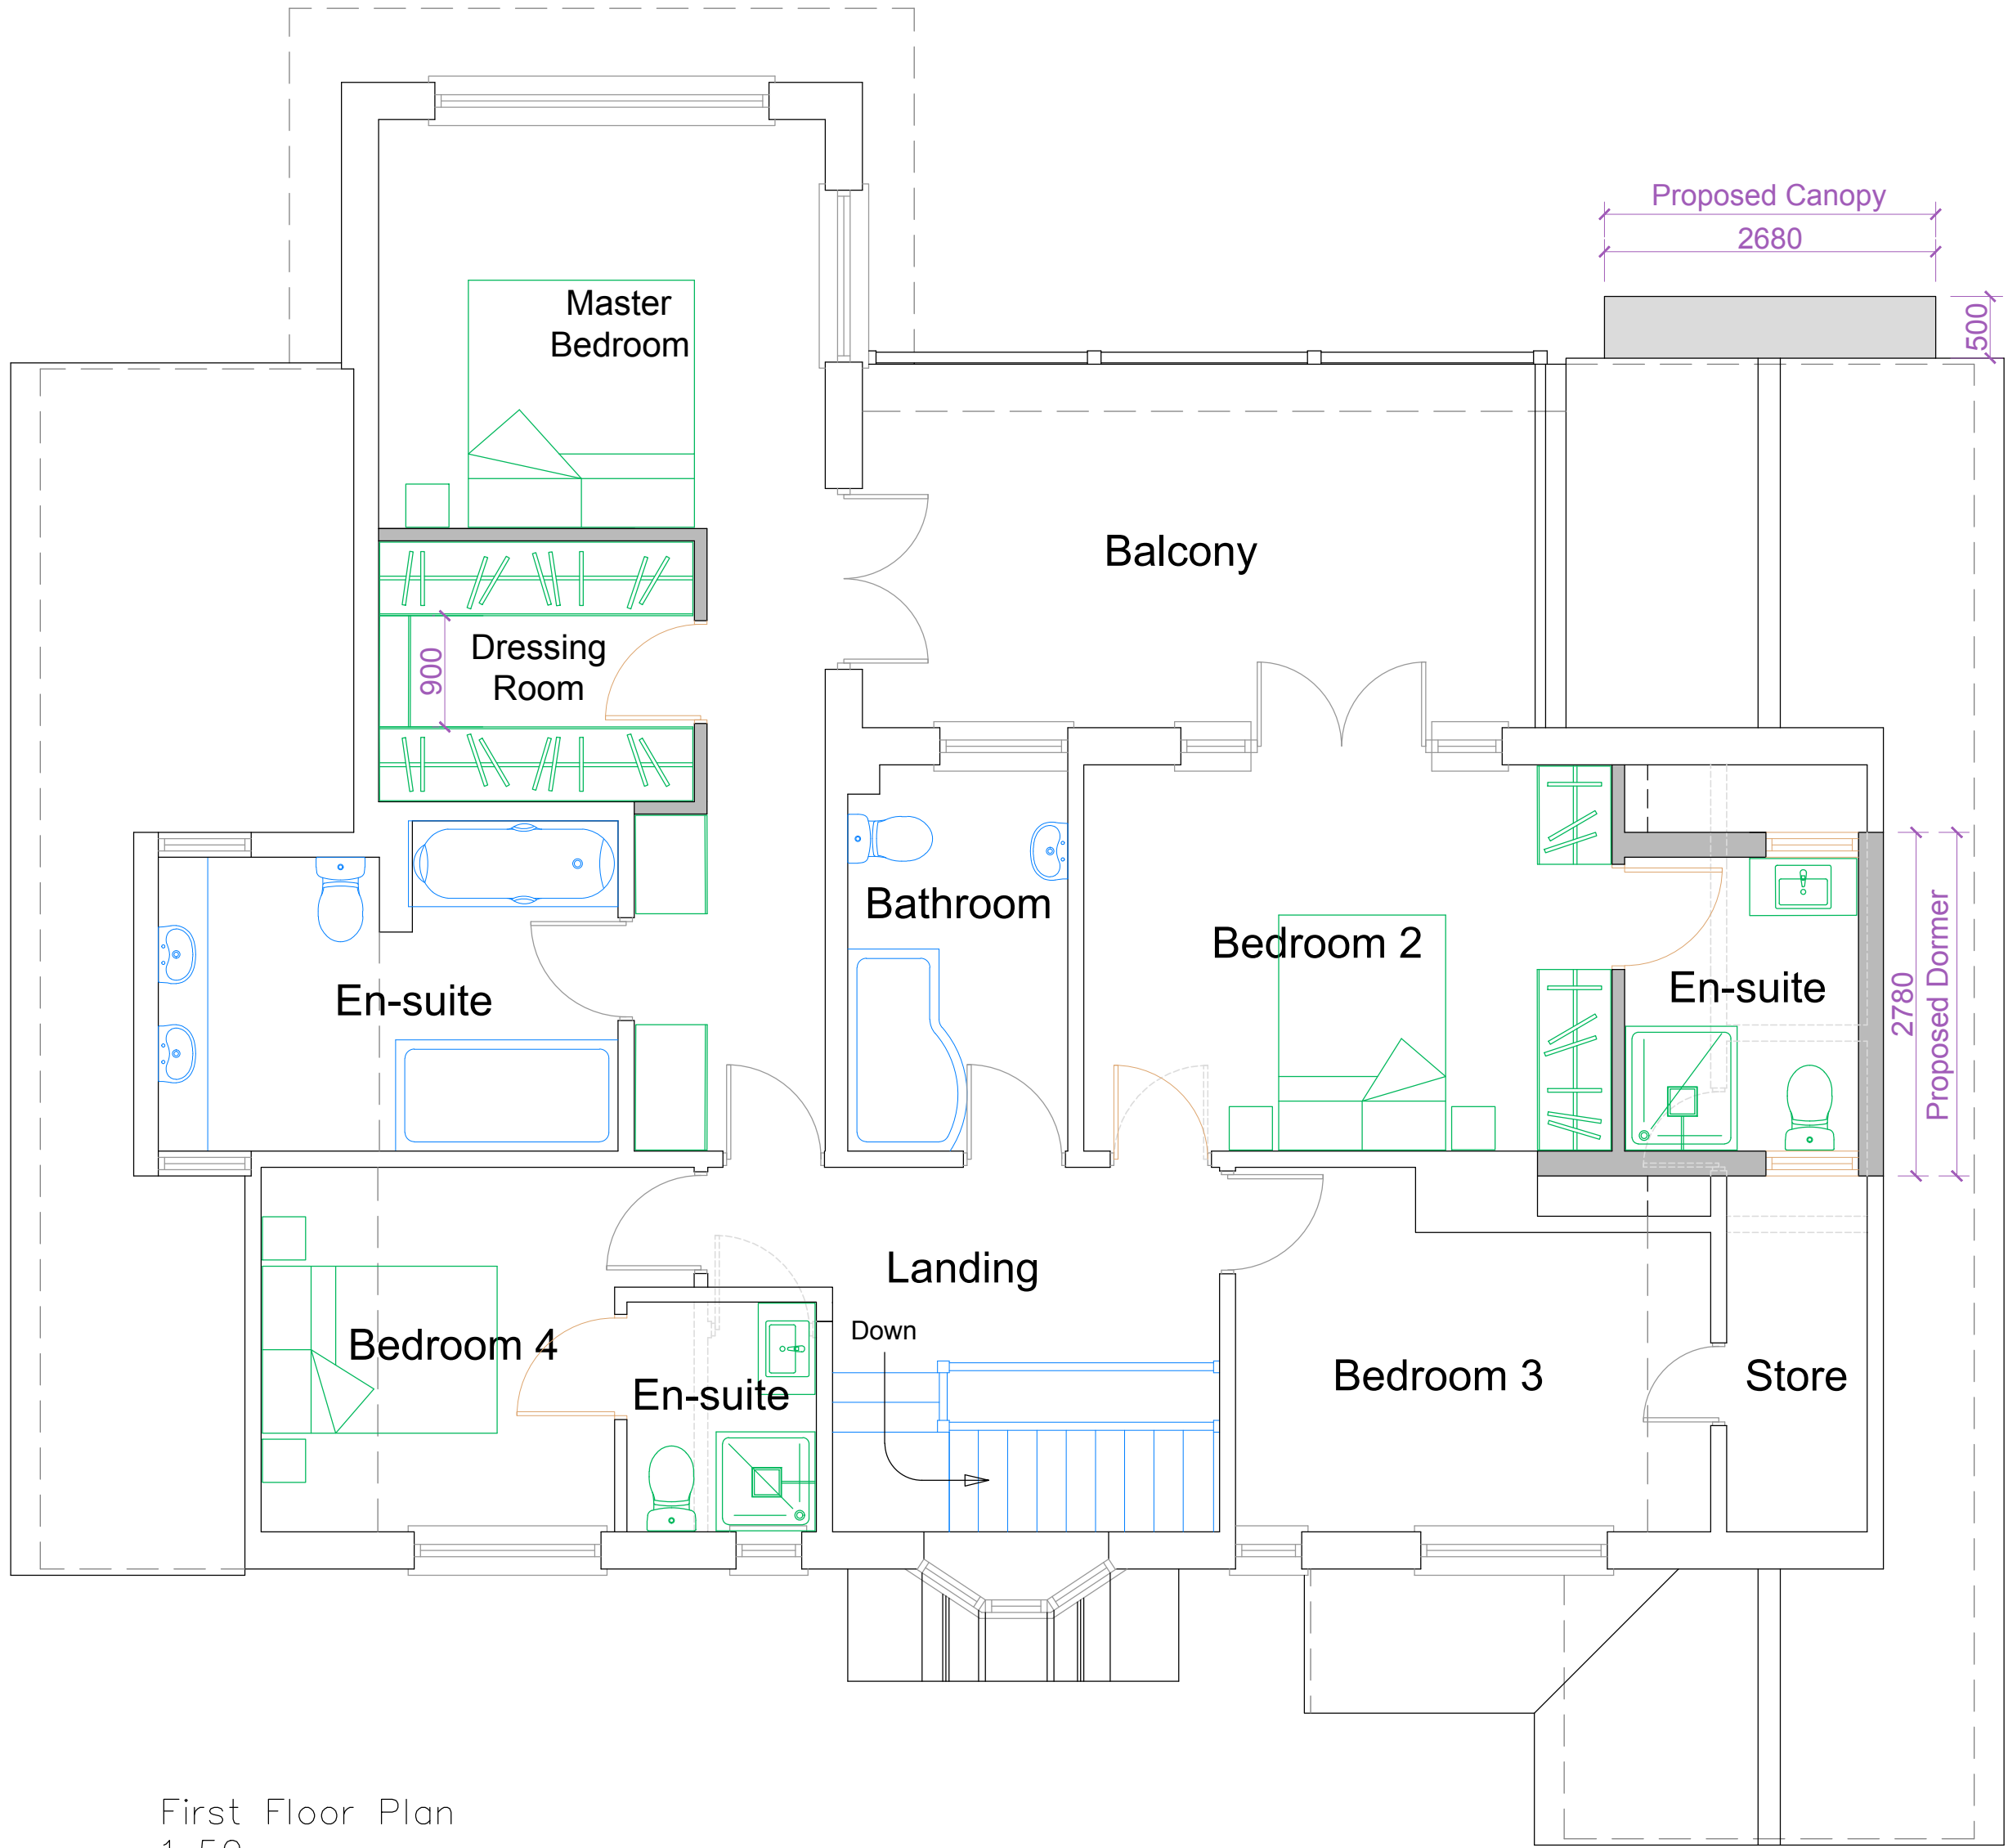

First Floor Plan
1:50

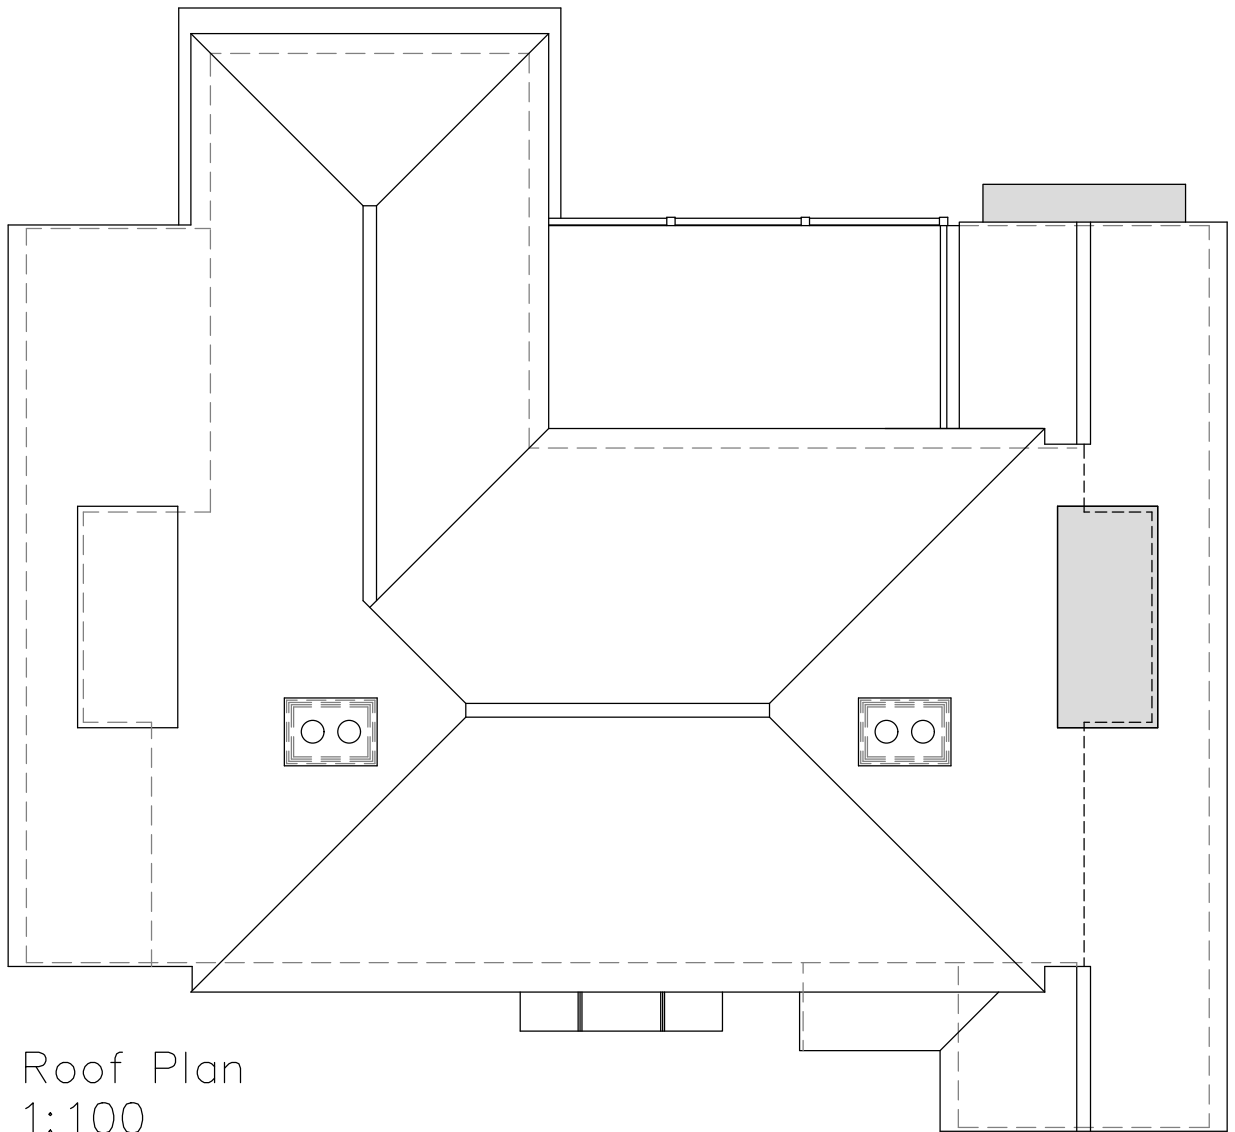

Roof Plan
1:100

  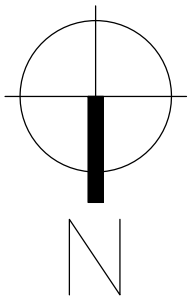

Revisions:

This drawing is the property of Fuller Associates and is not to be copied reproduced, retained or disclosed to any unauthorised person either wholly or in part without prior consent. Do not scale from this drawing except for Planning purposes. Use all figured dimensions only. All figured dimensions to be checked on site prior to construction. All discrepancies, errors and omissions to be reported to Fuller Associates prior to construction. Layout and dimensions existing building to be checked on site.

Chartered Surveyors • Architectural Design
FULLER
ASSOCIATES

10-11 The Parade, Willowhayne Crescent,
East Preston, West Sussex BN16 1NS

tel: 01903 774754

email: architectural@fuller-associates.co.uk
www.fuller-associates.co.uk

Job Title
27 Sea Drive, Felpham

Client
Mr & Mrs Amiss

Drawing Name
Ground Floor, First Floor and Roof Plans -
Proposed

Drawing Status
Planning

Drawn by BF Date May 22
Checked by SS Date May 22

Drawing Scale
1:50 at A1

Drawing No
223114/ 03

Status
Revision