



© COPYRIGHT IN THIS DRAWING AND WORK EXECUTED IS AND REMAINS THE PROPERTY OF SCANDIA-HUS LIMITED AND OR ITS SUBSIDIARIES IN ACCORDANCE WITH THE PROVISIONS OF THE COPYRIGHT ACT. PERMISSION TO PRODUCE COPIES OR MODIFIED DRAWINGS IN WHOLE OR IN PART FOR ANY PURPOSE SHOULD BE OBTAINED FROM SCANDIA-HUS LIMITED & ANY SUCH REPRODUCTIONS SHOULD INCLUDE THIS & THE FOREGOING STATEMENT

| REV | DESCRIPTION                      | DATE    | DRN | CHK |
|-----|----------------------------------|---------|-----|-----|
| A   | REVISED SIZE                     | 01/4/22 | EW  |     |
| B   | REVISED WINDOW NOTES             | 07/4/22 | EW  |     |
| C   | GENERAL REVISIONS                | 12/4/22 | EW  |     |
| D   | INTERNAL LAYOUT REVISIONS        | 19/4/22 | EW  |     |
| E   | GENERAL REVISIONS                | 04/5/22 | EW  |     |
| F   | ADDED OUTLINE OF PREVIOUS SCHEME | 16/5/22 | EW  |     |
|     |                                  |         |     |     |
|     |                                  |         |     |     |
|     |                                  |         |     |     |
|     |                                  |         |     |     |

## OUTLINE OF PREVIOUS APPROVED SCHEME

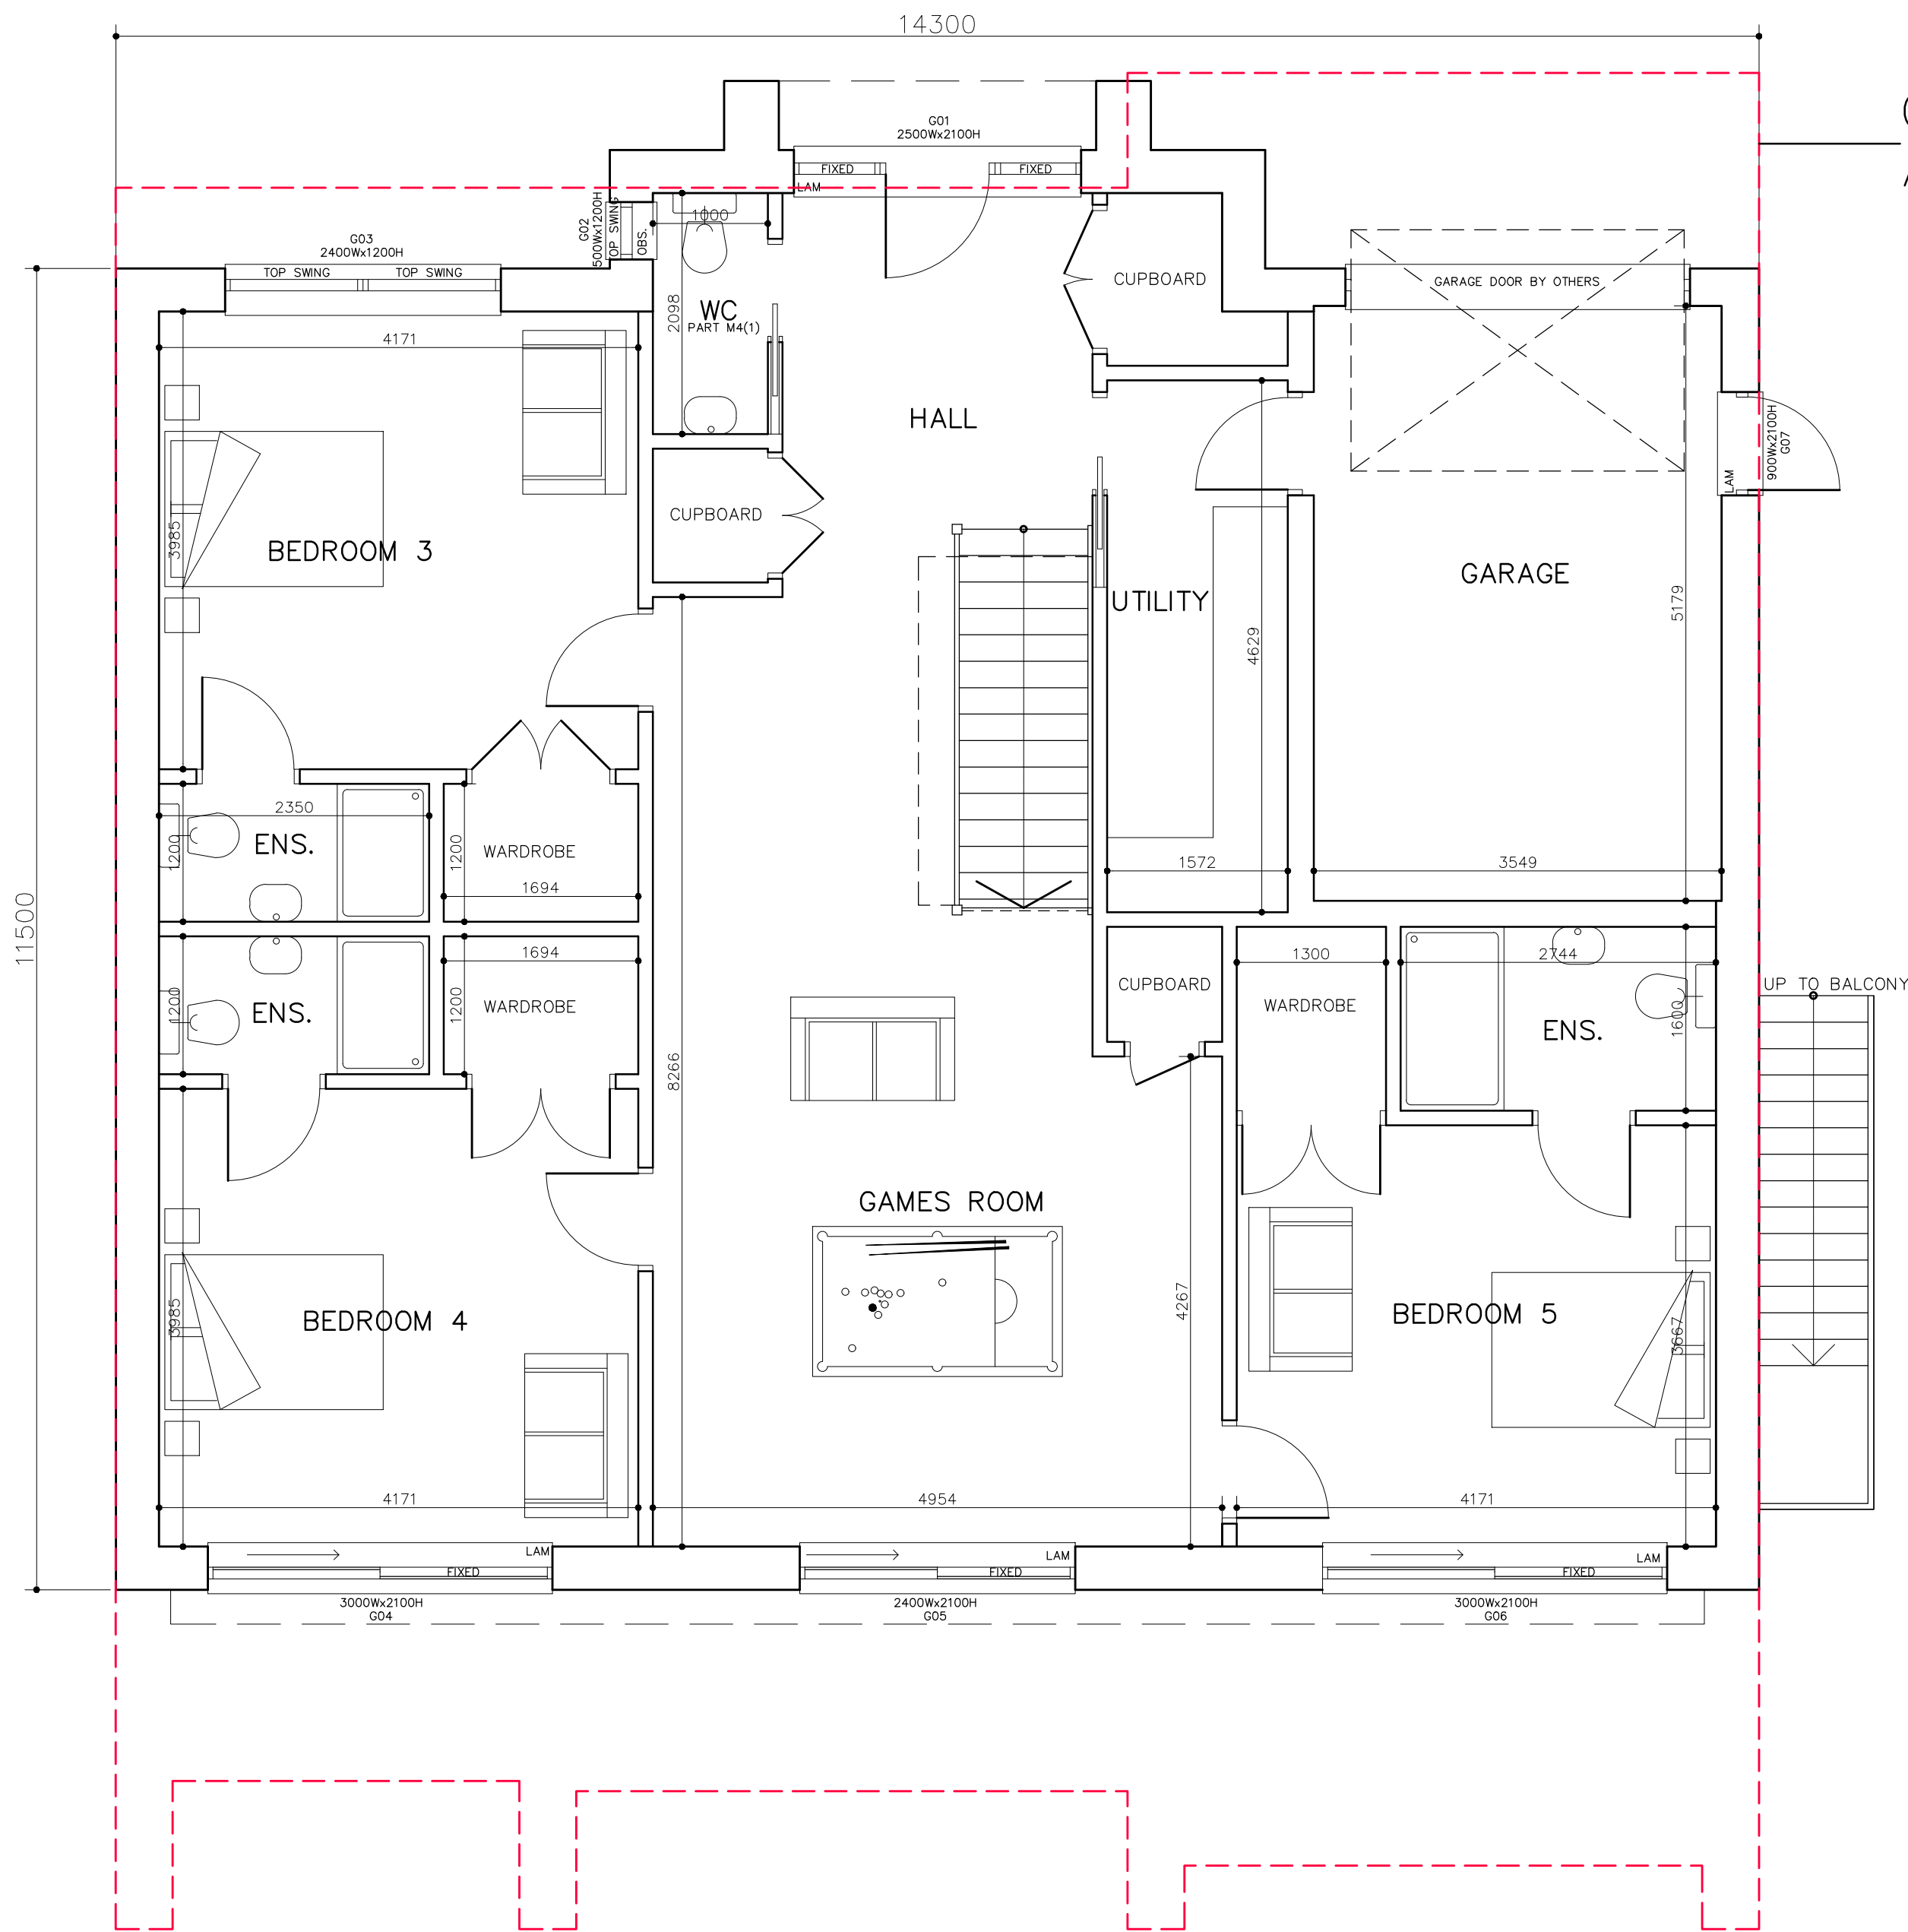

GROUND FLOOR PLAN  
EXTERNAL FLOOR AREA – 170.90M<sup>2</sup>

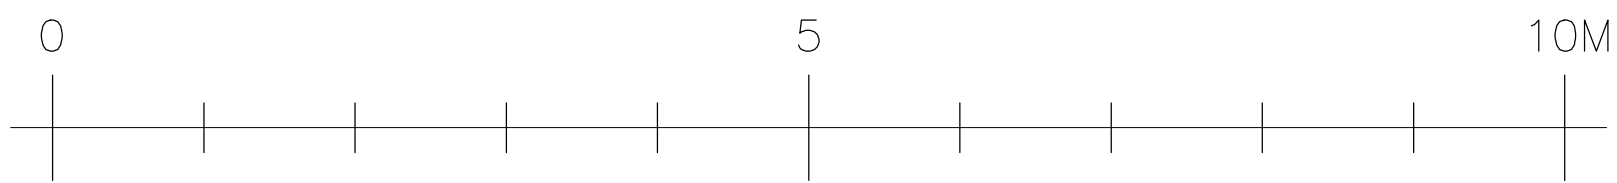

  
SCANDIA-HUS BUSINESS PARK,  
FELCOURT ROAD, FELCOURT, EAST GRINSTEAD,  
WEST SUSSEX, RH19 2LP : TEL 01342 838060

FOR  
MR & MRS TWIST  
SITE  
32 SEA DRIVE,  
FELPHAM,  
WEST SUSSEX, PO22 7NE

TITLE

PROPOSED DWELLING  
GROUND FLOOR PLAN

|                 |       |                          |
|-----------------|-------|--------------------------|
| C/No.<br>235216 | O/No. | SCALE<br>1:50 @A2        |
| DRAWN<br>EW     |       | DRAWING NUMBER<br><br>02 |
| DATE<br>03/22   |       |                          |
|                 |       | REV F                    |