


THIS DRAWING SHOULD BE READ IN CONJUNCTION WITH ANY OTHER RELEVANT DRAWINGS AND THE CONSTRUCTION MANUAL. THE BUILDER SHOULD CHECK ALL LEVELS AND SITE DIMENSIONS BEFORE WORK STARTS AND NOTIFY SCANDIA OF ANY DISCREPANCY IF IN DOUBT PLEASE ASK

© COPYRIGHT IN THIS DRAWING AND WORK EXECUTED IS AND REMAINS THE PROPERTY OF SCANDIA-HUS LIMITED AND OR ITS SUBSIDIARIES IN ACCORDANCE WITH THE PROVISIONS OF THE COPYRIGHT ACT. PERMISSION TO PRODUCE COPIES OR MODIFIED DRAWINGS IN WHOLE OR IN PART FOR ANY PURPOSE SHOULD BE OBTAINED FROM SCANDIA-HUS LIMITED & ANY SUCH REPRODUCTIONS SHOULD INCLUDE THIS & THE FOREGOING STATEMENT


| REV | DESCRIPTION                               | DATE    | DRN | CHK |
|-----|-------------------------------------------|---------|-----|-----|
| A   | REVISED SIZE                              | 01/4/22 | EW  |     |
| B   | REVISED WINDOWS                           | 07/4/22 | EW  |     |
| C   | GENERAL REVISIONS                         | 12/4/22 | EW  |     |
| D   | INTERNAL LAYOUT REVISIONS                 | 19/4/22 | EW  |     |
| E   | MINOR MOD                                 | 25/4/22 | EW  |     |
| F   | WINDOW REVISIONS                          | 04/5/22 | EW  |     |
| G   | ADDED OUTLINE OF PREVIOUS APPROVED SCHEME | 16/5/22 | EW  |     |
|     |                                           |         |     |     |
|     |                                           |         |     |     |
|     |                                           |         |     |     |
|     |                                           |         |     |     |

OUTLINE OF PREVIOUS APPROVED SCHEME

OUTLINE OF PREVIOUS APPROVED SCHEME

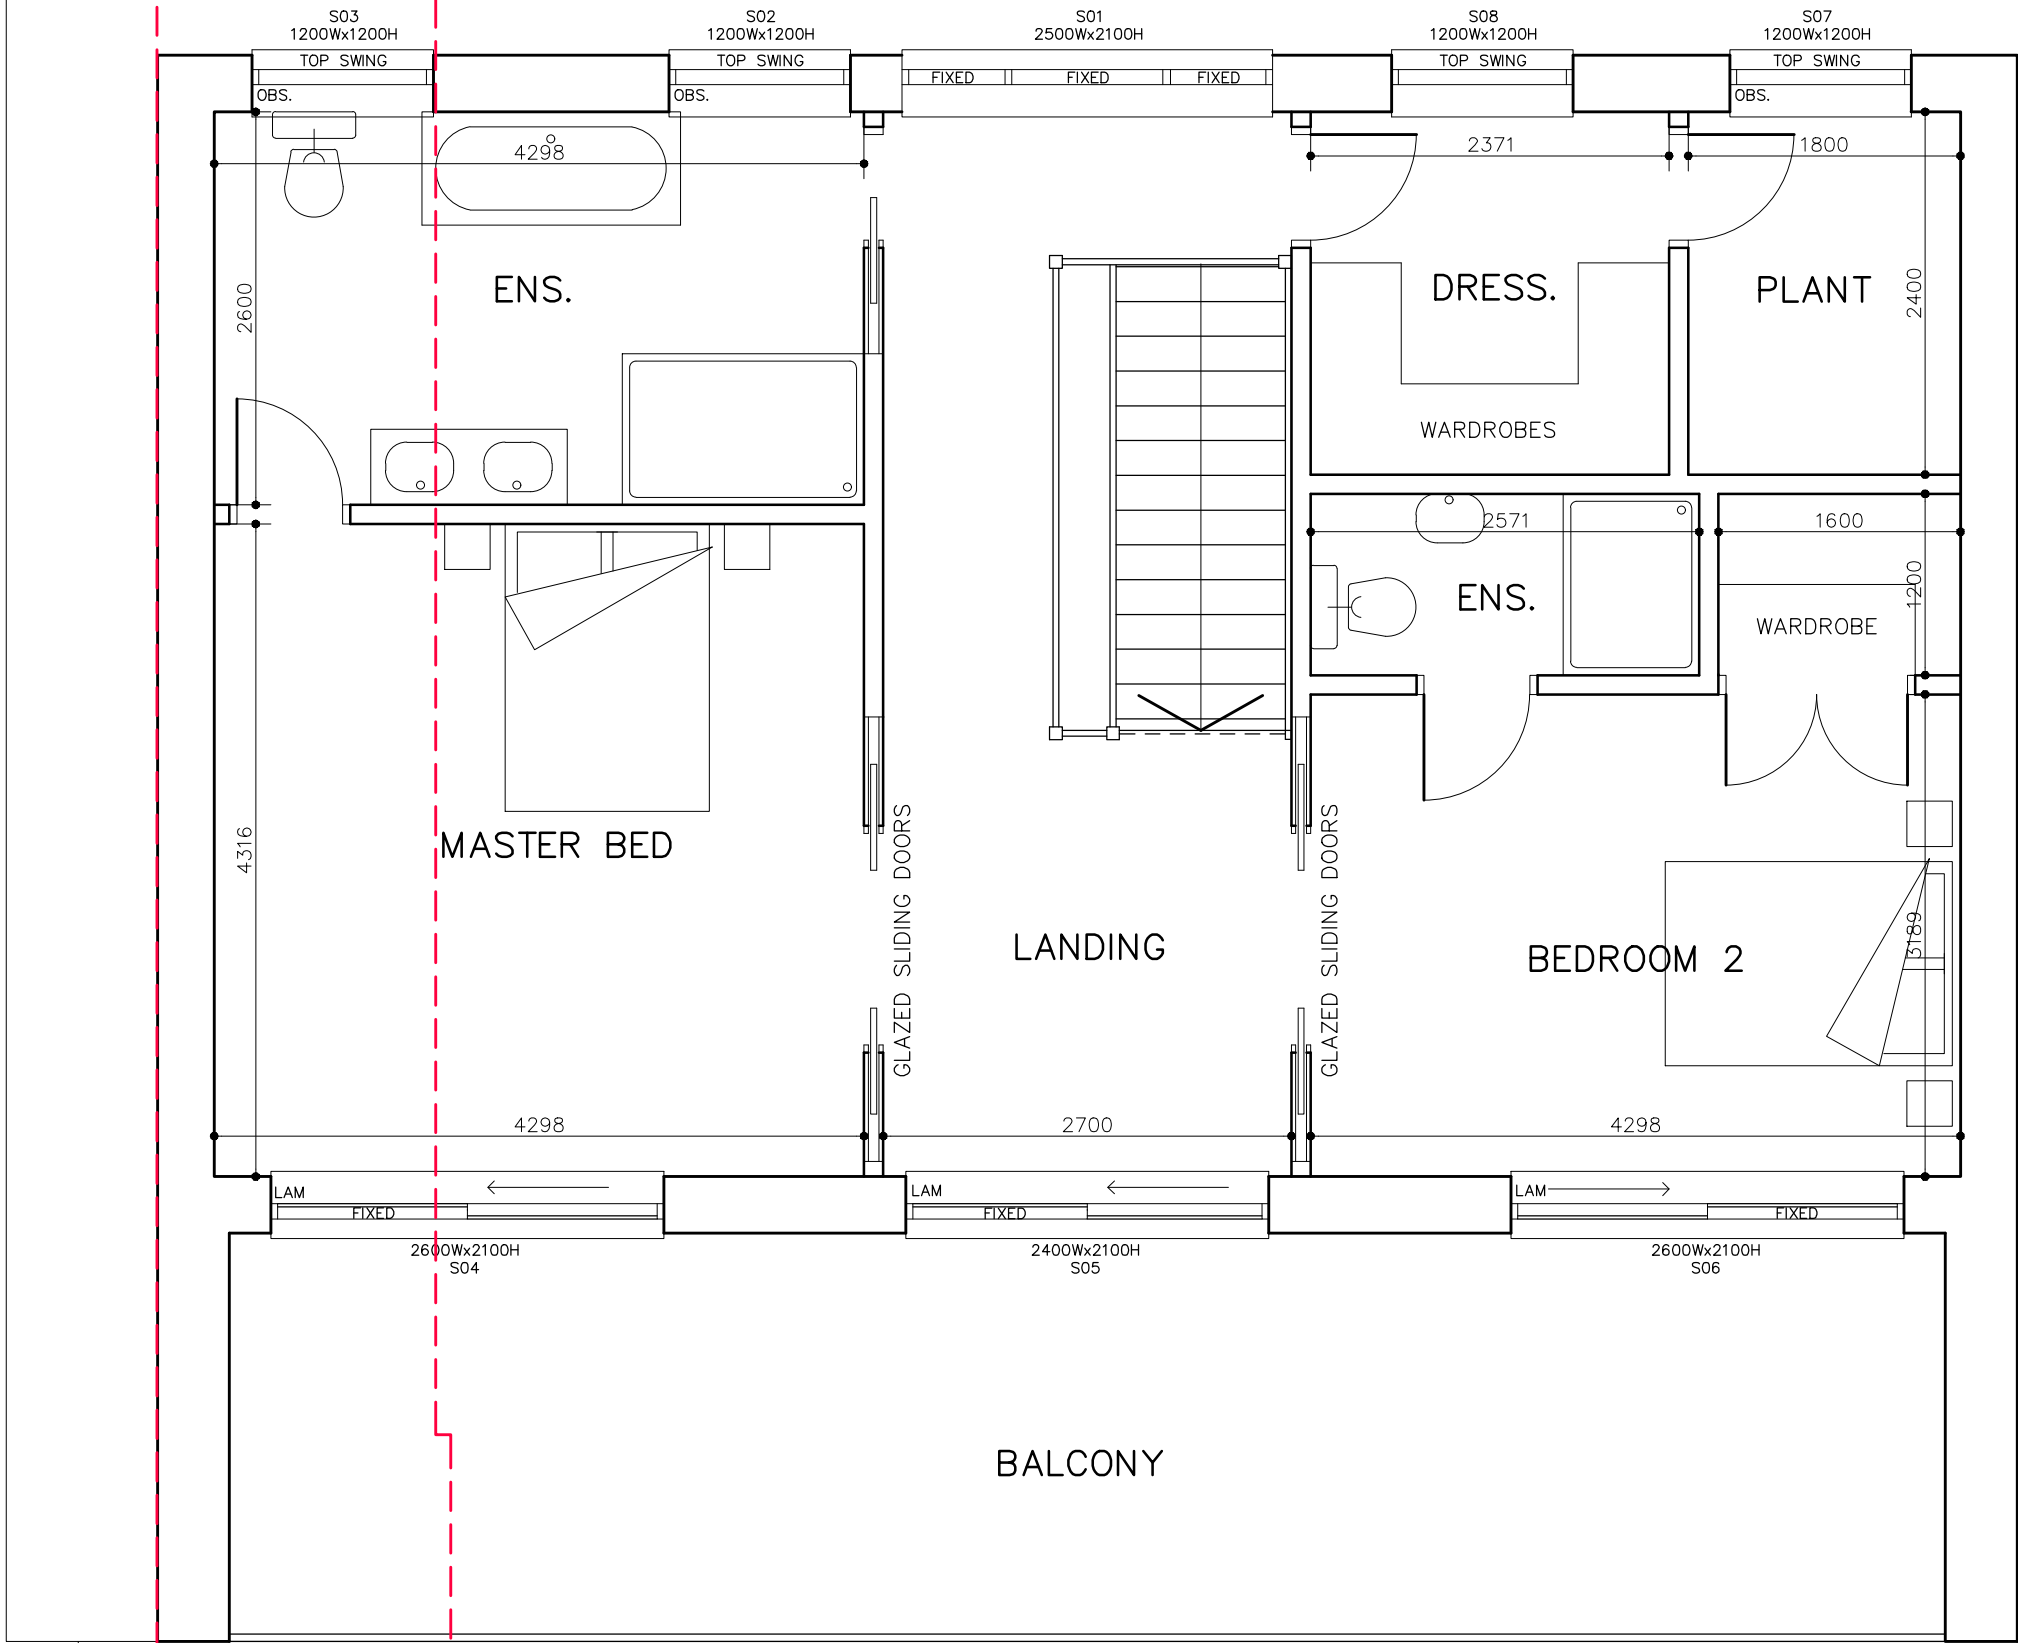

SECOND FLOOR  
EXTERNAL FLOOR AREA – 98.42M<sup>2</sup> (EXCLUDES BALCONY AREA)

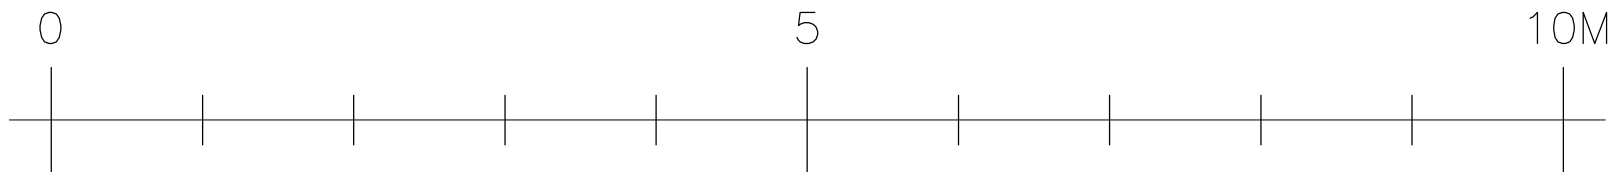

SCANDIA-HUS BUSINESS PARK,  
FELCOURT ROAD, FELCOURT, EAST GRINSTEAD,  
WEST SUSSEX, RH19 2LP : TEL 01342 838060

FOR  
**MR & MRS TWIST**

SITE  
**32 SEA DRIVE,  
FELPHAM,  
WEST SUSSEX, PO22 7NE**

TITLE  
**PROPOSED DWELLING  
SECOND FLOOR PLAN**

|                        |                              |                          |
|------------------------|------------------------------|--------------------------|
| C/No.<br><b>235216</b> | O/No.                        | SCALE<br><b>1:50 @A2</b> |
| DRAWN<br><b>EW</b>     | DRAWING NUMBER<br><b>03b</b> |                          |
| DATE<br><b>03/22</b>   | REV G                        |                          |

ARUN DISTRICT COUNCIL LP27862PL