



THIS DRAWING SHOULD BE READ IN CONJUNCTION WITH ANY OTHER RELEVANT DRAWINGS AND THE CONSTRUCTION MANUAL. THE BUILDER SHOULD CHECK ALL LEVELS AND SITE DIMENSIONS BEFORE WORK STARTS AND NOTIFY SCANDIA OF ANY DISCREPANCY IF IN DOUBT PLEASE ASK

© COPYRIGHT IN THIS DRAWING AND WORK EXECUTED IS AND REMAINS THE PROPERTY OF SCANDIA-HUS LIMITED AND OR ITS SUBSIDIARIES IN ACCORDANCE WITH THE PROVISIONS OF THE COPYRIGHT ACT. PERMISSION TO PRODUCE COPIES OR MODIFIED DRAWINGS IN WHOLE OR IN PART FOR ANY PURPOSE SHOULD BE OBTAINED FROM SCANDIA-HUS LIMITED & ANY SUCH REPRODUCTIONS SHOULD INCLUDE THIS & THE FOREGOING STATEMENT


REV	DESCRIPTION	DATE	DRN	CHK
A	REVISED SIZE	04/4/22	EW	
B	REVISED WINDOWS	07/4/22	EW	
C	ADDED EXTERNAL STAIRCASE	12/4/22	EW	
D	REVISED CLADDING	19/4/22	EW	
E	GENERAL REVISIONS	04/5/22	EW	
F	ADDED OUTLINE OF PREVIOUS SCHEME	16/5/22	EW	

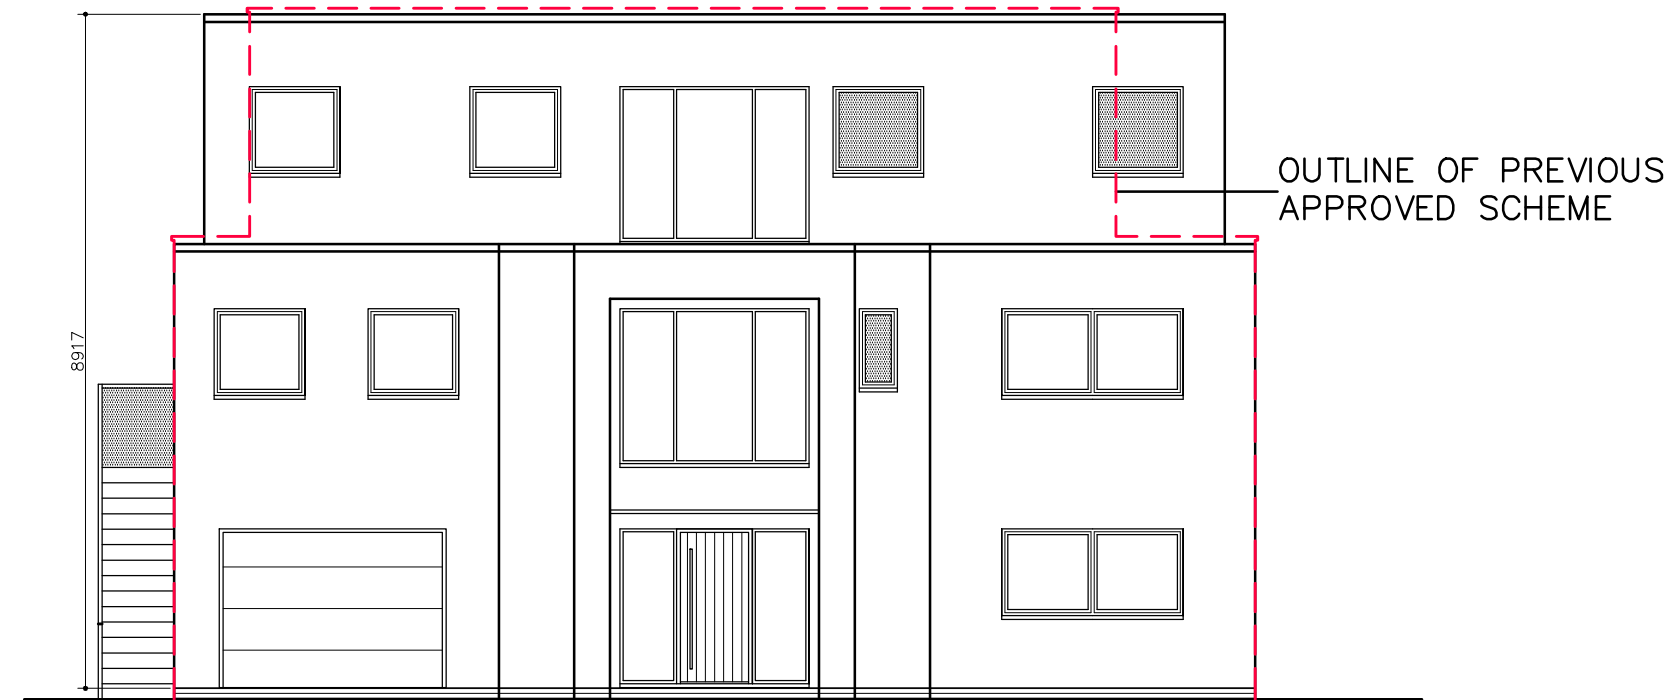


FRONT ELEVATION

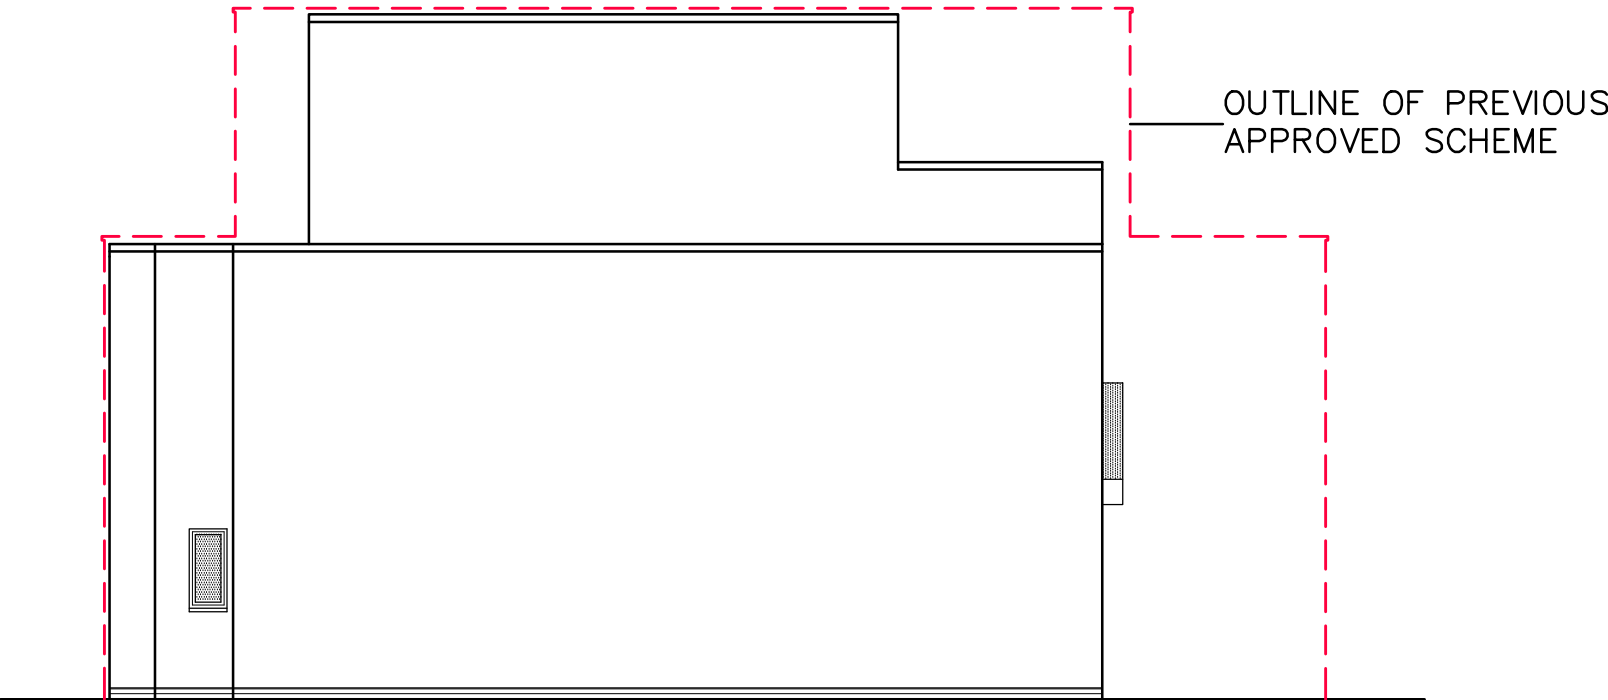


SIDE ELEVATION

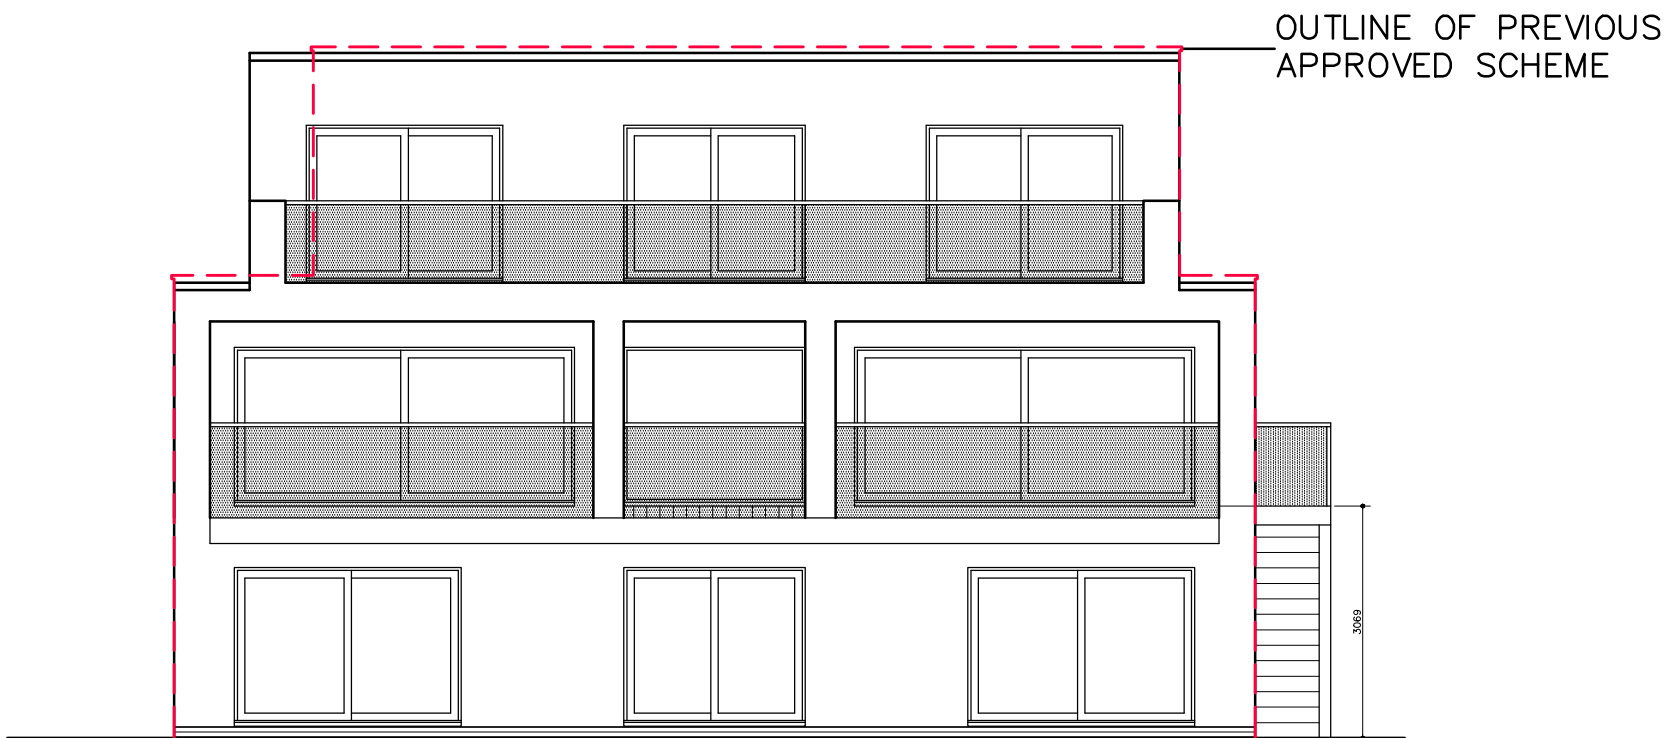

REAR ELEVATION

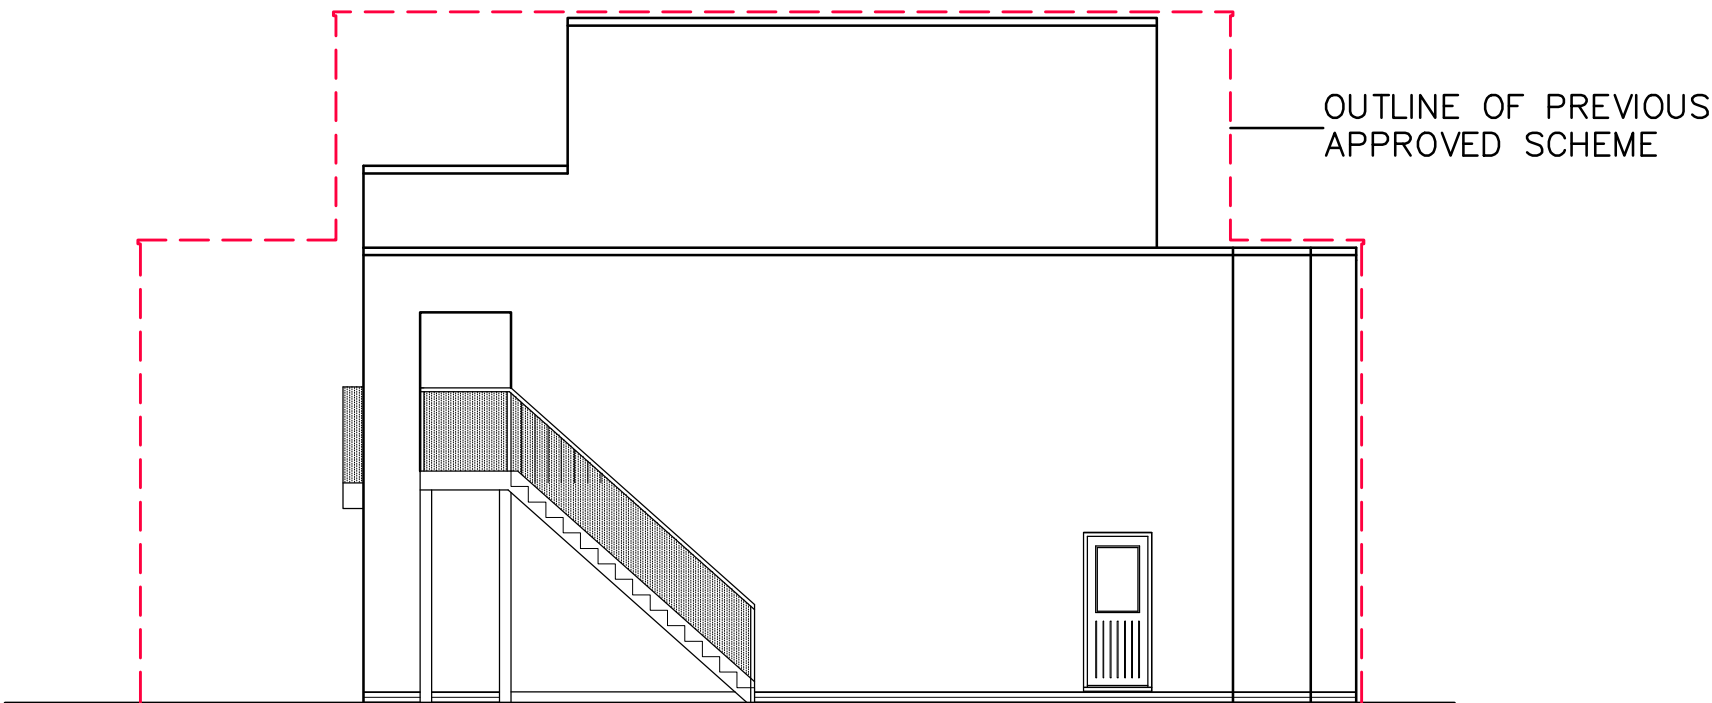

SIDE ELEVATION

 



SCANDIA-HUS BUSINESS PARK,
FELCOURT ROAD, FELCOURT, EAST GRINSTEAD,
WEST SUSSEX, RH19 2LP : TEL 01342 838060

FOR
MR & MRS TWIST

SITE
**32 SEA DRIVE,
FELPHAM,
WESUSSEX, PO22 7NE**

TITLE
**PROPOSED DWELLING
ELEVATIONS**

C/No.
235216

DRAWN
EW

DATE
03/22

O/No.
04

SCALE
1:100 @A2

DRAWING NUMBER
04

REV F

ARGENT DISTRICT COUNCIL LP27262021