



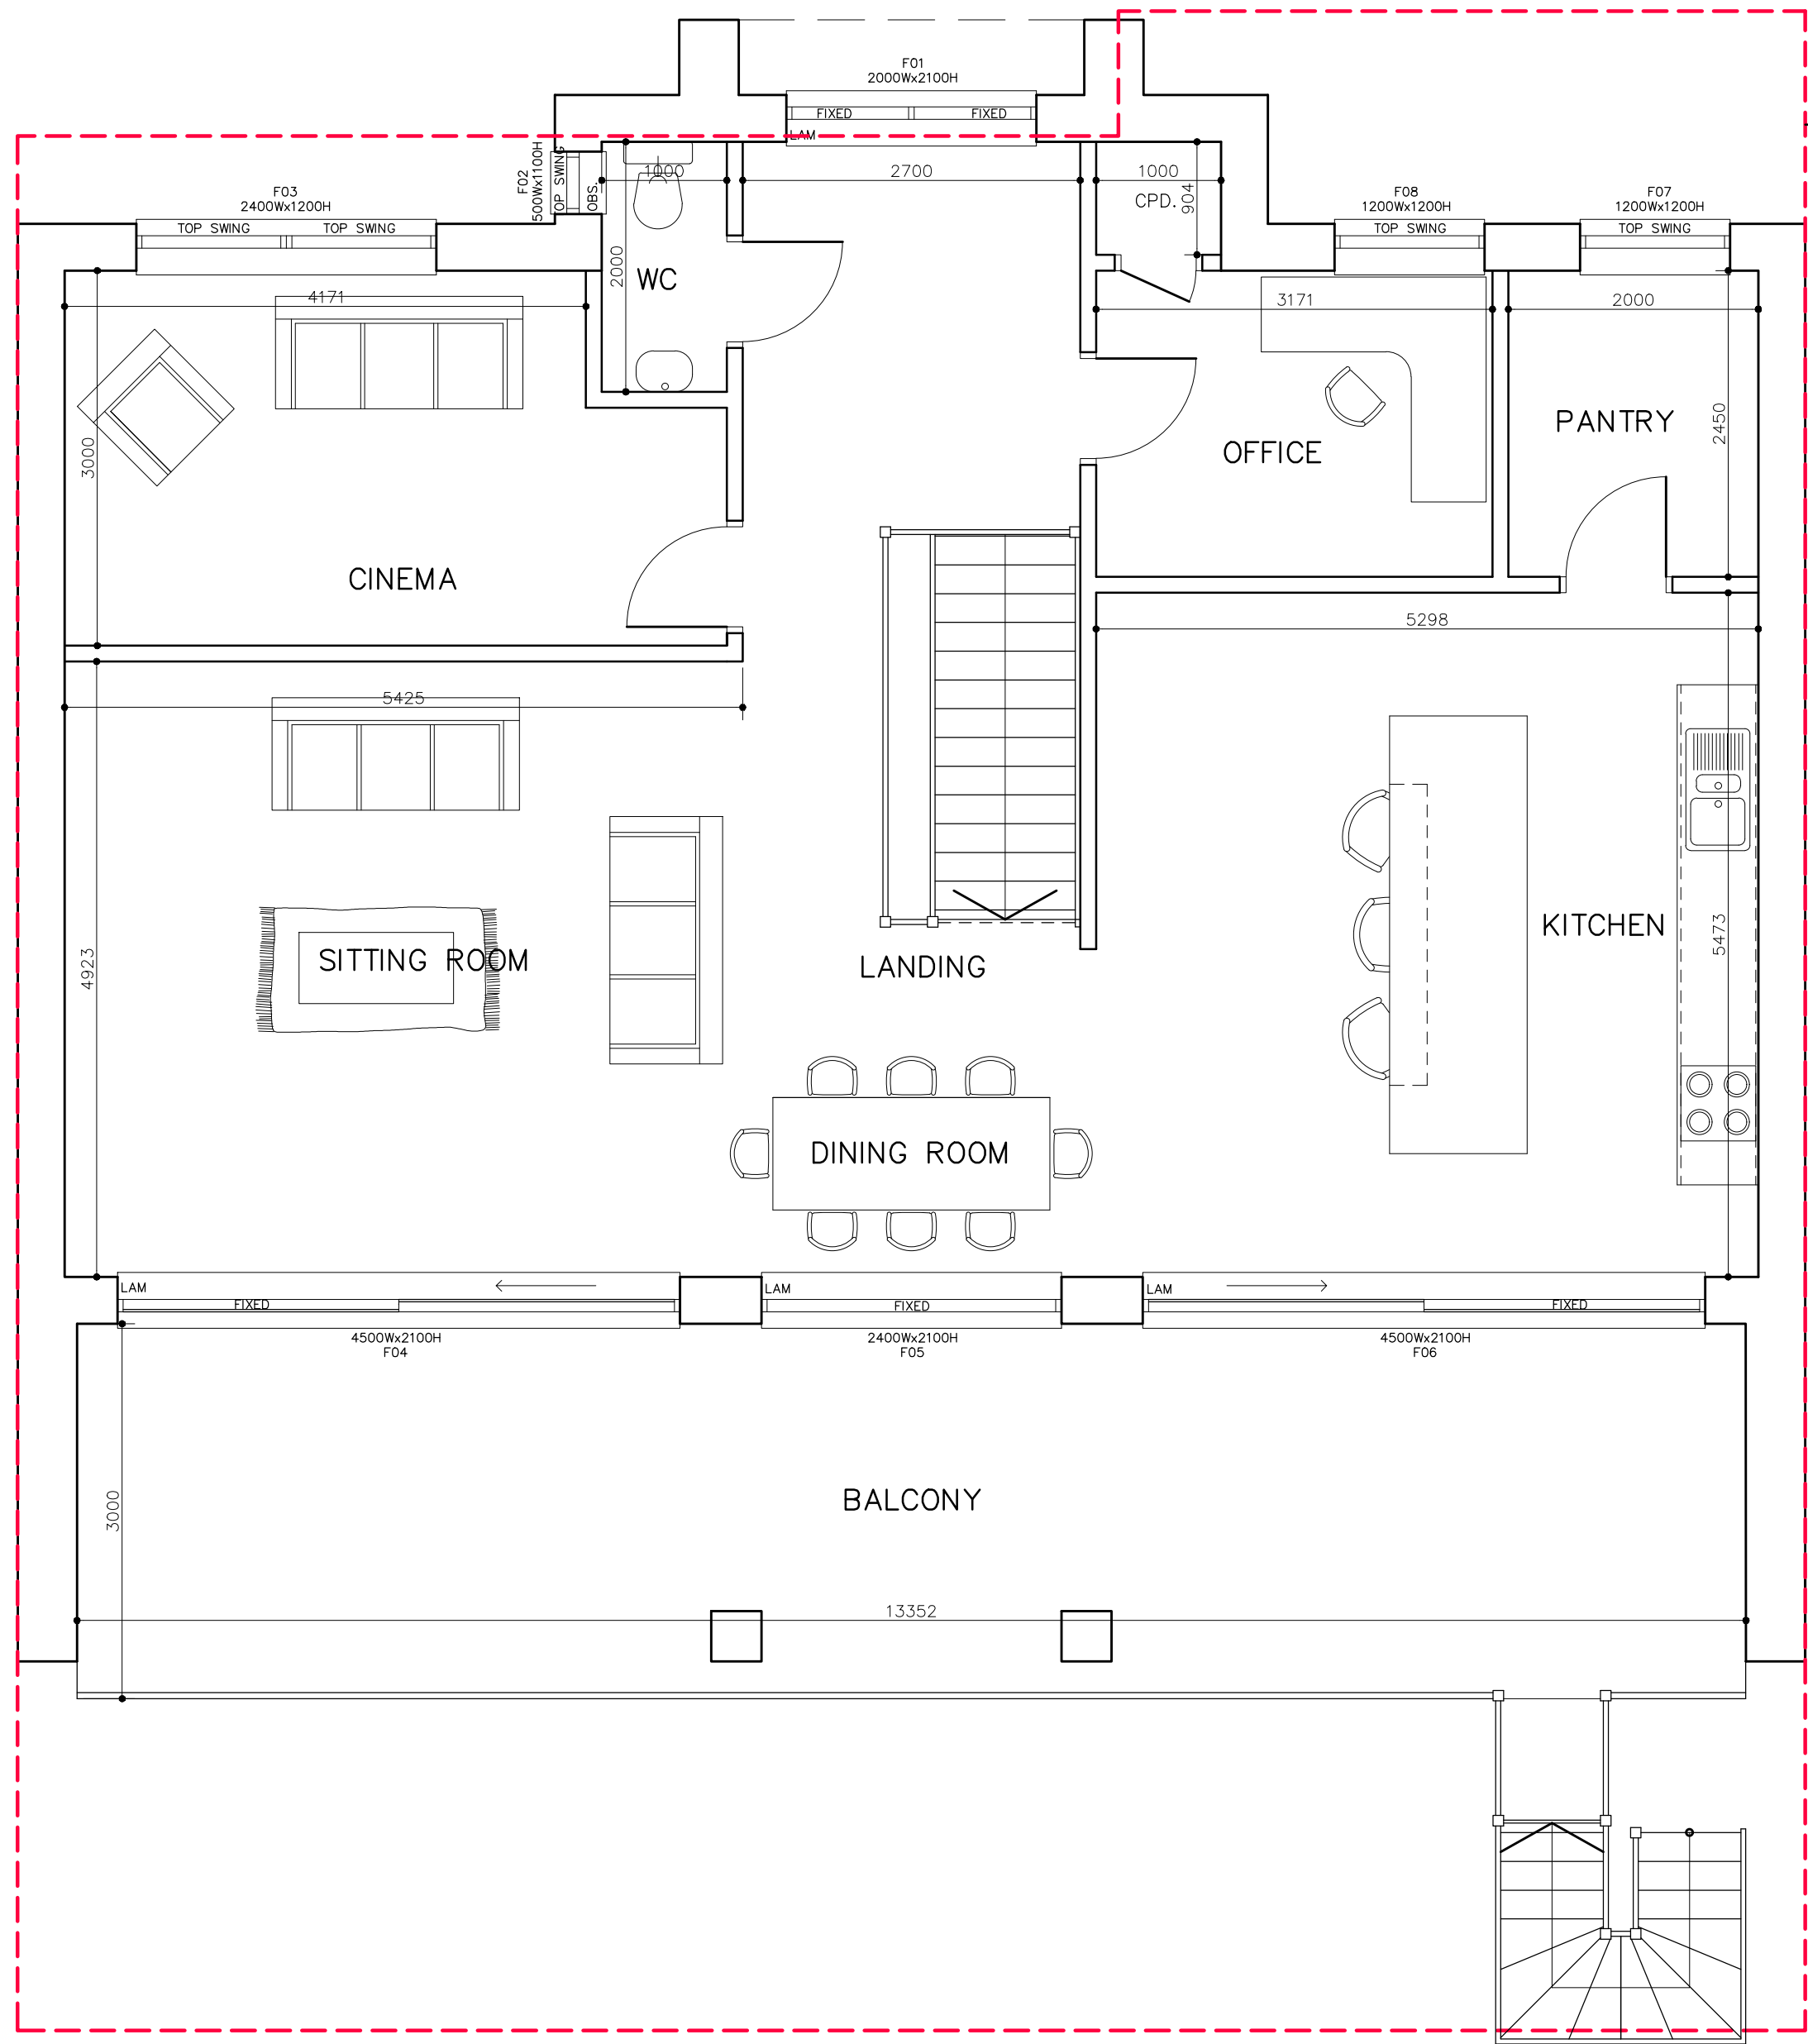

OUTLINE OF PREVIOUS
APPROVED SCHEME

FIRST FLOOR PLAN
EXTERNAL FLOOR AREA – 134.84M² (EXCLUDES BALCONY AREA)

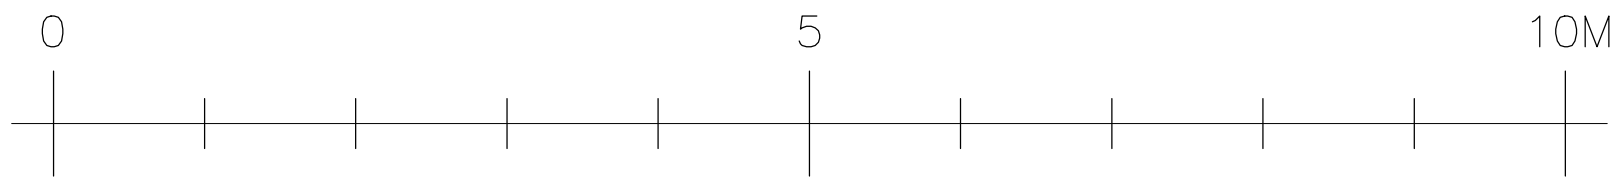

THIS DRAWING SHOULD BE READ IN CONJUNCTION WITH ANY OTHER RELEVANT DRAWINGS AND THE CONSTRUCTION MANUAL. THE BUILDER SHOULD CHECK ALL LEVELS AND SITE DIMENSIONS BEFORE WORK STARTS AND NOTIFY SCANDIA OF ANY DISCREPANCY IF IN DOUBT PLEASE ASK				
© COPYRIGHT IN THIS DRAWING AND WORK EXECUTED IS AND REMAINS THE PROPERTY OF SCANDIA-HUS LIMITED AND OR ITS SUBSIDIARIES IN ACCORDANCE WITH THE PROVISIONS OF THE COPYRIGHT ACT. PERMISSION TO PRODUCE COPIES OR MODIFIED DRAWINGS IN WHOLE OR IN PART FOR ANY PURPOSE SHOULD BE OBTAINED FROM SCANDIA-HUS LIMITED & ANY SUCH REPRODUCTIONS SHOULD INCLUDE THIS & THE FOREGOING STATEMENT				
REV	DESCRIPTION	DATE	DRN	CHK
A	REVISED SIZE	01/4/22	EW	
B	REMOVED COLUMNS,REVISED WINDOWS	07/4/22	EW	
C	GENERAL REVISIONS	12/4/22	EW	
D	GENERAL REVISIONS	04/5/22	EW	
E	ADDED OUTLINE OF PREVIOUS SCHEME	16/5/22	EW	
F	GENERAL REVISIONS	30/5/22	EW	



SCANDIA-HUS BUSINESS PARK,
FELCOURT ROAD, FELCOURT, EAST GRINSTEAD,
WEST SUSSEX, RH19 2LP : TEL 01342 838060

FOR
MR & MRS TWIST

SITE
**32 SEA DRIVE,
FELPHAM,
WEST SUSSEX, PO22 7NE**

TITLE
**PROPOSED DWELLING
FIRST FLOOR PLAN**

C/No. 235216	O/No.	SCALE 1:50 @A2
DRAWN EW	DRAWING NUMBER 03	
DATE 03/22	REV F	