




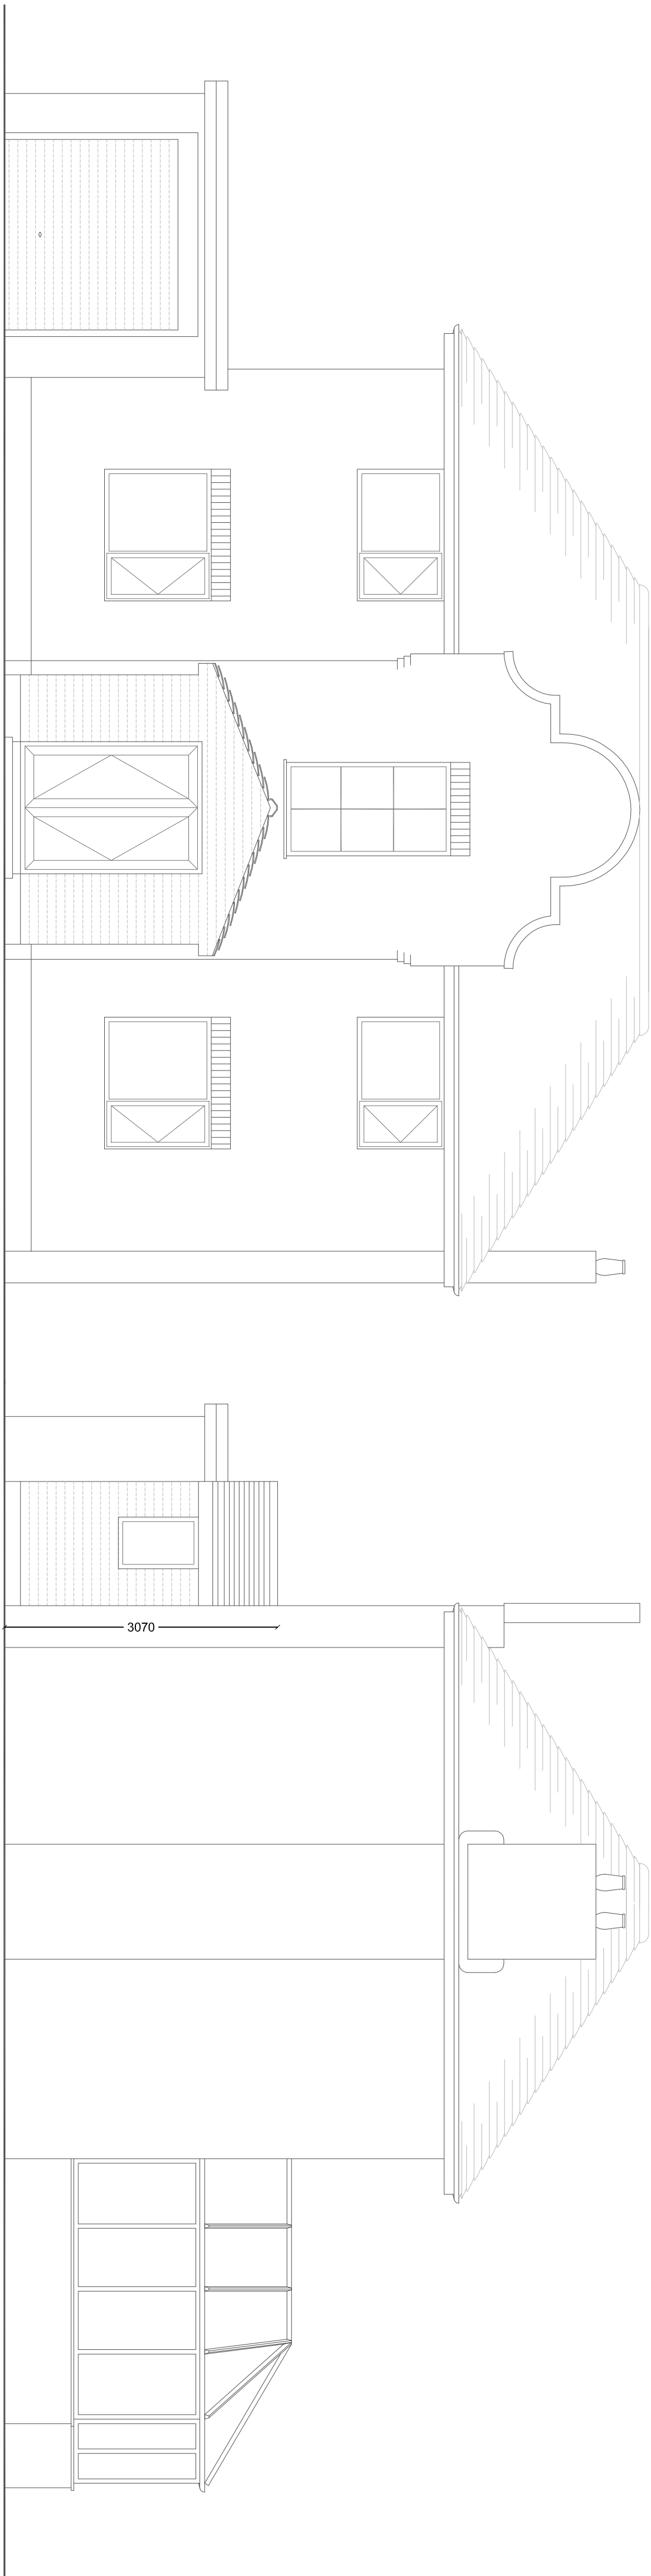


Existing Front Elevation

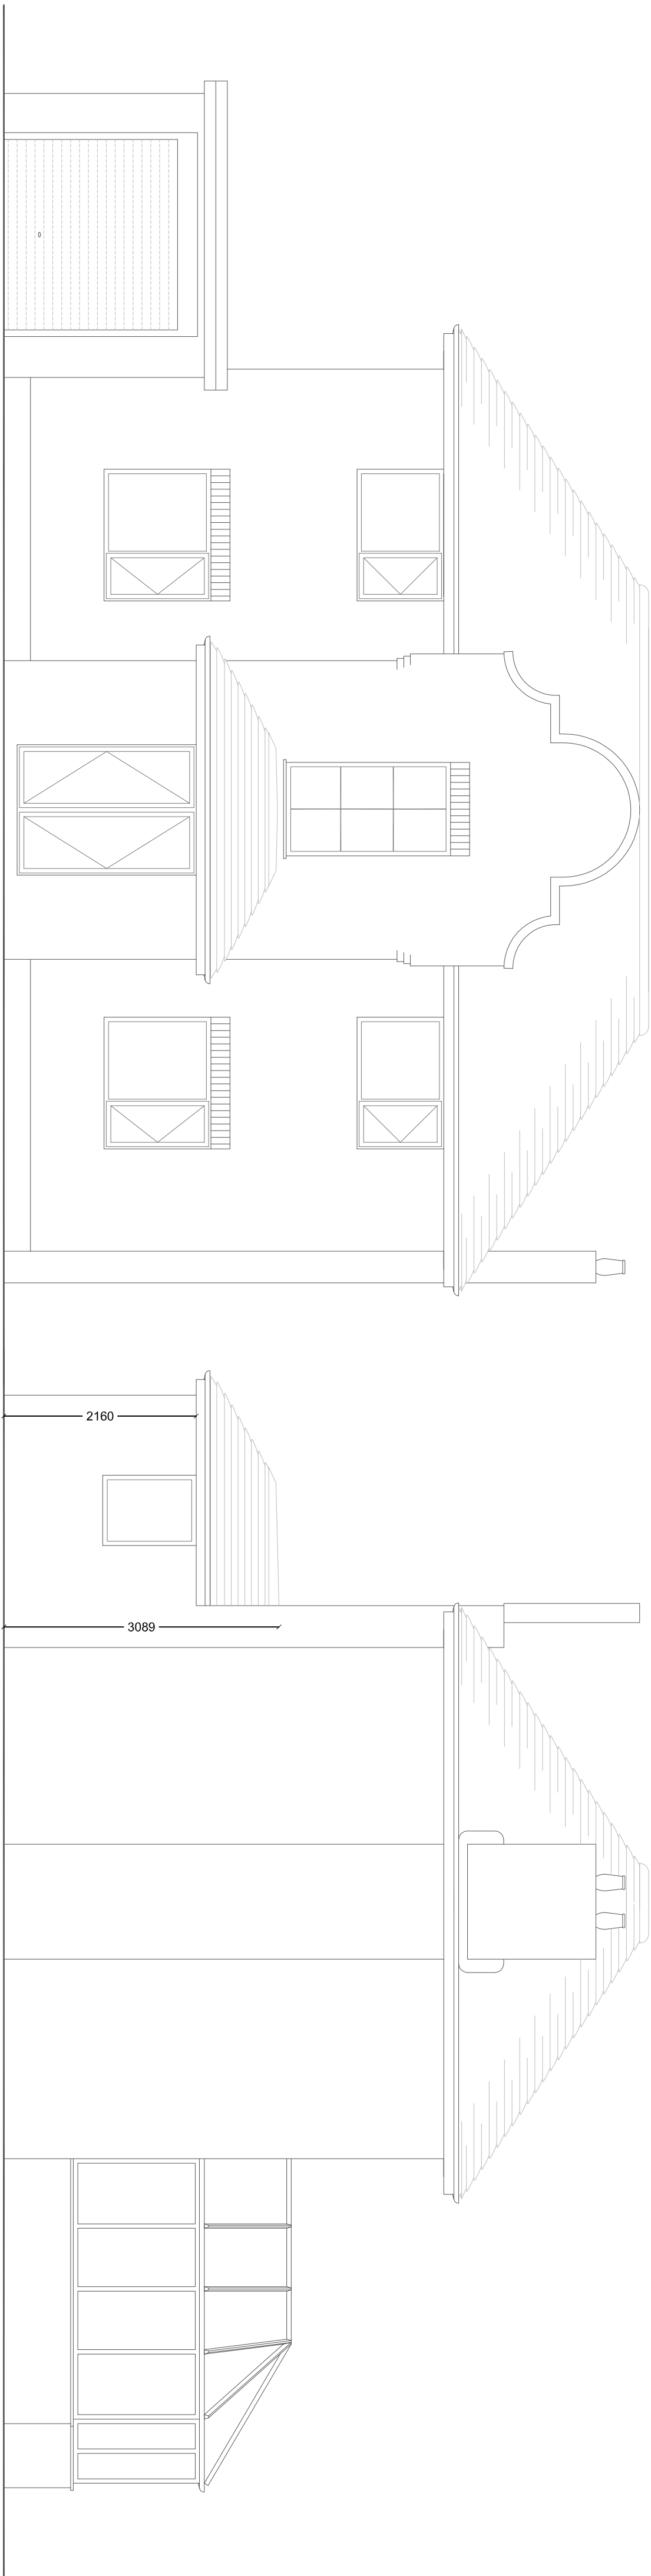

Proposed Front Elevation

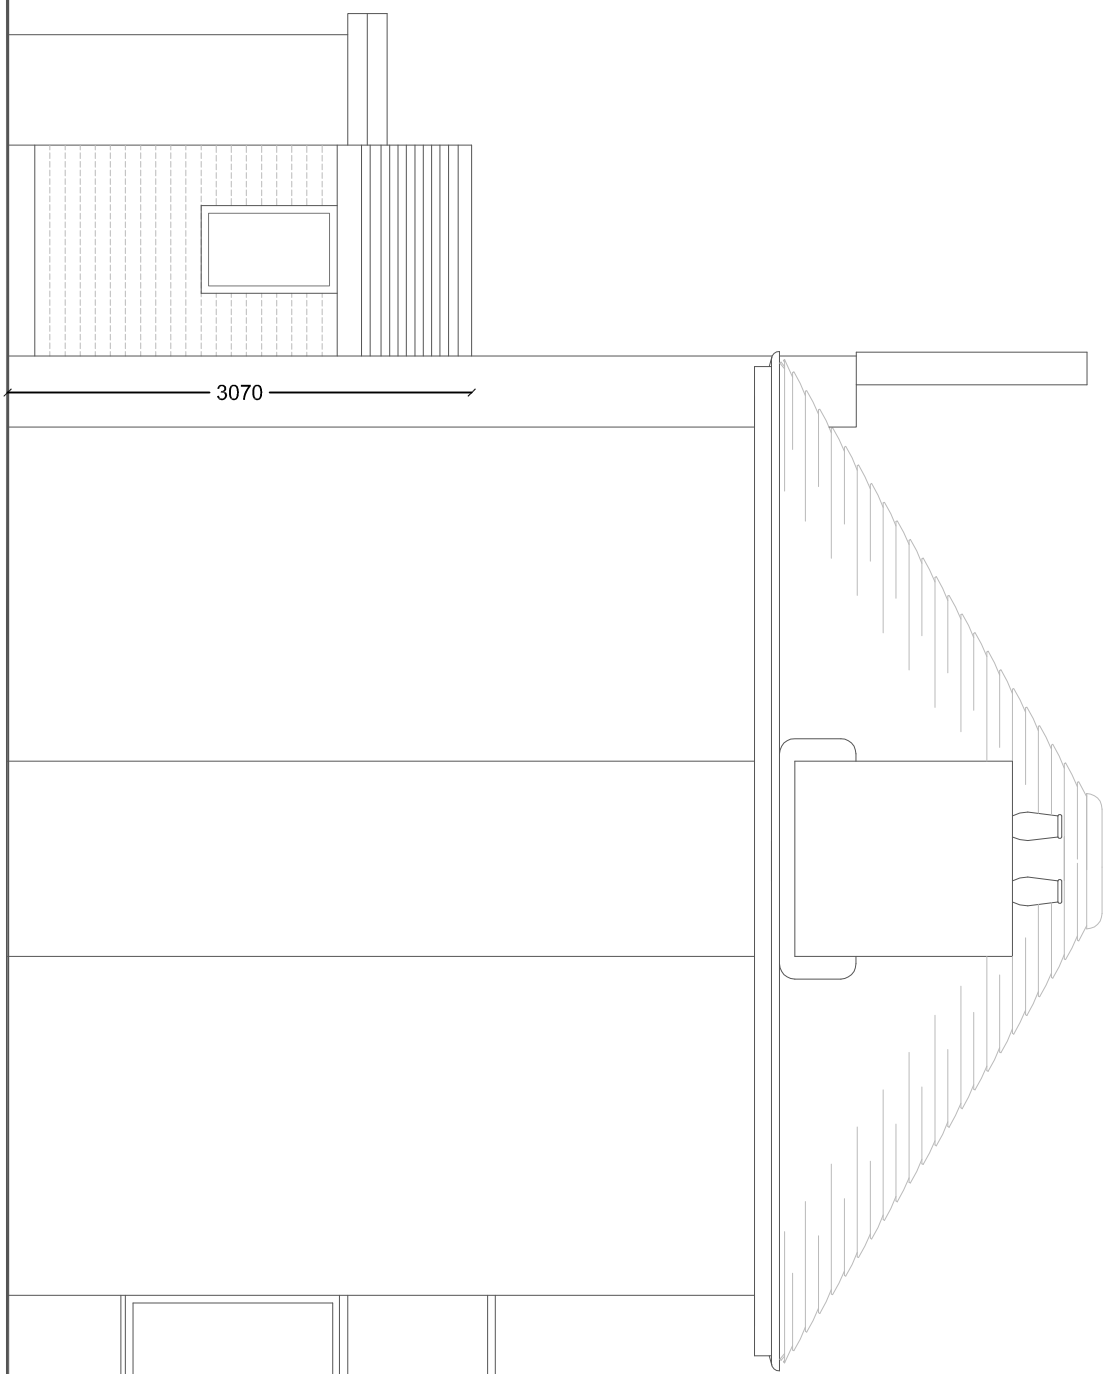

Existing Side Elevation

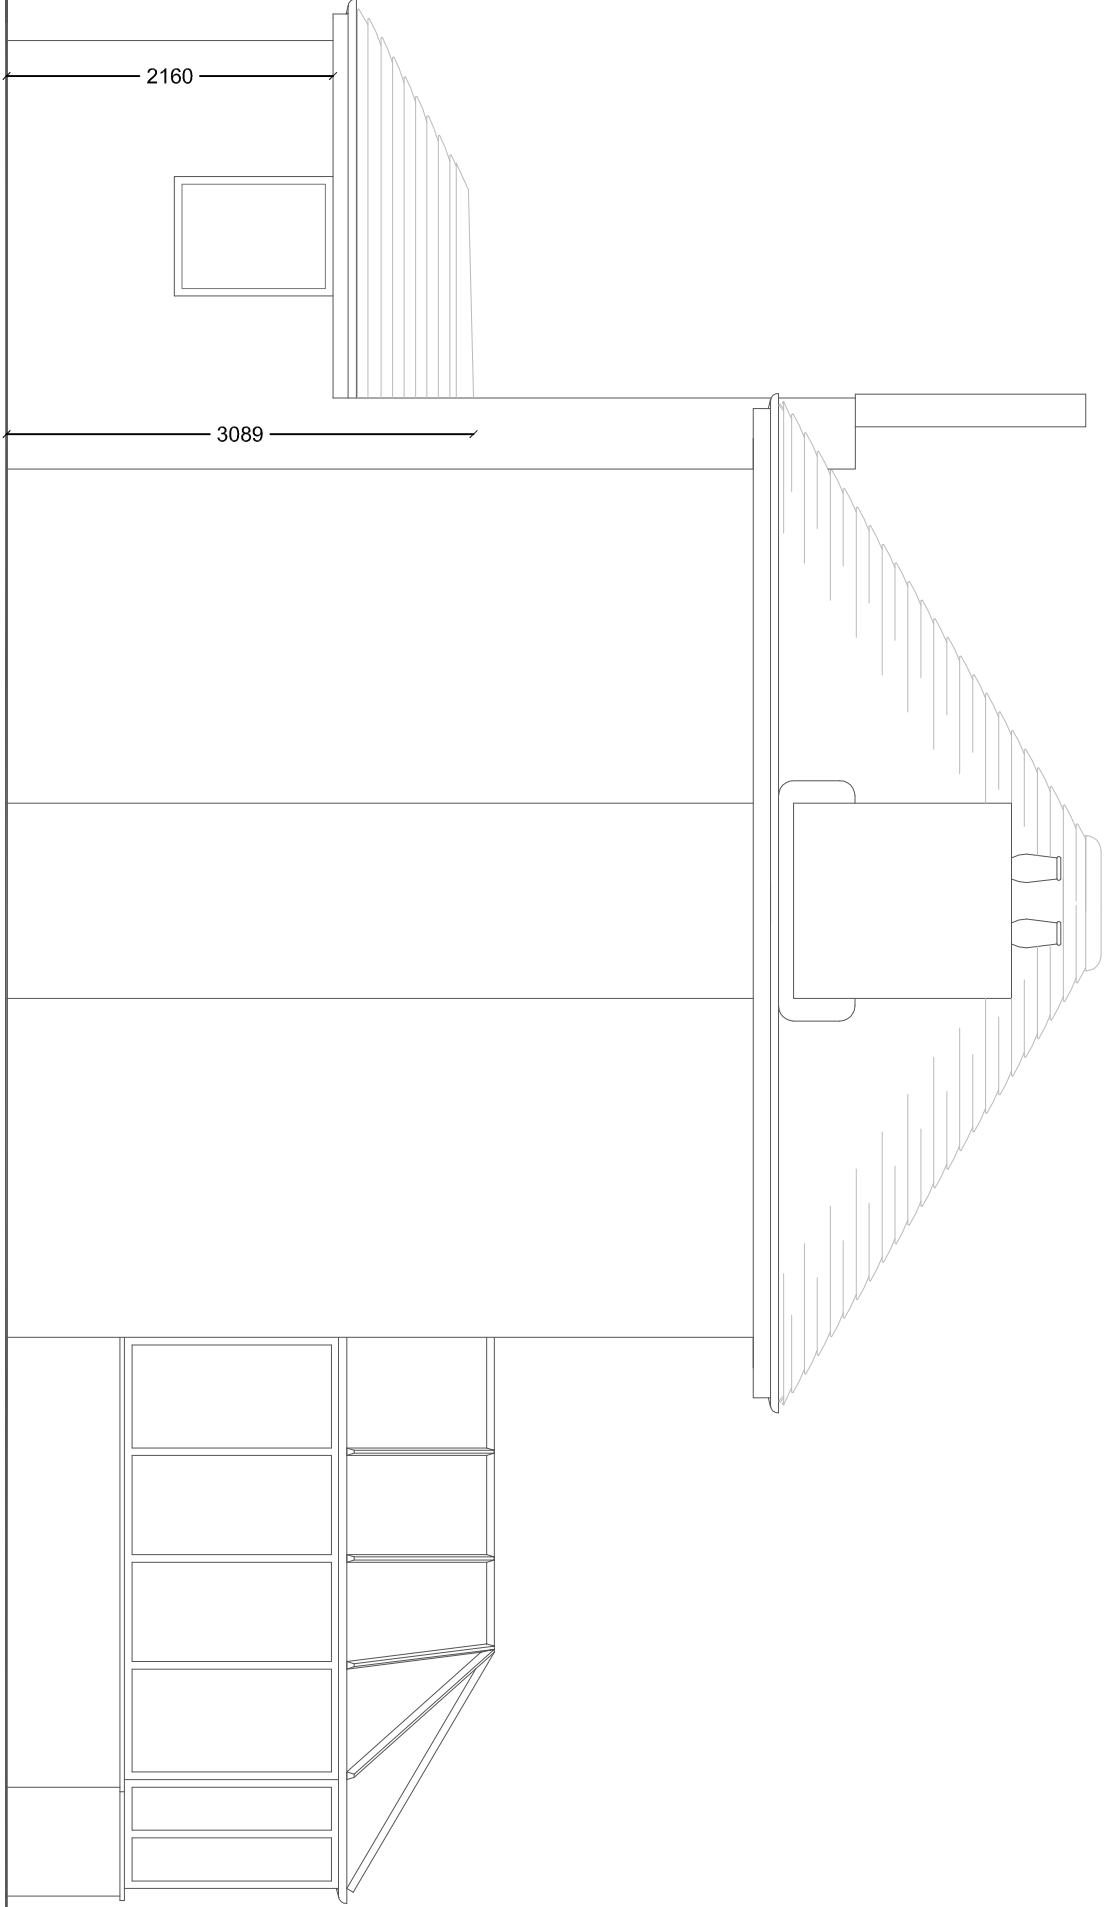

Proposed Side Elevation



SCALE: 1:50
DATE: 21/01/2017
DRAWN BY: Paul Weeks

CLIENT:
Mr Lee York

PROJECT:
25 Middleton Road, Bognor Regis,
PO22 6BL

DRAWING:
Elevations
REV: 1

A1
DRAWING
NO.