
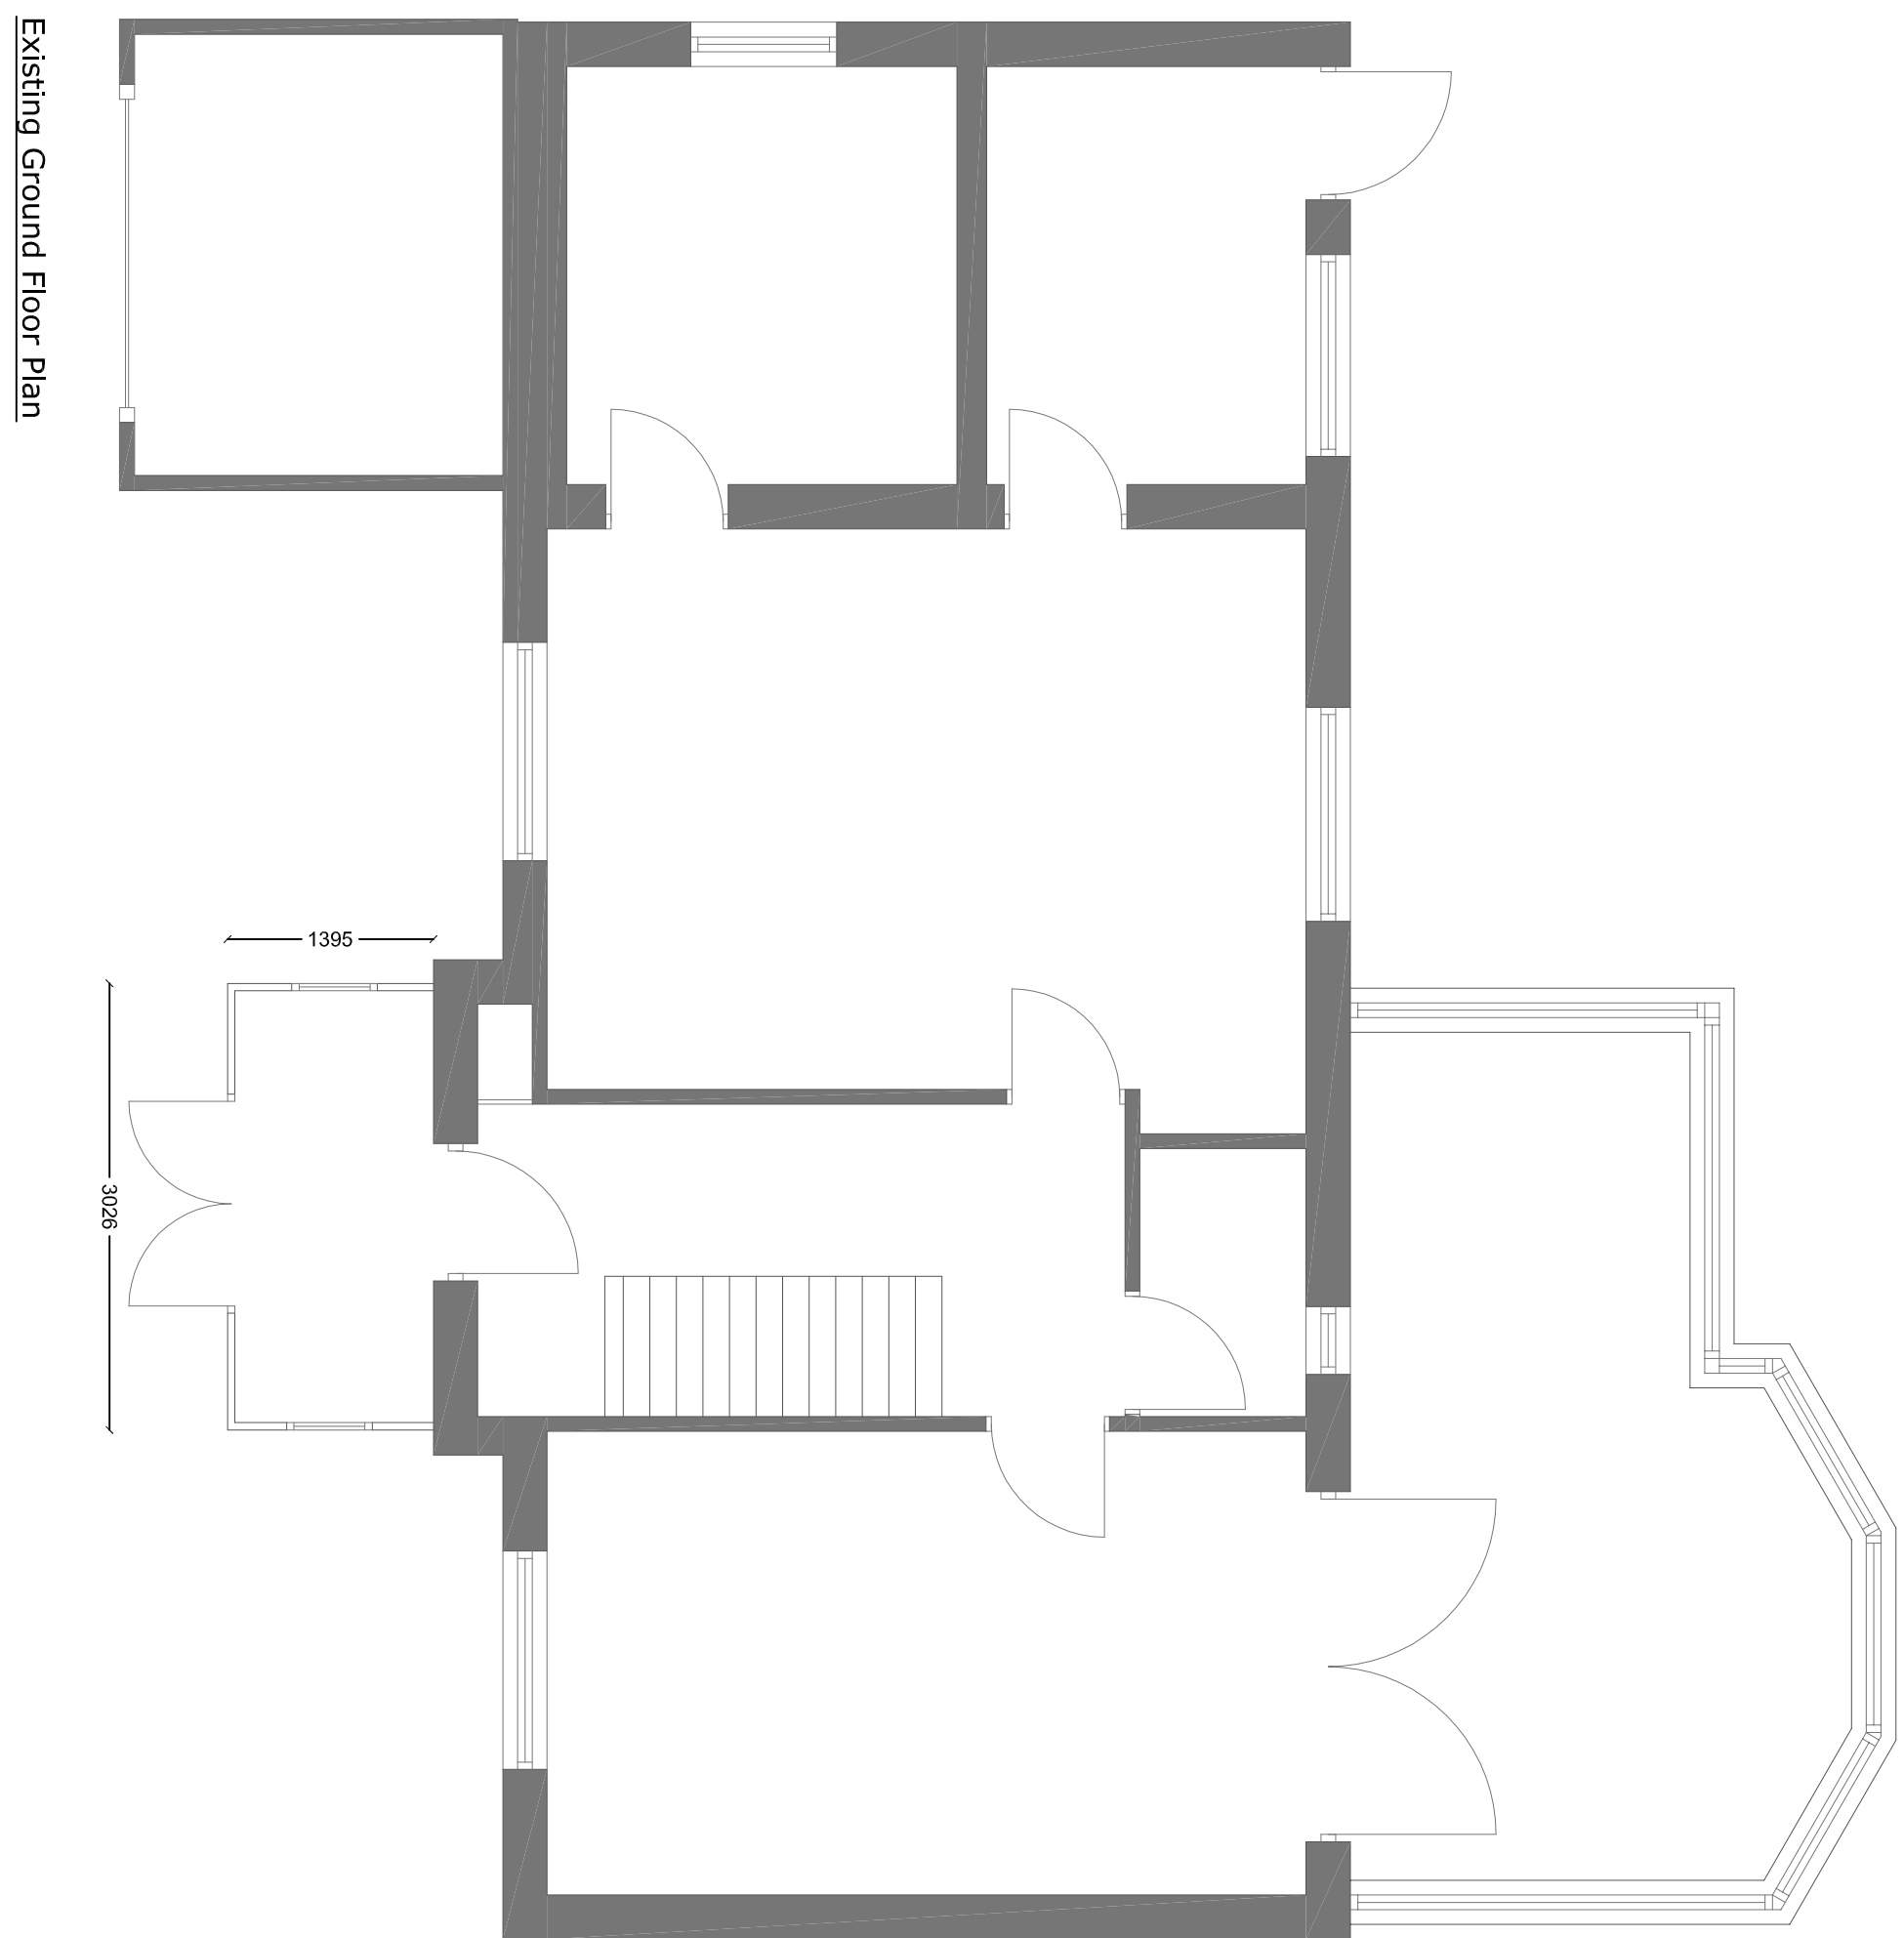


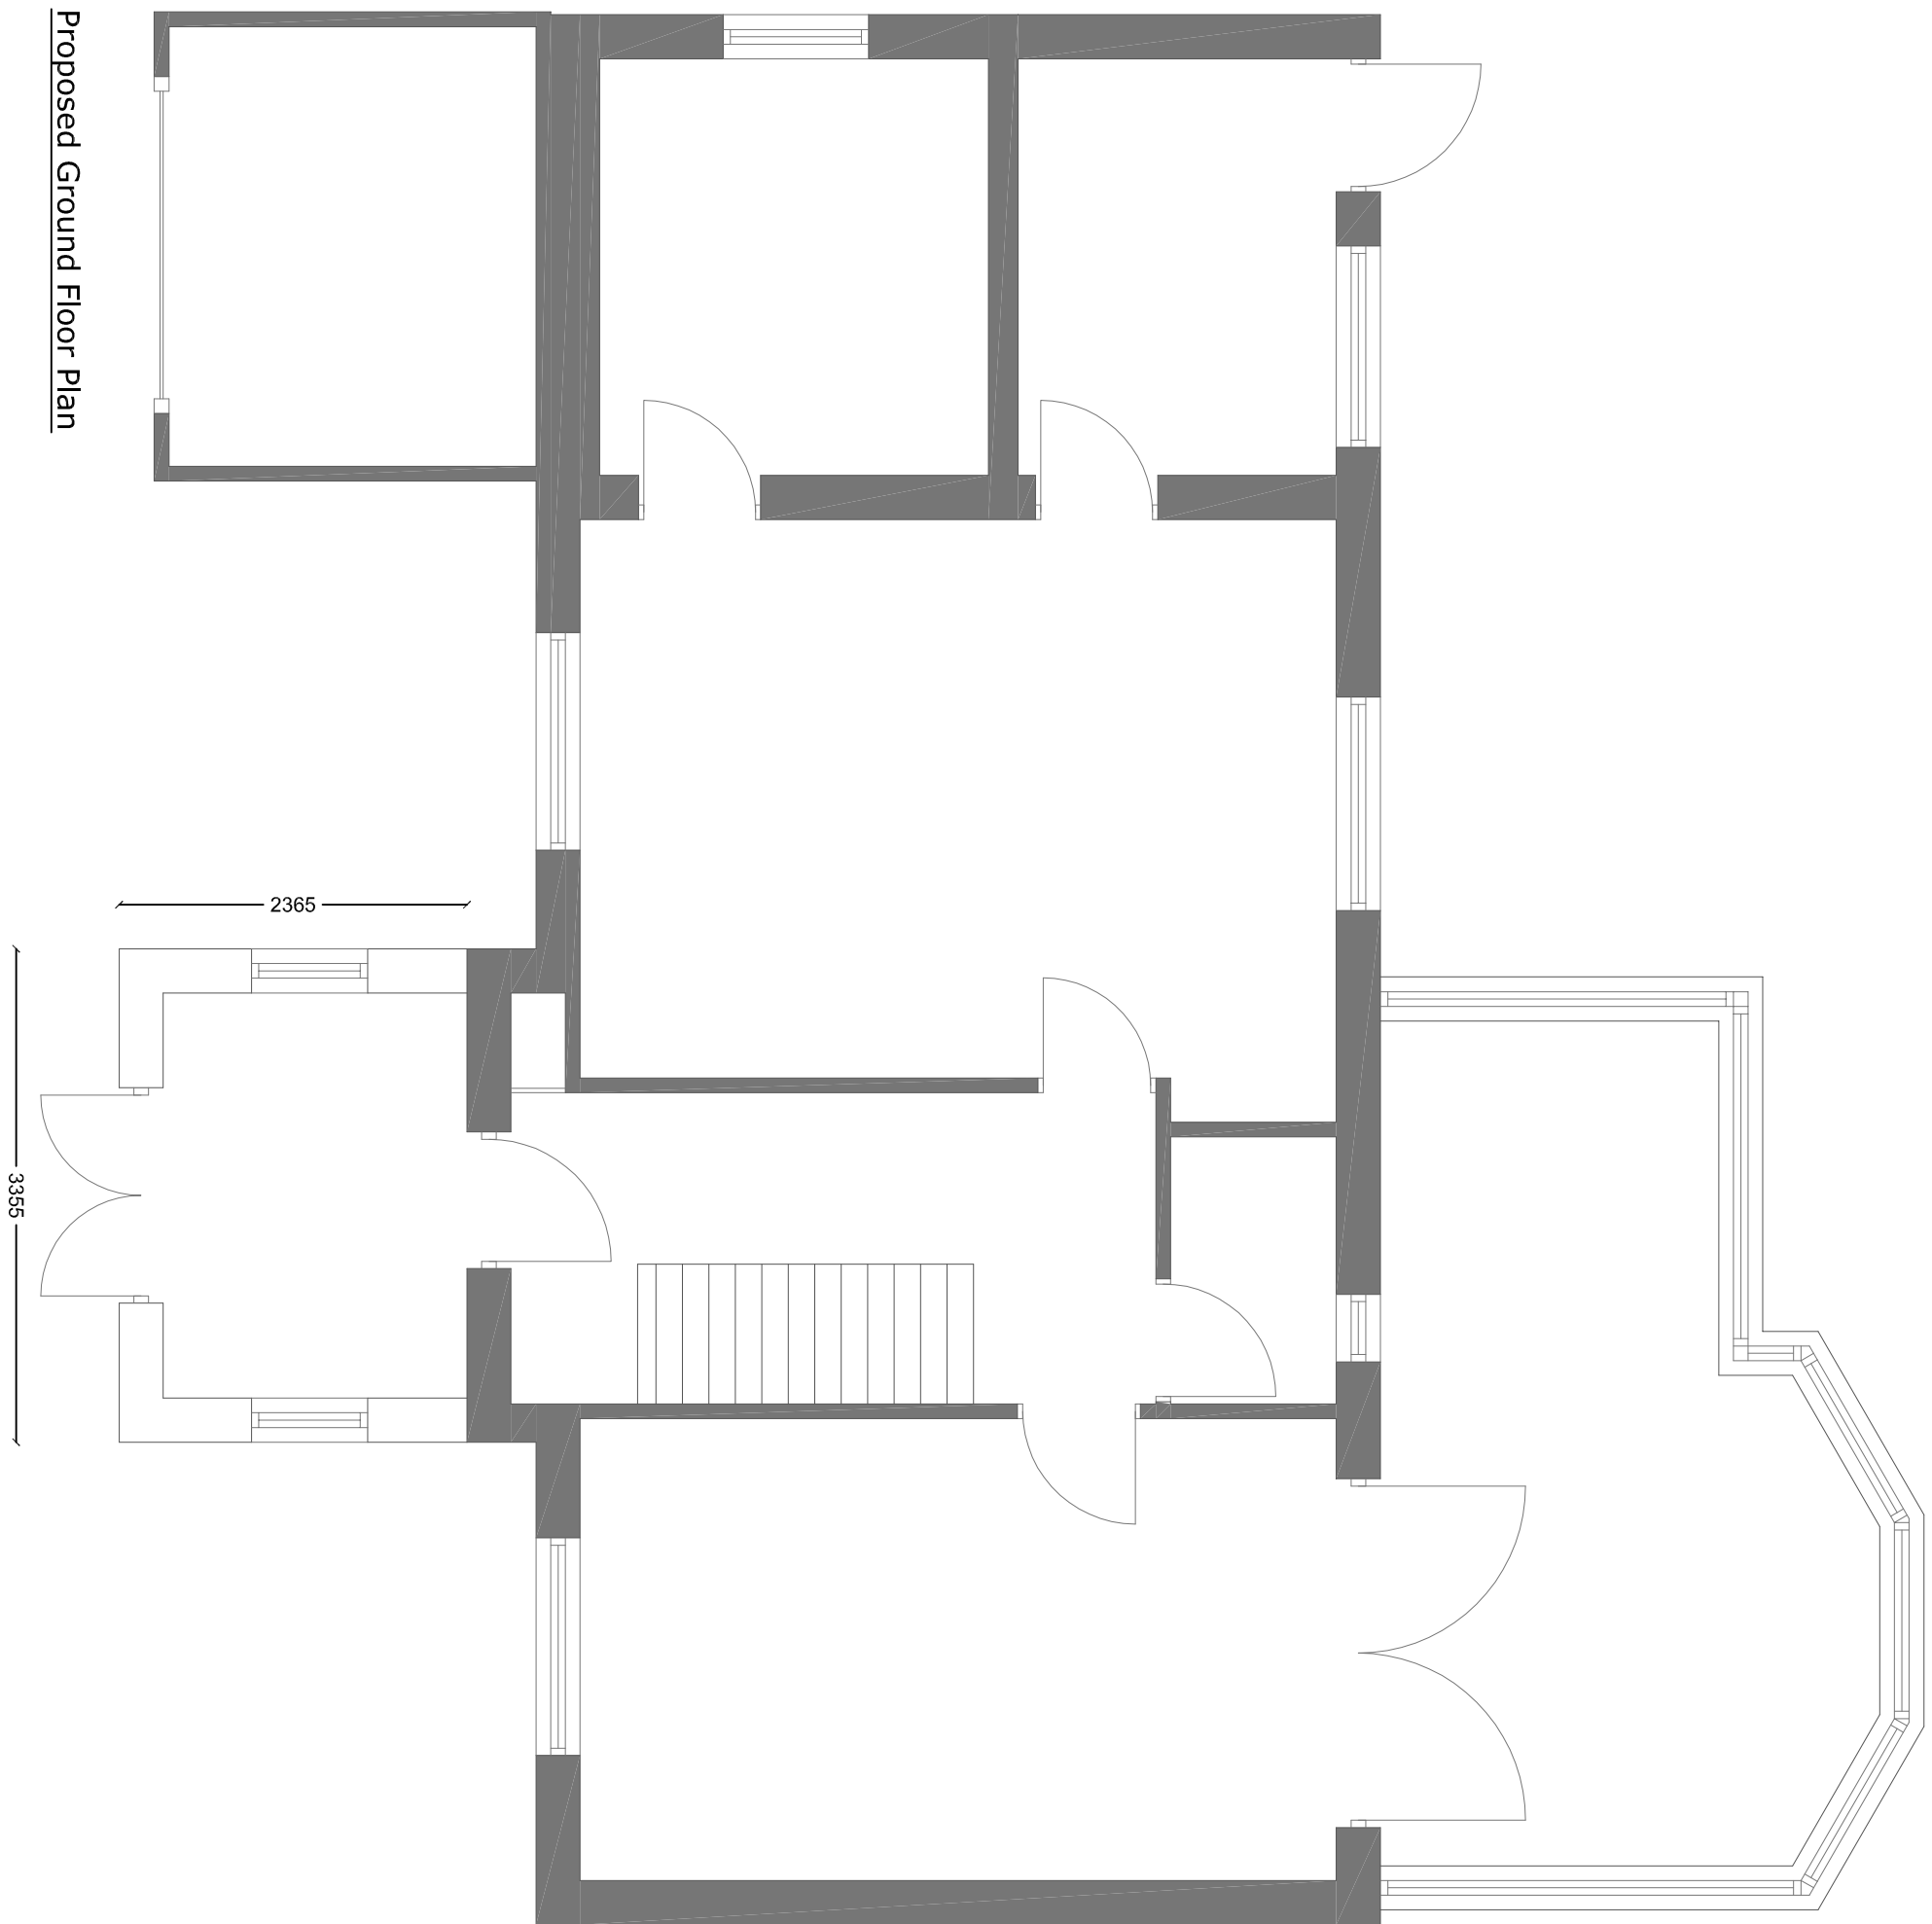

A1
DRAWING
NO.

DRAWING:
Floor Plans
REV: 1

PROJECT:
25 Middleton Road, Bognor Regis,
PO22 6BL

CLIENT:
Mr Lee York

SCALE: 1:50
DATE: 21/01/2017
DRAWN BY: Paul Weeks

