




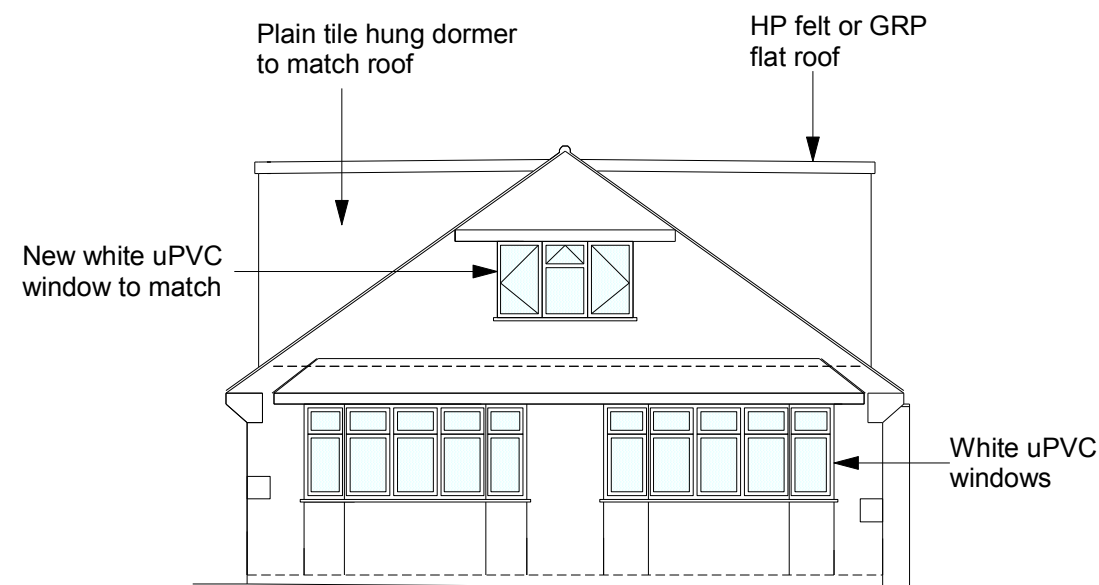


Front Elevation Proposed (North)  
Scale 1:100

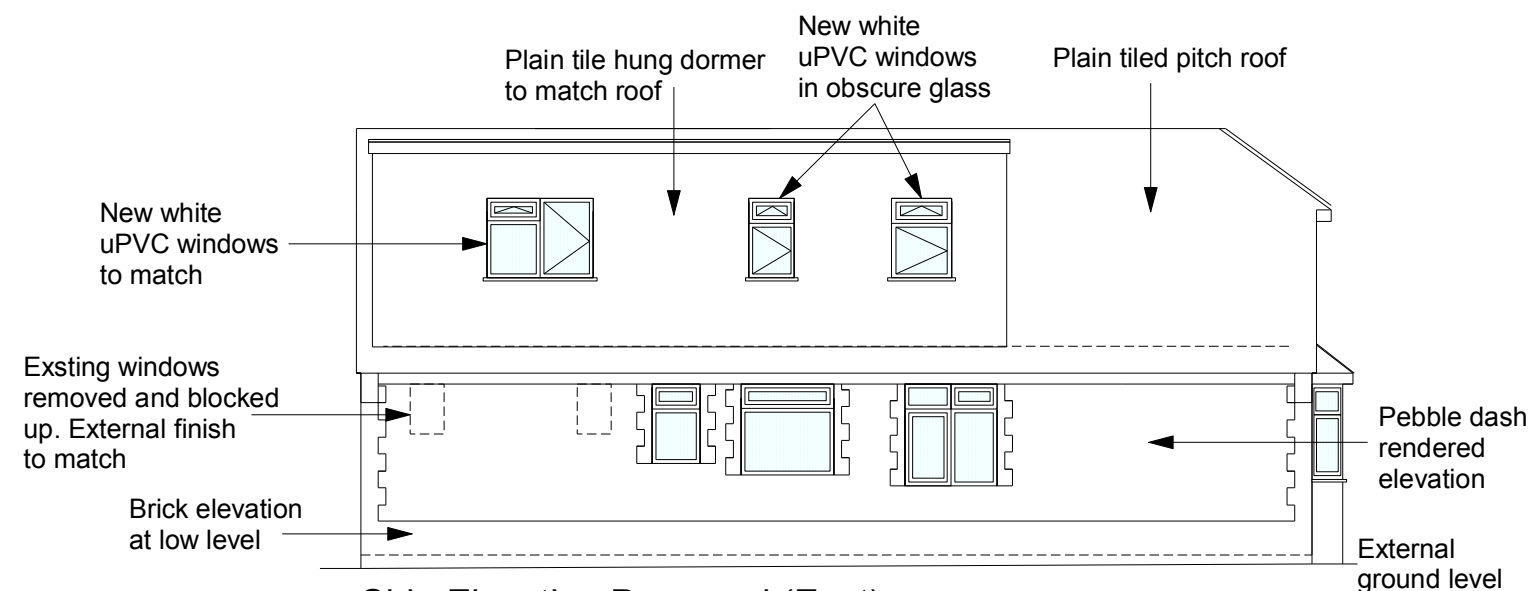


Side Elevation Proposed (East)  
Scale 1:100

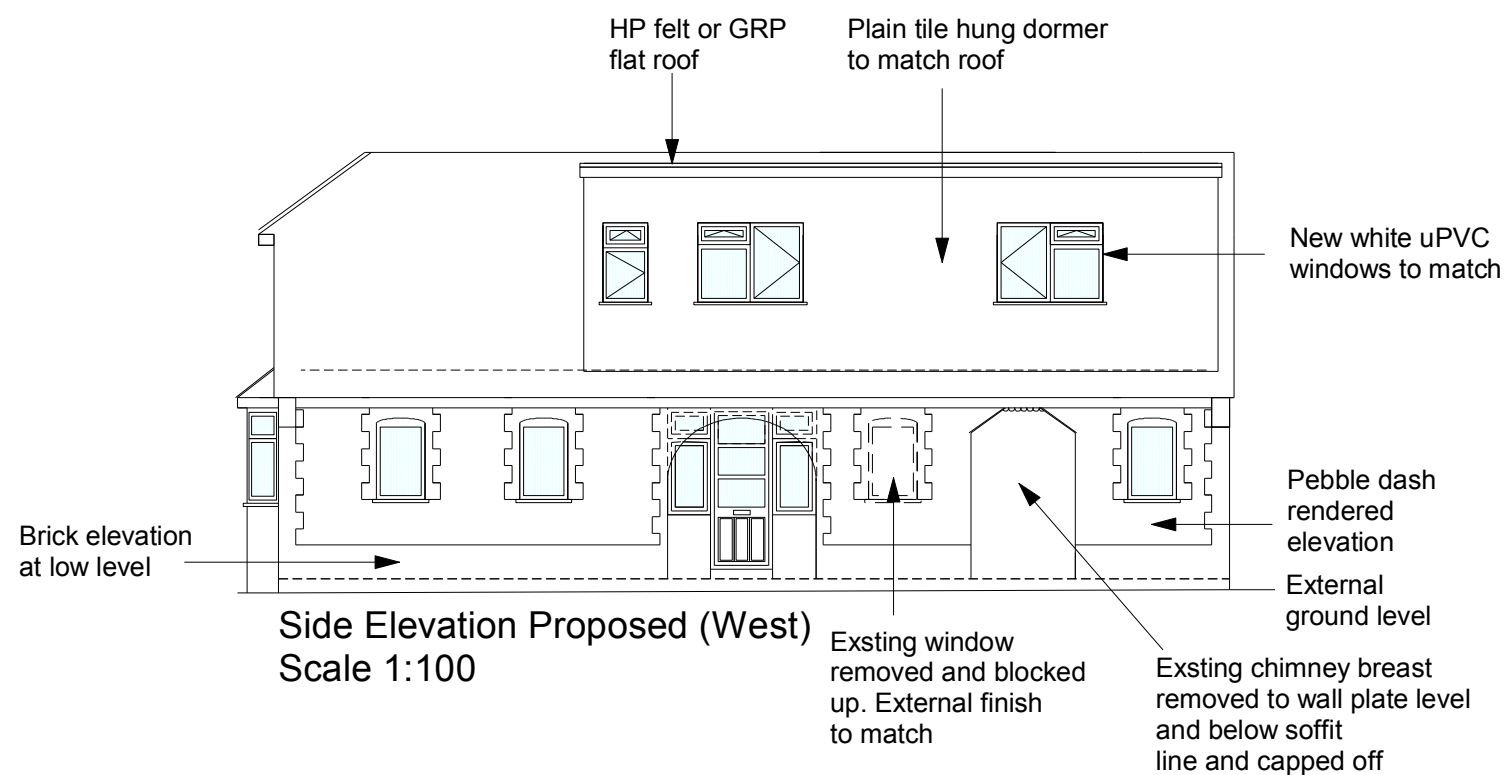

Side Elevation Proposed (West)  
Scale 1:100

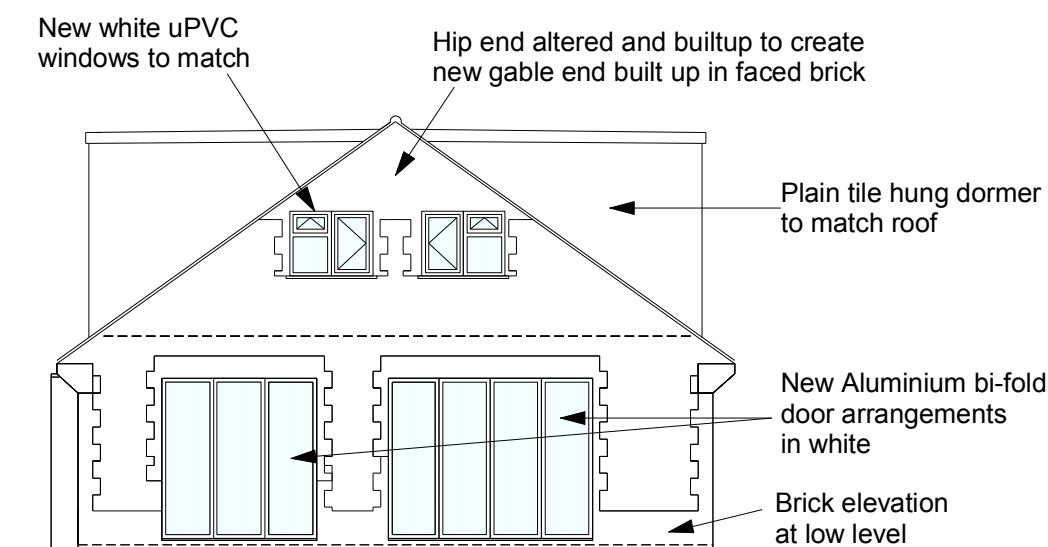

Rear Elevation Proposed (South)  
Scale 1:100

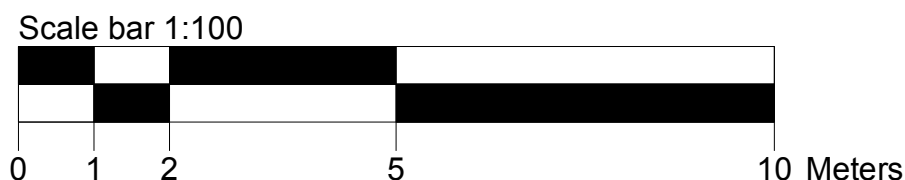

|   |                      |                                                  |   |                       |                                 |
|---|----------------------|--------------------------------------------------|---|-----------------------|---------------------------------|
| All dims and details to be checked on site prior to any commencement of work. This plan is not a full specification or schedule of work and has been produced solely for the purpose of obtaining the necessary local authority consents/approvals For Party Wall etc. Act 1996 see Government booklet or website. | Status:              |                                                  | Client:<br>Mr & Mrs Gilbert<br>31 Overdown Road<br>Felpham<br>Bognor Regis<br>West Sussex<br>PO22 7HW | Revision: A           | Project: Loft conversion        |
|   | Preliminary          | <input type="checkbox"/> Tender                  |   | Scale: 1:50 & 100 @A3 | Content:<br>Proposed elevations |
|   | Planning             | <input checked="" type="checkbox"/> Construction |   | Date: May 20          |                                 |
|   | Building Regulations | <input type="checkbox"/> As Built                |   | Dwg No: PG003         |                                 |