



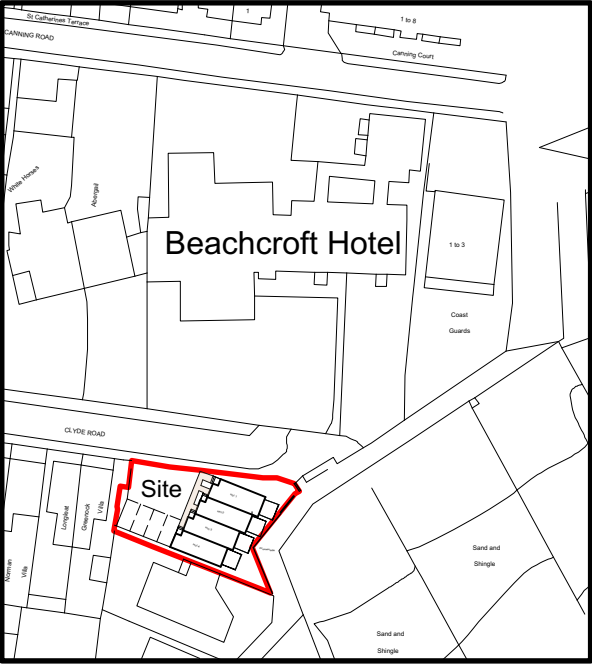

Site Location Plan
Scale 1 : 1250

Elevation To Clyde Road

Scale 1 : 50

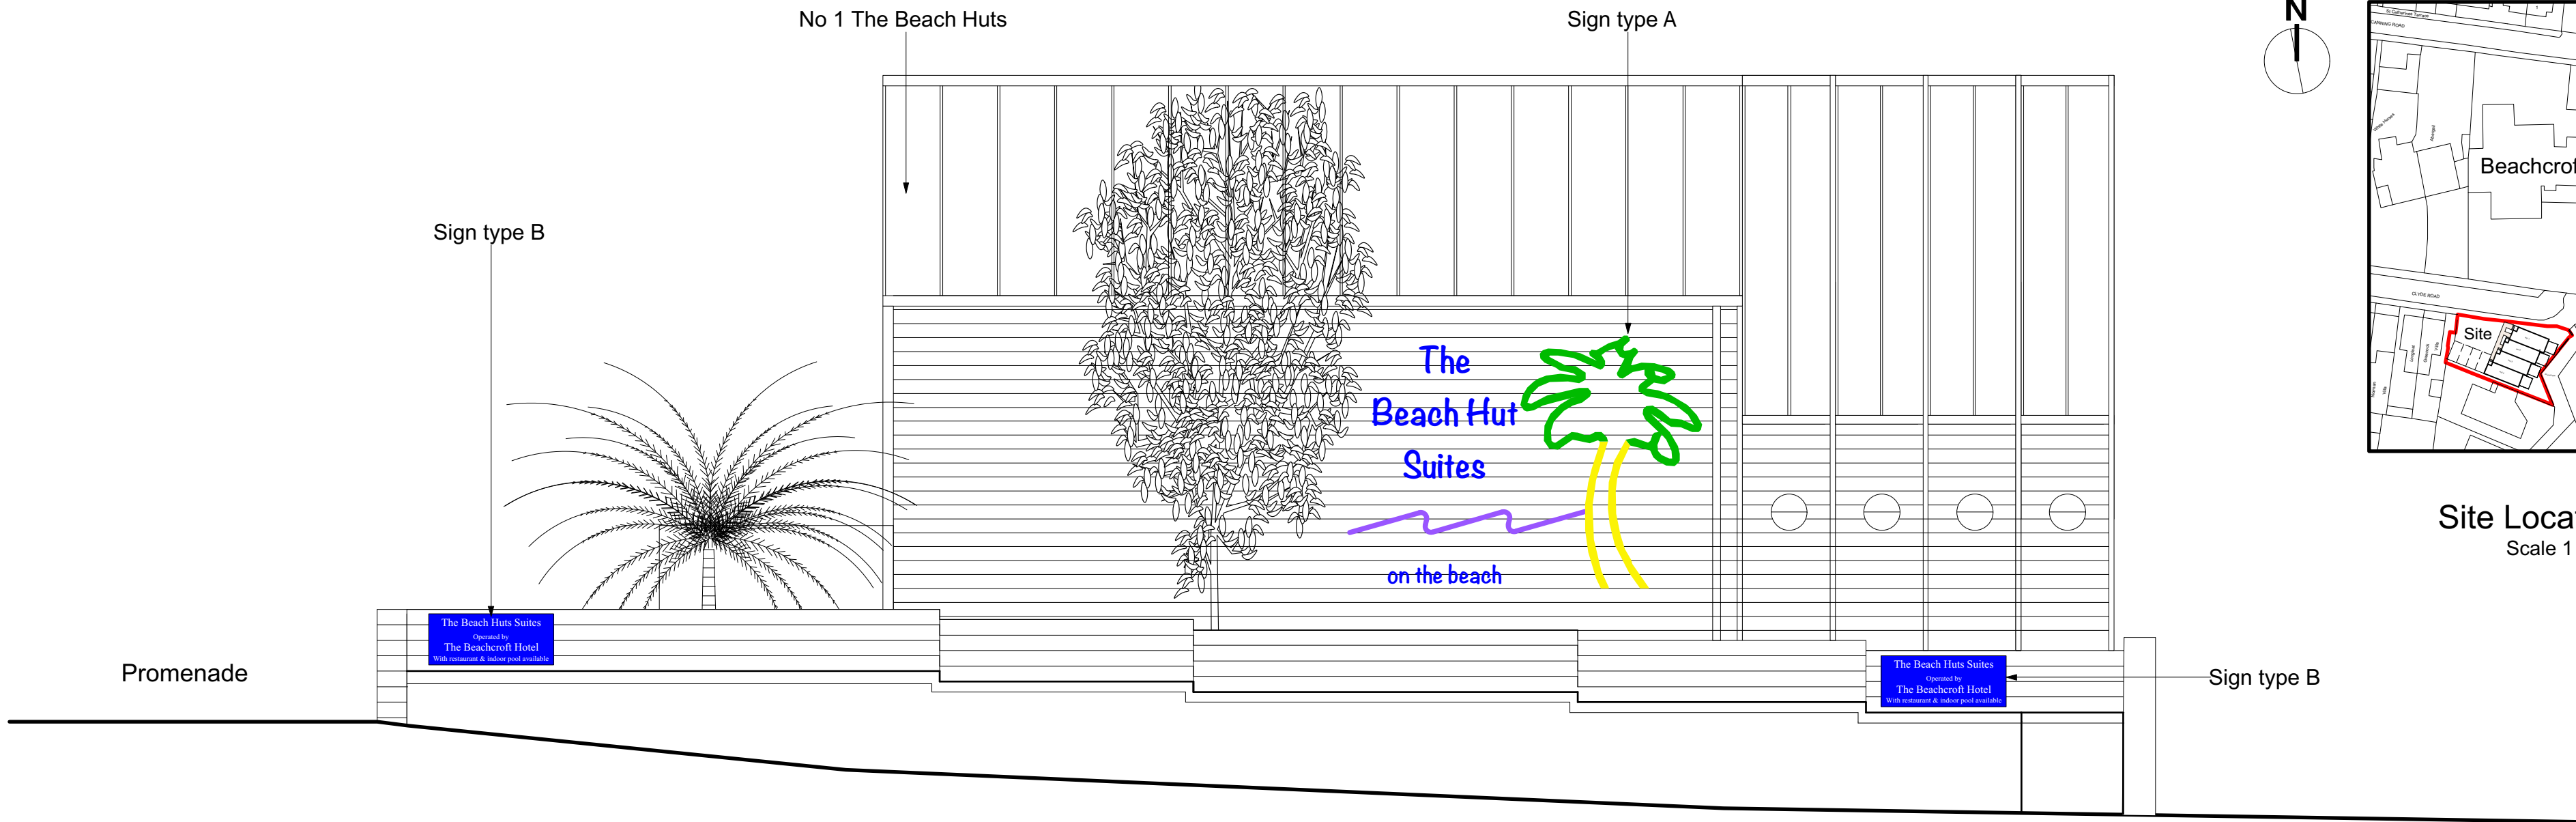

Site Plan
Scale 1 : 200



Sign B

Scale 1 : 20

Painted timber face fixed to existing oak timber boundary wall



Sign A

Scale 1 : 20

Aluminium and acrylic plastic LED neon sign

IVON BLUMER ARCHITECTS LTD

PROJECT The Beachcroft Hotel - Beach Huts
TITLE Proposed Signage
SCALE As Noted

DATE 19/12/19
DRG NO IBA/525/01
REVISIONS

The Studio • 41 West Drive • Aldwick Bay • West Sussex • PO21 4LZ
www.ivonblumerarchitects.com • ivon@ivonblumerarchitects.com

Tel • 01243 262987
© Ivon Blumer Architects 2017

