


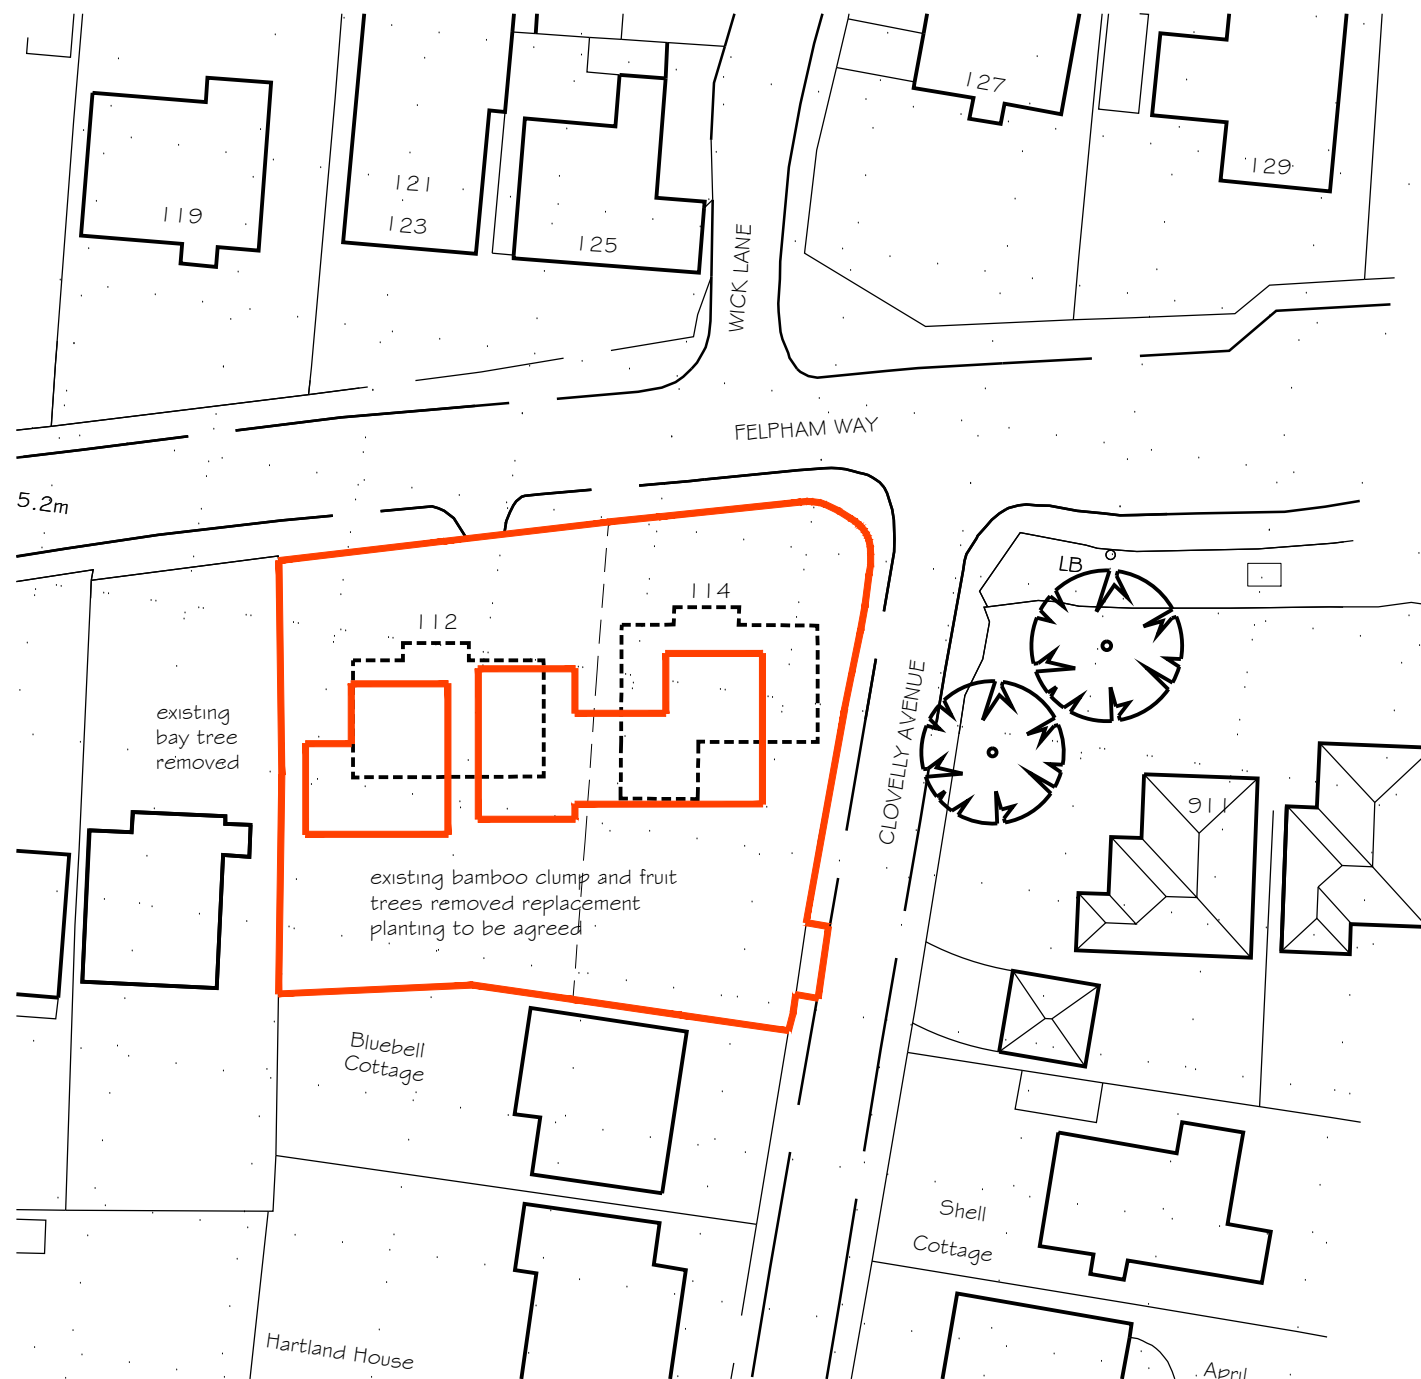

Block Plan I : 500
See Site Plan I 630 P 02
for dimensions



Location Plan I : 1250


NOTES:

Dimensions to be checked on site before commencing work.
Any discrepancies shall be reported to the architect immediately.

Do not scale from these drawings except for planning purposes.
Use figured dimensions only.

Where applicable this drawing is to be read in conjunction with other consultants' drawings.

This drawing is the copyright of hda projects ltd.

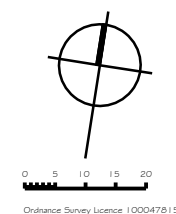

Rev	Date	Amendment
-----	------	-----------

hda projects

St Johns House - St Johns Street -
Chichester - West Sussex - PO19 1UU -
Tel: 07881287017
e-mail: hda.projects@talktalk.net

For
VIP (West Sussex) Maintenance Ltd

Project
112-114 Felpham Way
Bognor Regis
West Sussex
PO22 8QW

Title
Block and Location Plans

Date	Drawn	Scale	Checked
Aug 2016	wtm	1250 + 500 @ A3	
Job Number	Prefix	Drawing Number	Revision
1630	P	01	