
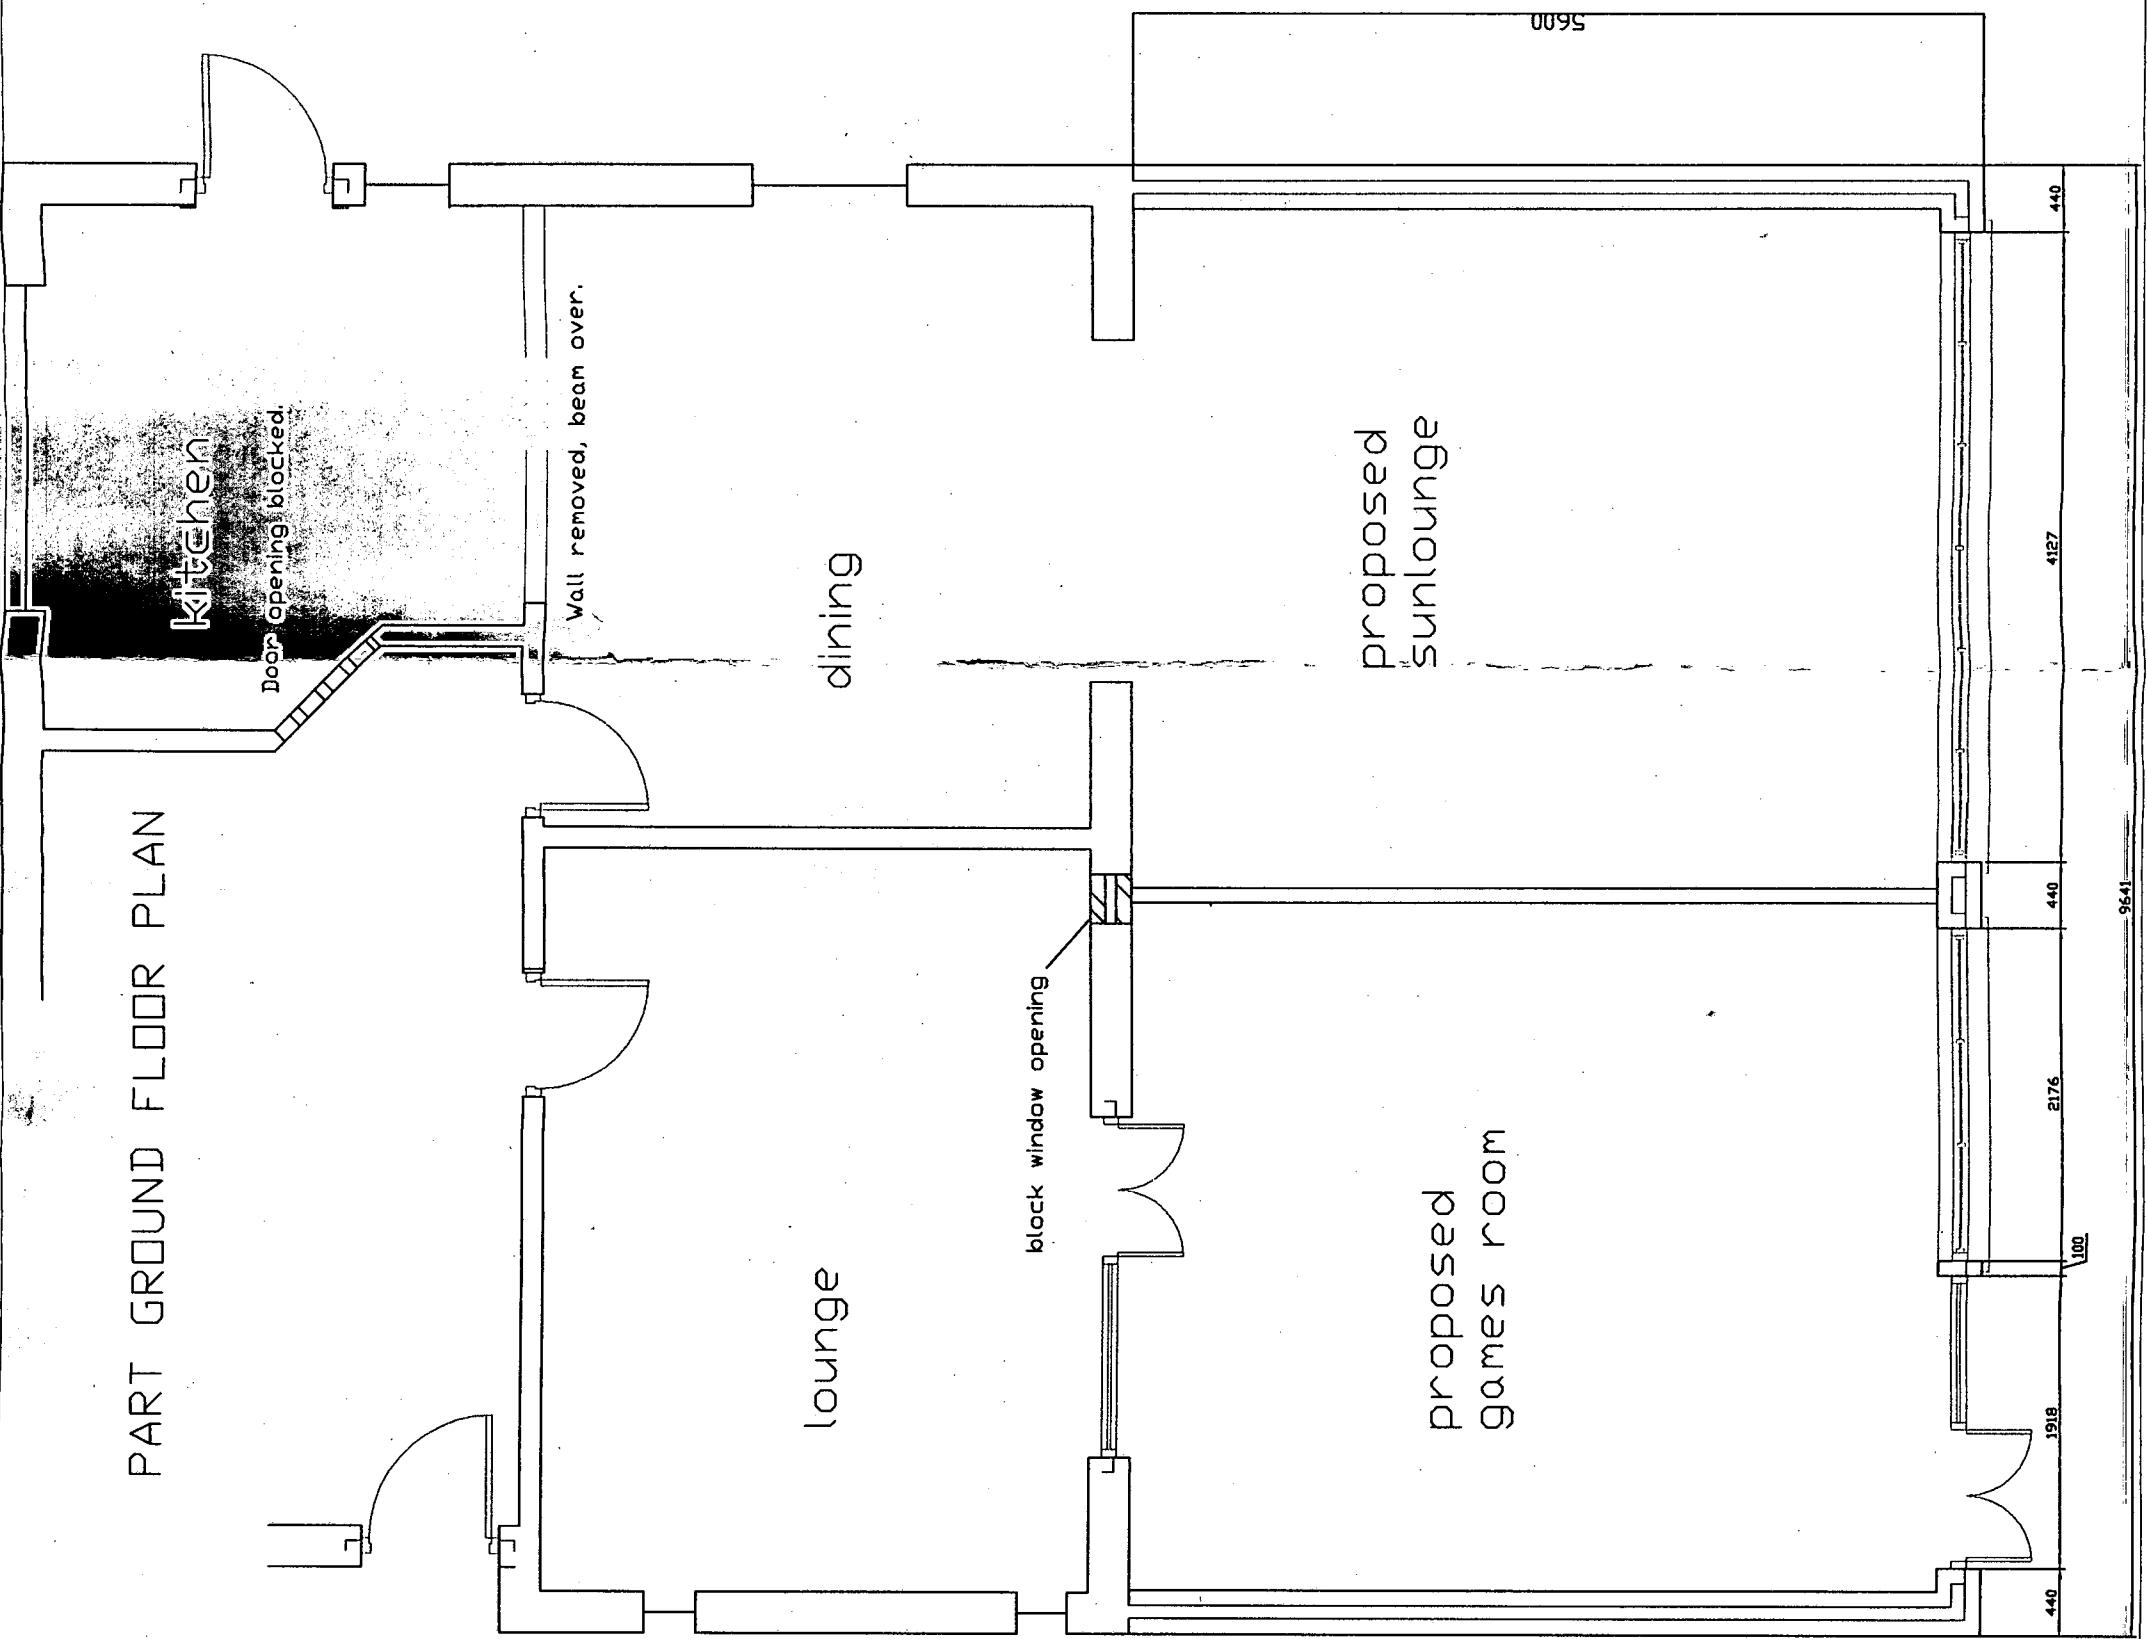


PART GROUND FLOOR PLAN

 

ARUN DISTRICT COUNCIL		
No	FP	81 07
RECEIVED 27/3/07		

REVISIONS
Notes
1. These are computerised drawings for the purposes of obtaining planning & building regulations approvals & are based on certain overall measurements
2. Dimensions shown must not be relied upon and must be checked on site and verified prior to commencement of work
3. Where applicable this drawing is to be read in conjunction with other consultants' drawings & calculations
4. Do not scale from these drawings, except for planning purposes
5. Any Work undertaken prior to Planning and Building Regulations Approval is done so entirely at the Client/Contractors own risk
© 2007 - T. Murray
TIM MURRAY MBENG BUILDING CONSULTANT 8 Shaw close Middleton - on - Sea West Sussex, PO22 7TQ Teli: 01243 586273
 The Institution of Building Engineers
PROJECT DETAIL 36 CROSSBUSH ROAD, FELPHAM, BOGNOR REGIS, WEST SUSSEX.
REAR EXTENSION AND ALTERATIONS FOR: MR AND MRS S.PERRY
DRAWING SCALE FLOOR PLAN AND SECTION 1/50 DATE: MARCH 2007 DRAWN: T. Murray DRAWING: 07/09/1 REVISION: