




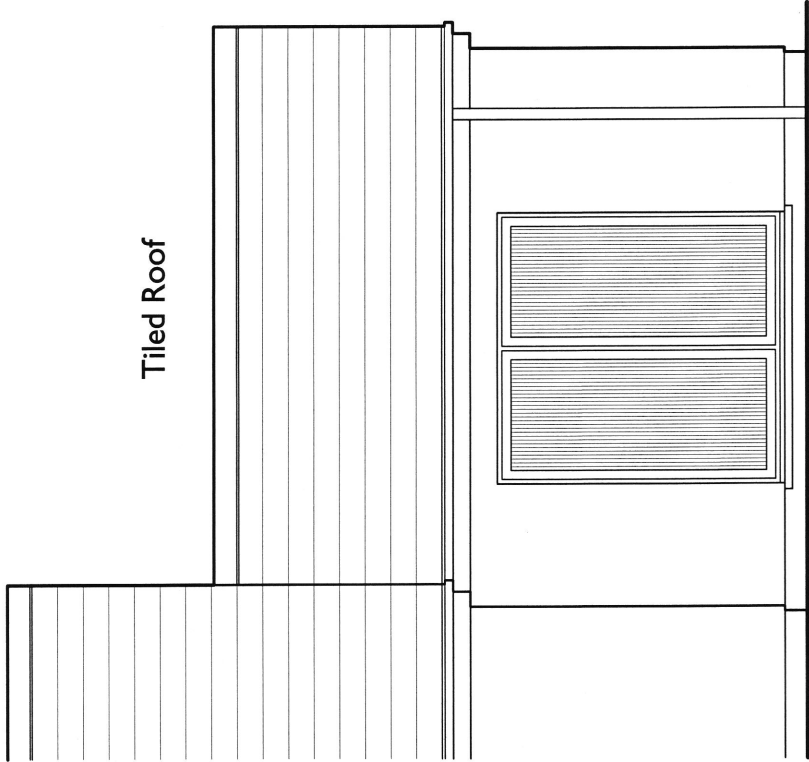


West Elevation
As Proposed

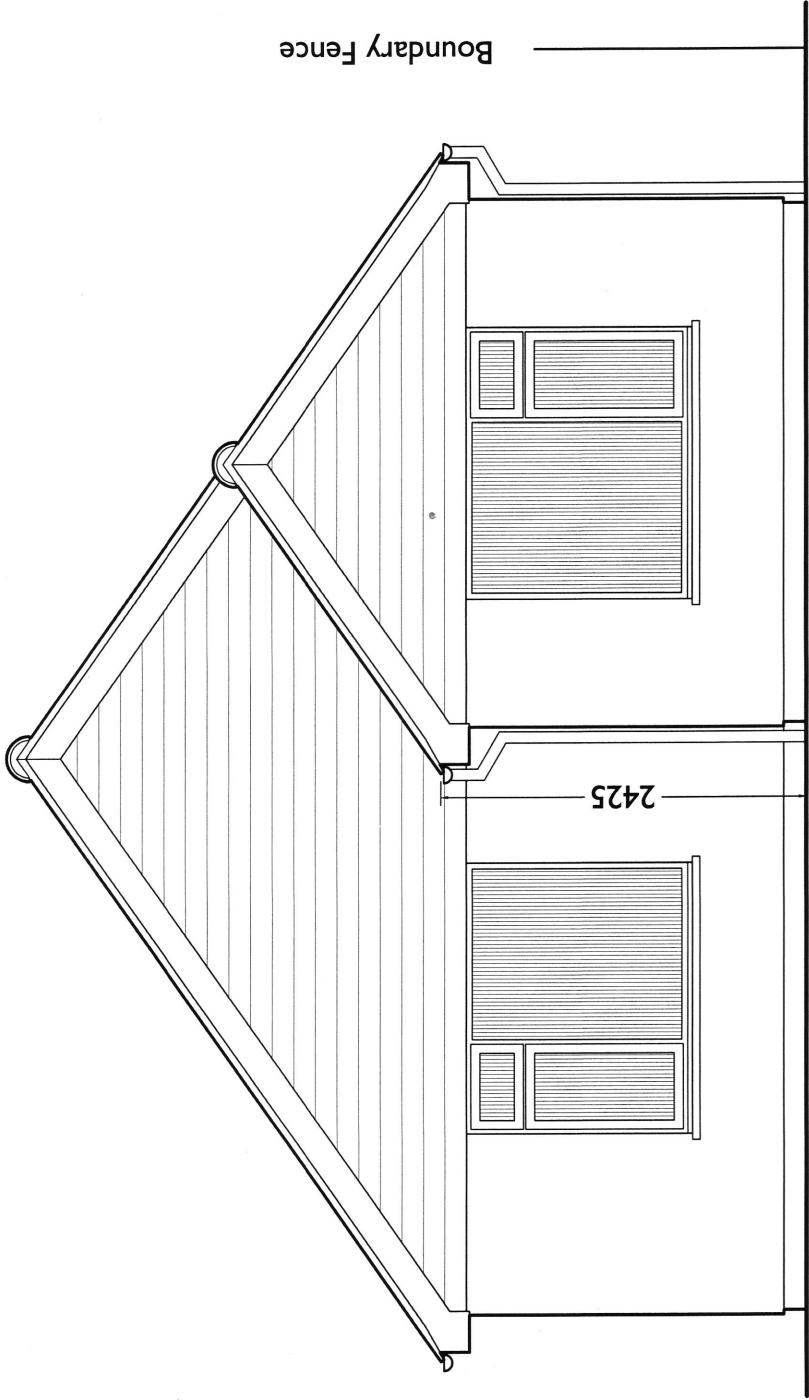

South Elevation (from Roundle Avenue)
As Proposed

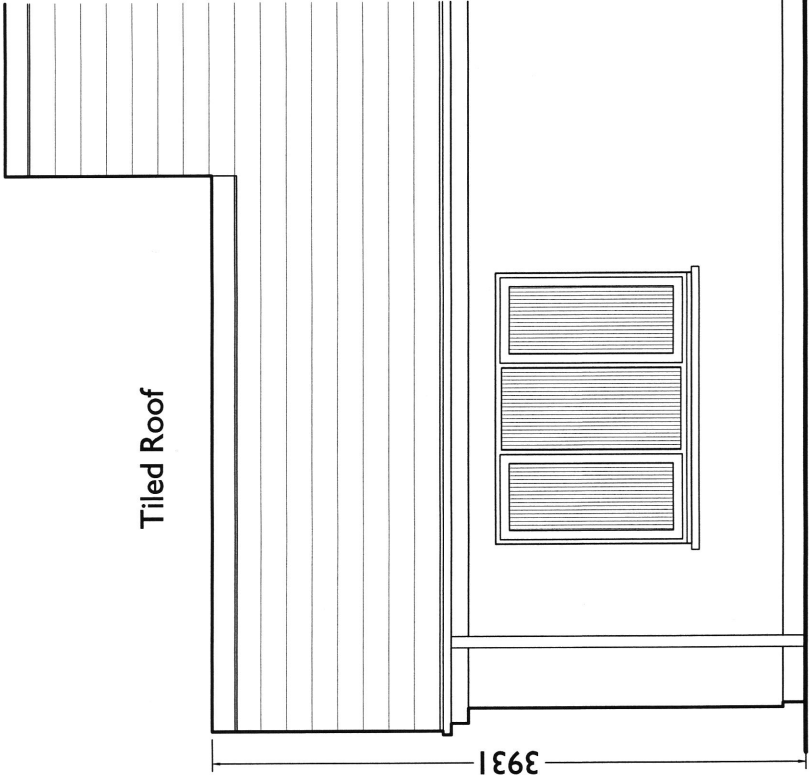

East Elevation
As Proposed

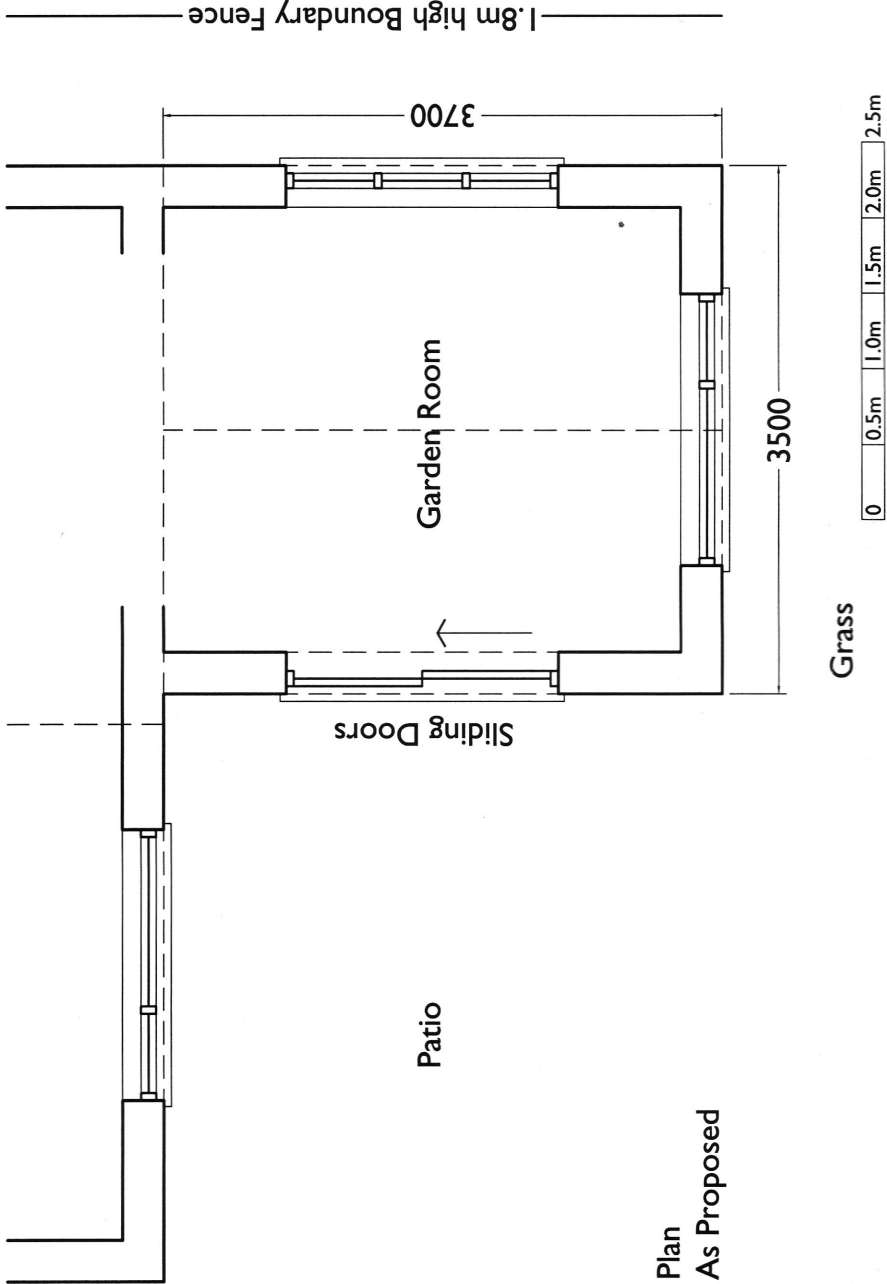

Proposed Notes

- Walls.
Painted 'Tyrolean' render finish.
Grey Brick plinths.
Main Roof.
Roofing tiles, half round ridges. Wet Verges.
Garden Room Roof.
Roofing tiles, half round ridges. Wet Verges.
To closely match Existing Roof.
Eaves.
White uPVC soffits and bargeboards.
Windows and Doors.
White uPVC casement windows and doors.
Rainwater goods.
White, squareline uPVC gutters and round downpipes.
Paths.
Concrete block paviors.

Proposed Tiled Roof replacing Polycarbonate
Roof on Existing Garden Room.
59 Roundle Avenue, Bognor Regis. PO22 8LJ.
For Ms L Cutler

Scale 1:50
12 May 2022

PL02a