

Notes:

Permission is granted to scale from this drawing for the purpose of Local Authority Planning Approval only. In all other cases DO NOT scale from this drawing. Please contact this office for any additional information required.



Contractors, Sub-Contractors and Suppliers are to check all relevant dimensions, levels and details of the site and any existing buildings before commencing any shop drawings or building work. Any discrepancies should be reported to this office.

This drawing must be read in conjunction with all related drawings and documents relevant to this project, including those prepared by appointed consultants, specialists and sub-contractors etc.

This drawing is the copyright of **RDV a Design**.

Revisions

A	notes amended	08/04/2015
---	---------------	------------

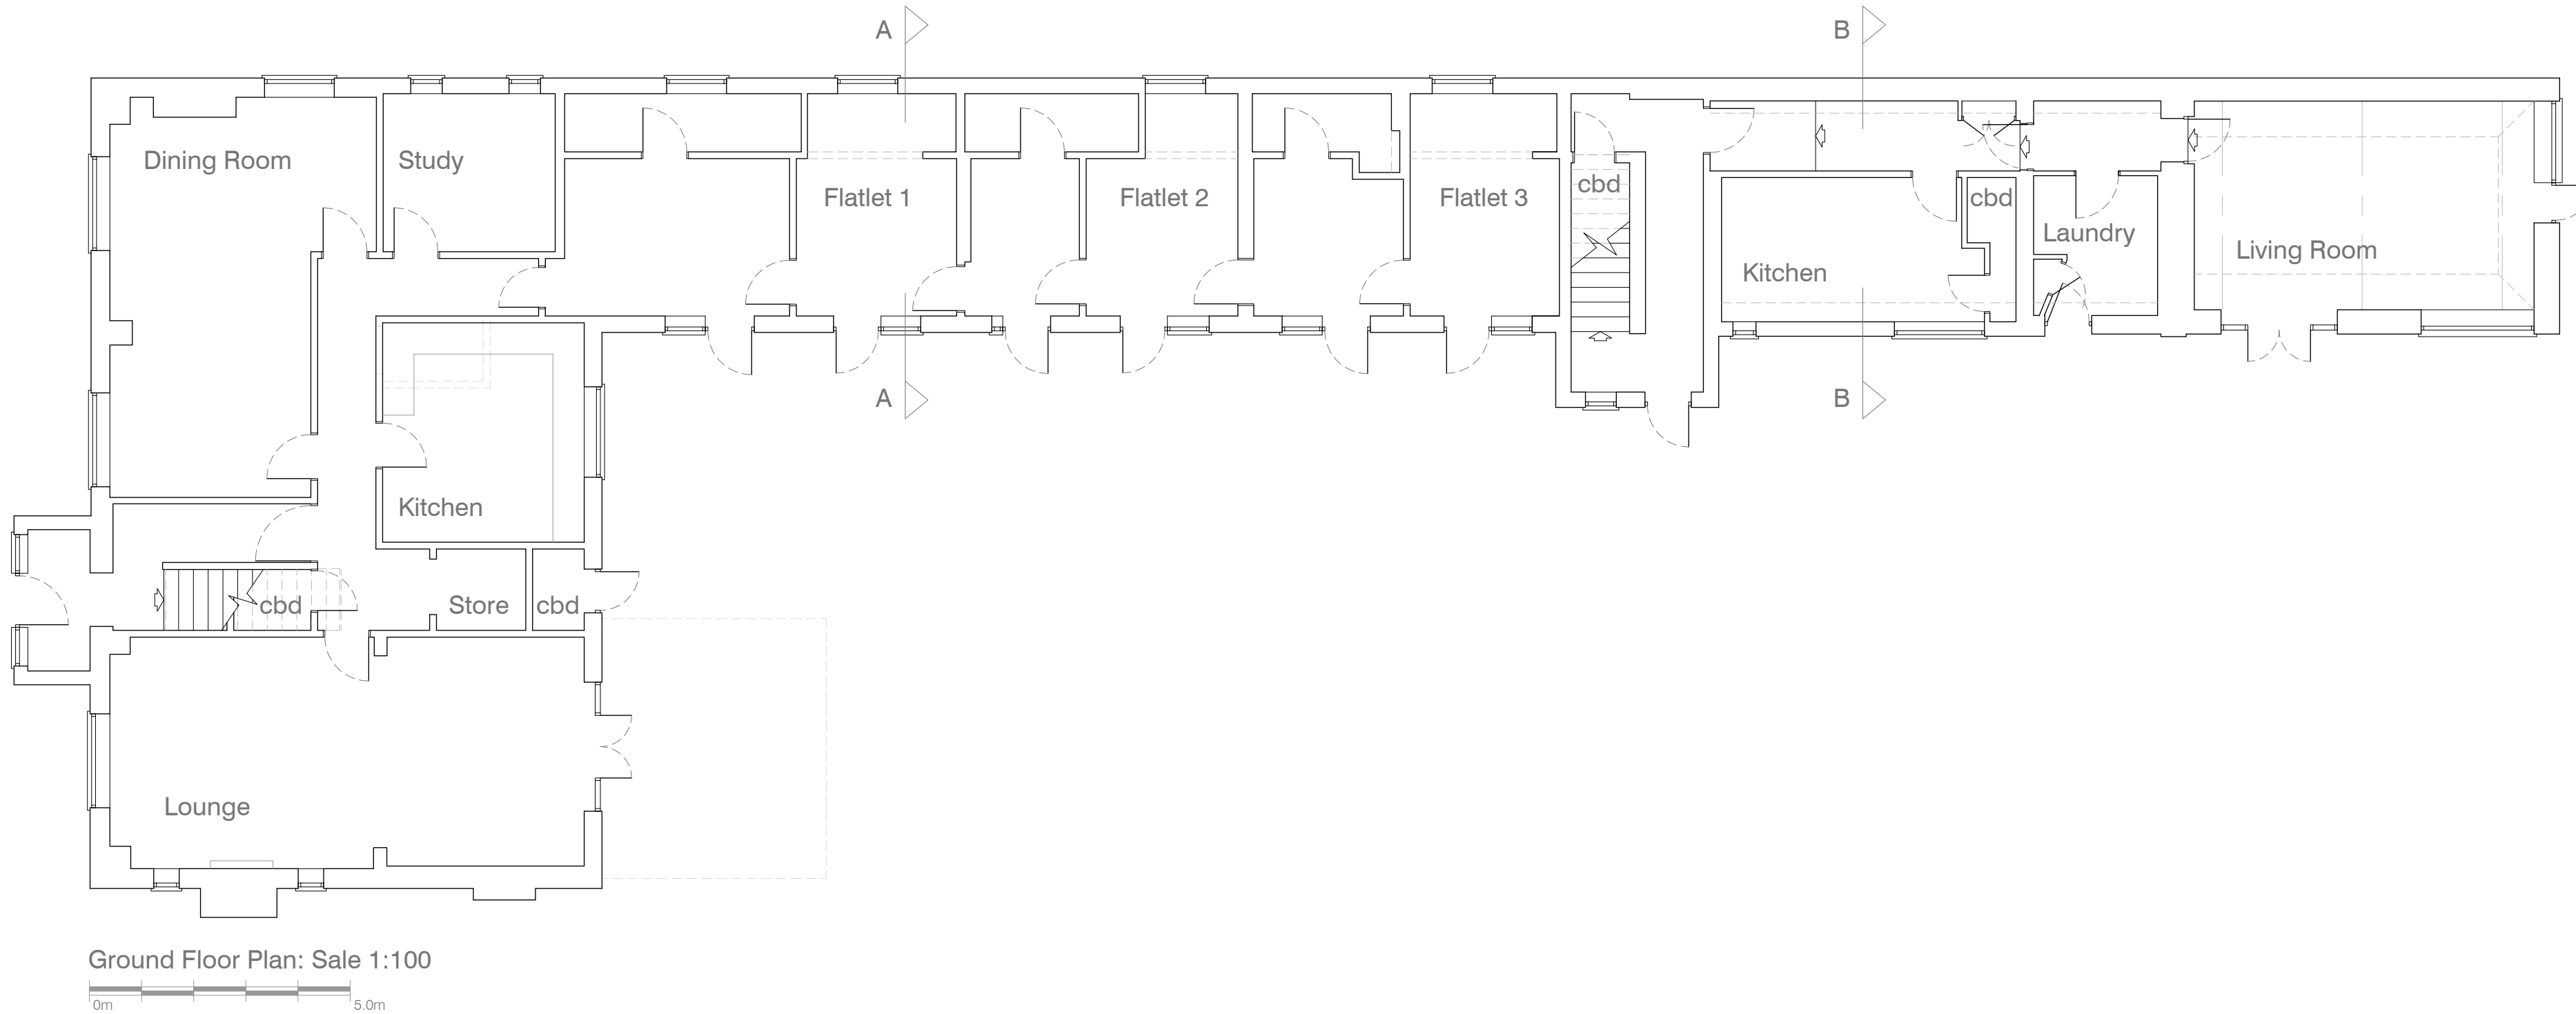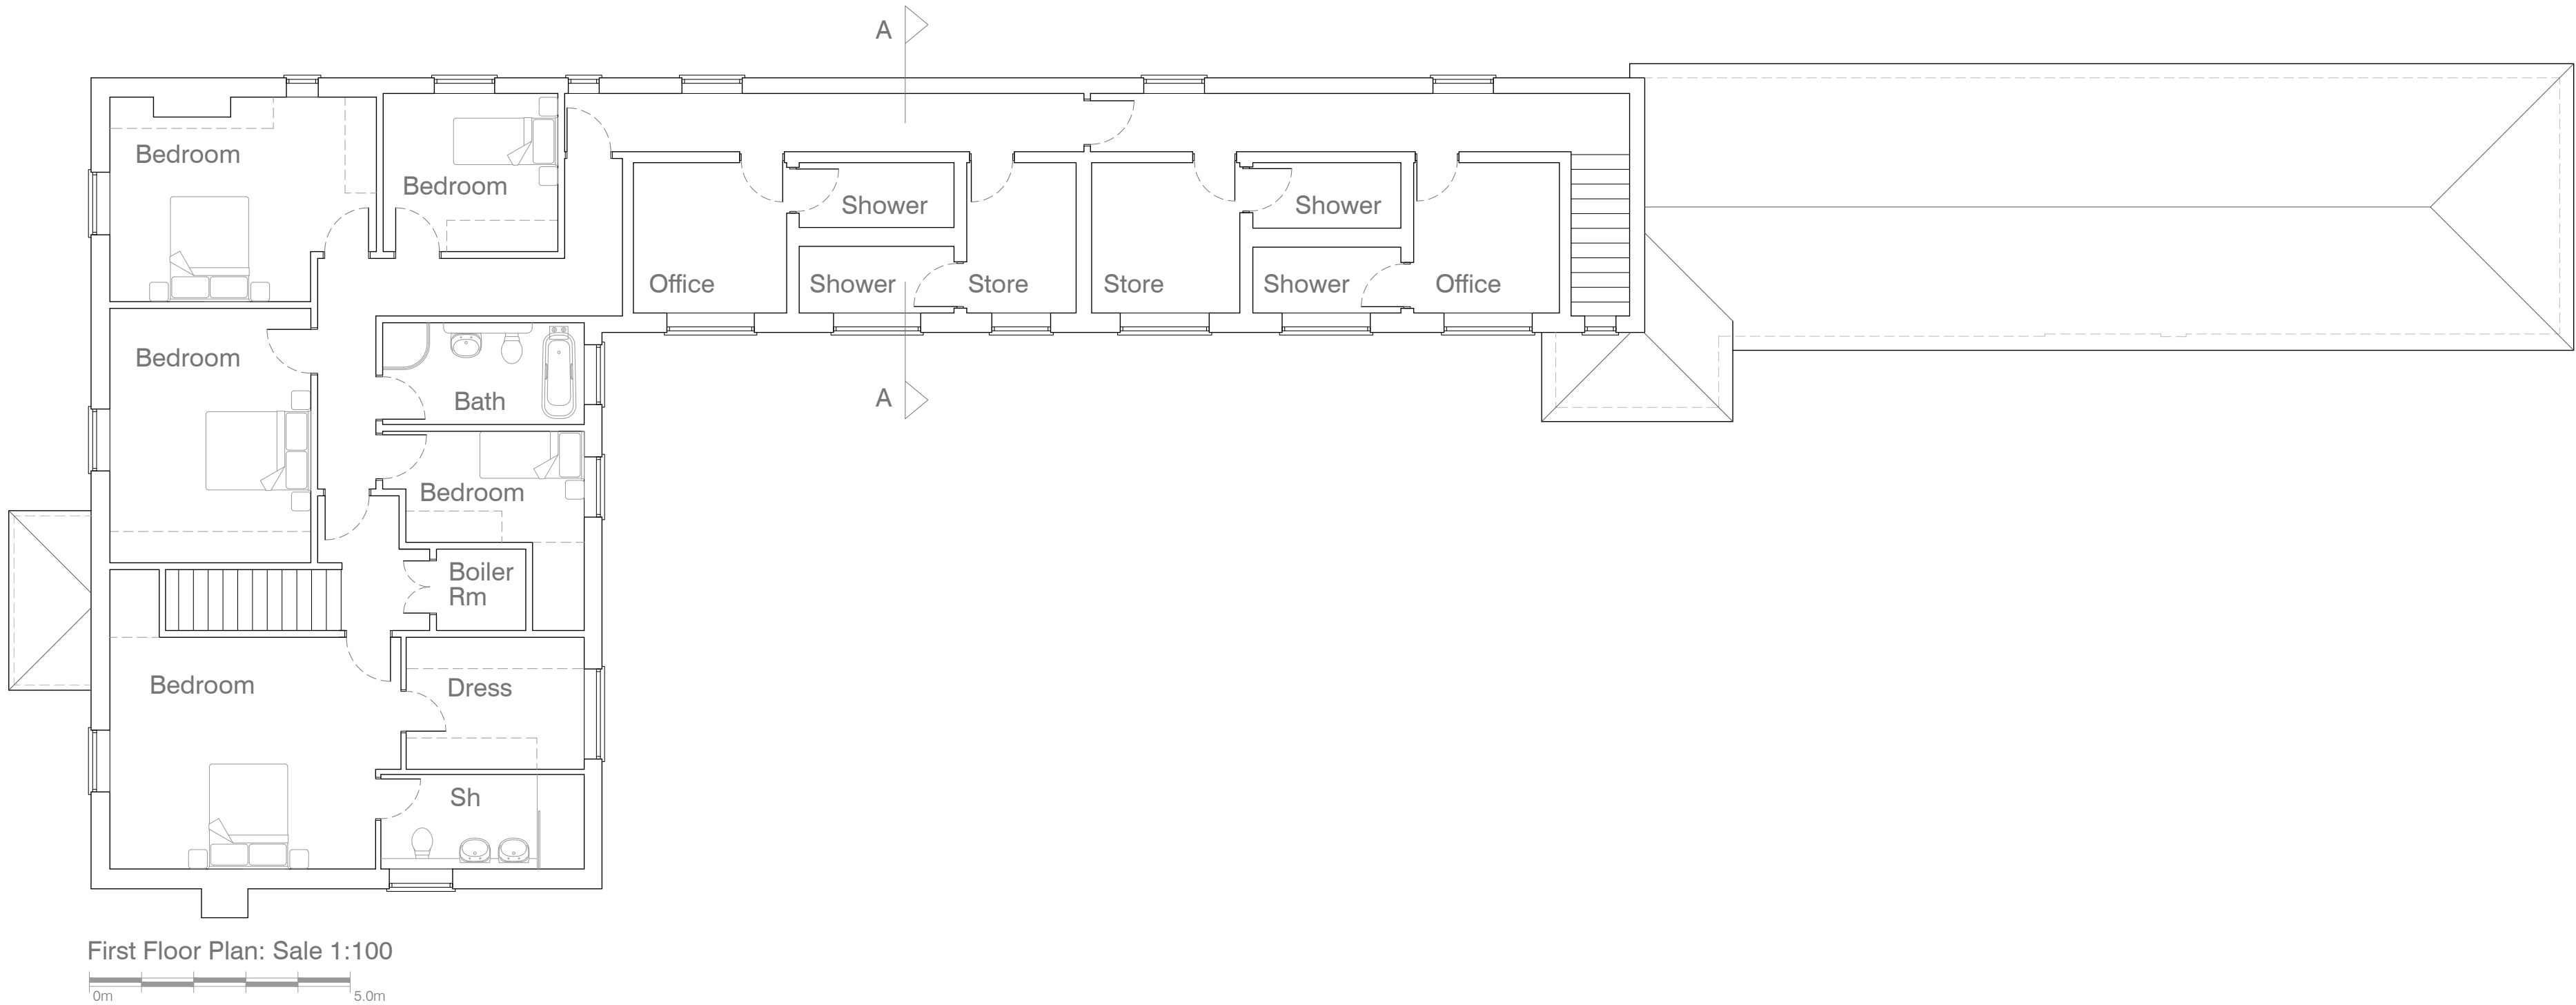

RDV a Design

9 Oak End | Arundel | West Sussex

Tel: 01903 884013

Address

1 Summerley Lane

Felpham

West Sussex

project

Proposed Alterations Re-ordering

And Associated Works

drawing

Ground and First Floor Plans

As Proposed

-

scale	date	
1:100 @ A1	April 2019	
job no.	drawing no.	rev
19151	02.02	A