

Notes:



Permission is granted to scale from this drawing for the purpose of Local Authority Planning Approval only. In all other cases DO NOT scale from this drawing. Please contact this office for any additional information required.

Contractors, Sub-Contractors and Suppliers are to check all relevant dimensions, levels and details of the site and any existing buildings before commencing any shop drawings or building work. Any discrepancies should be reported to this office.

This drawing must be read in conjunction with all related drawings and documents relevant to this project, including those prepared by appointed consultants, specialists and sub-contractors etc.

This drawing is the copyright of **RDV a Design**.

Revisions	
A	information added
B	minor revisions
02/04/2015	
04/04/2015	

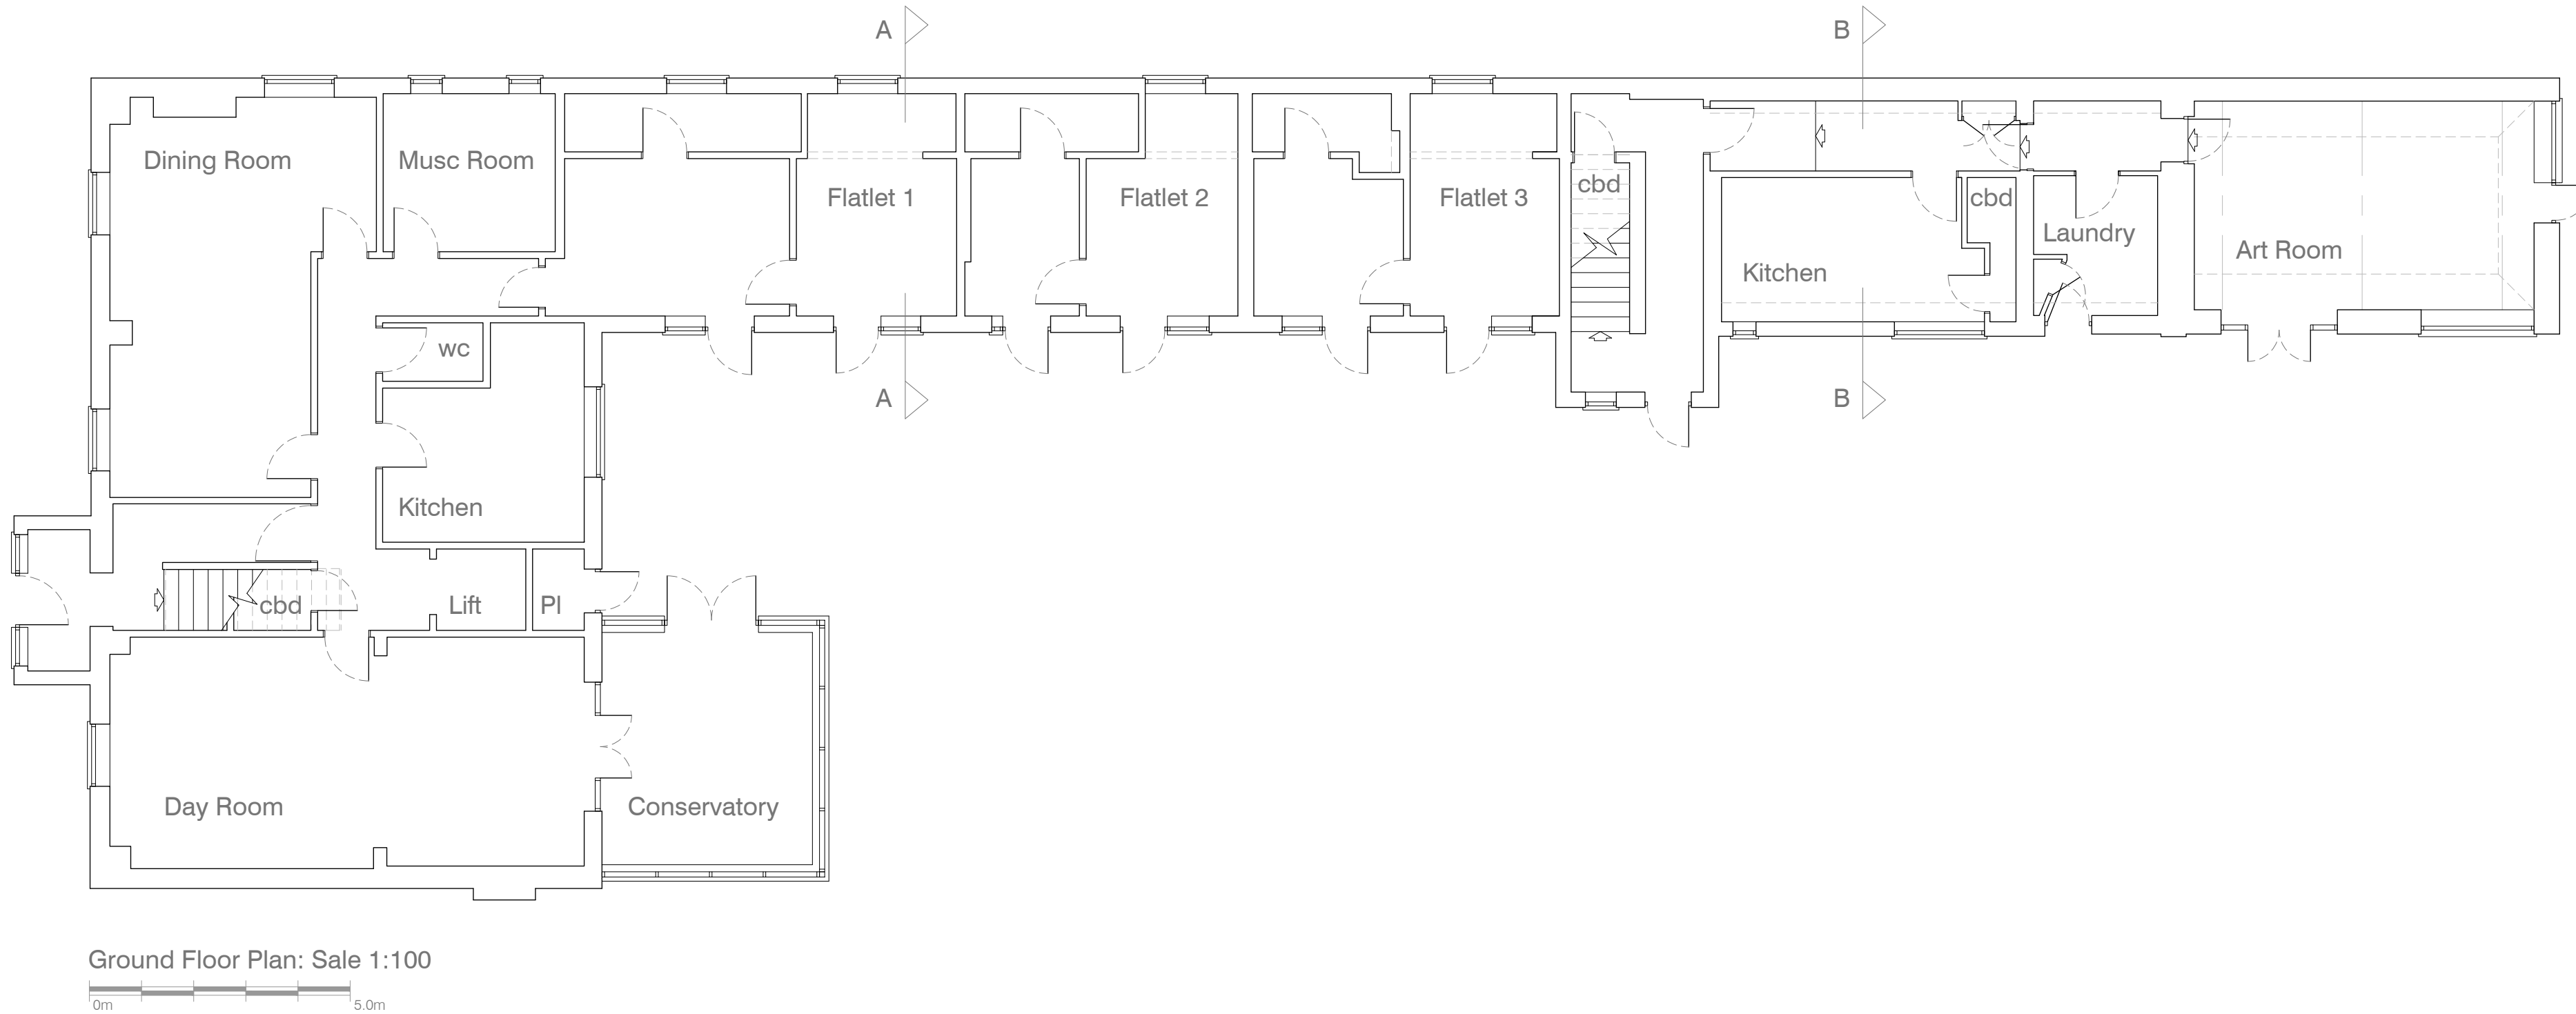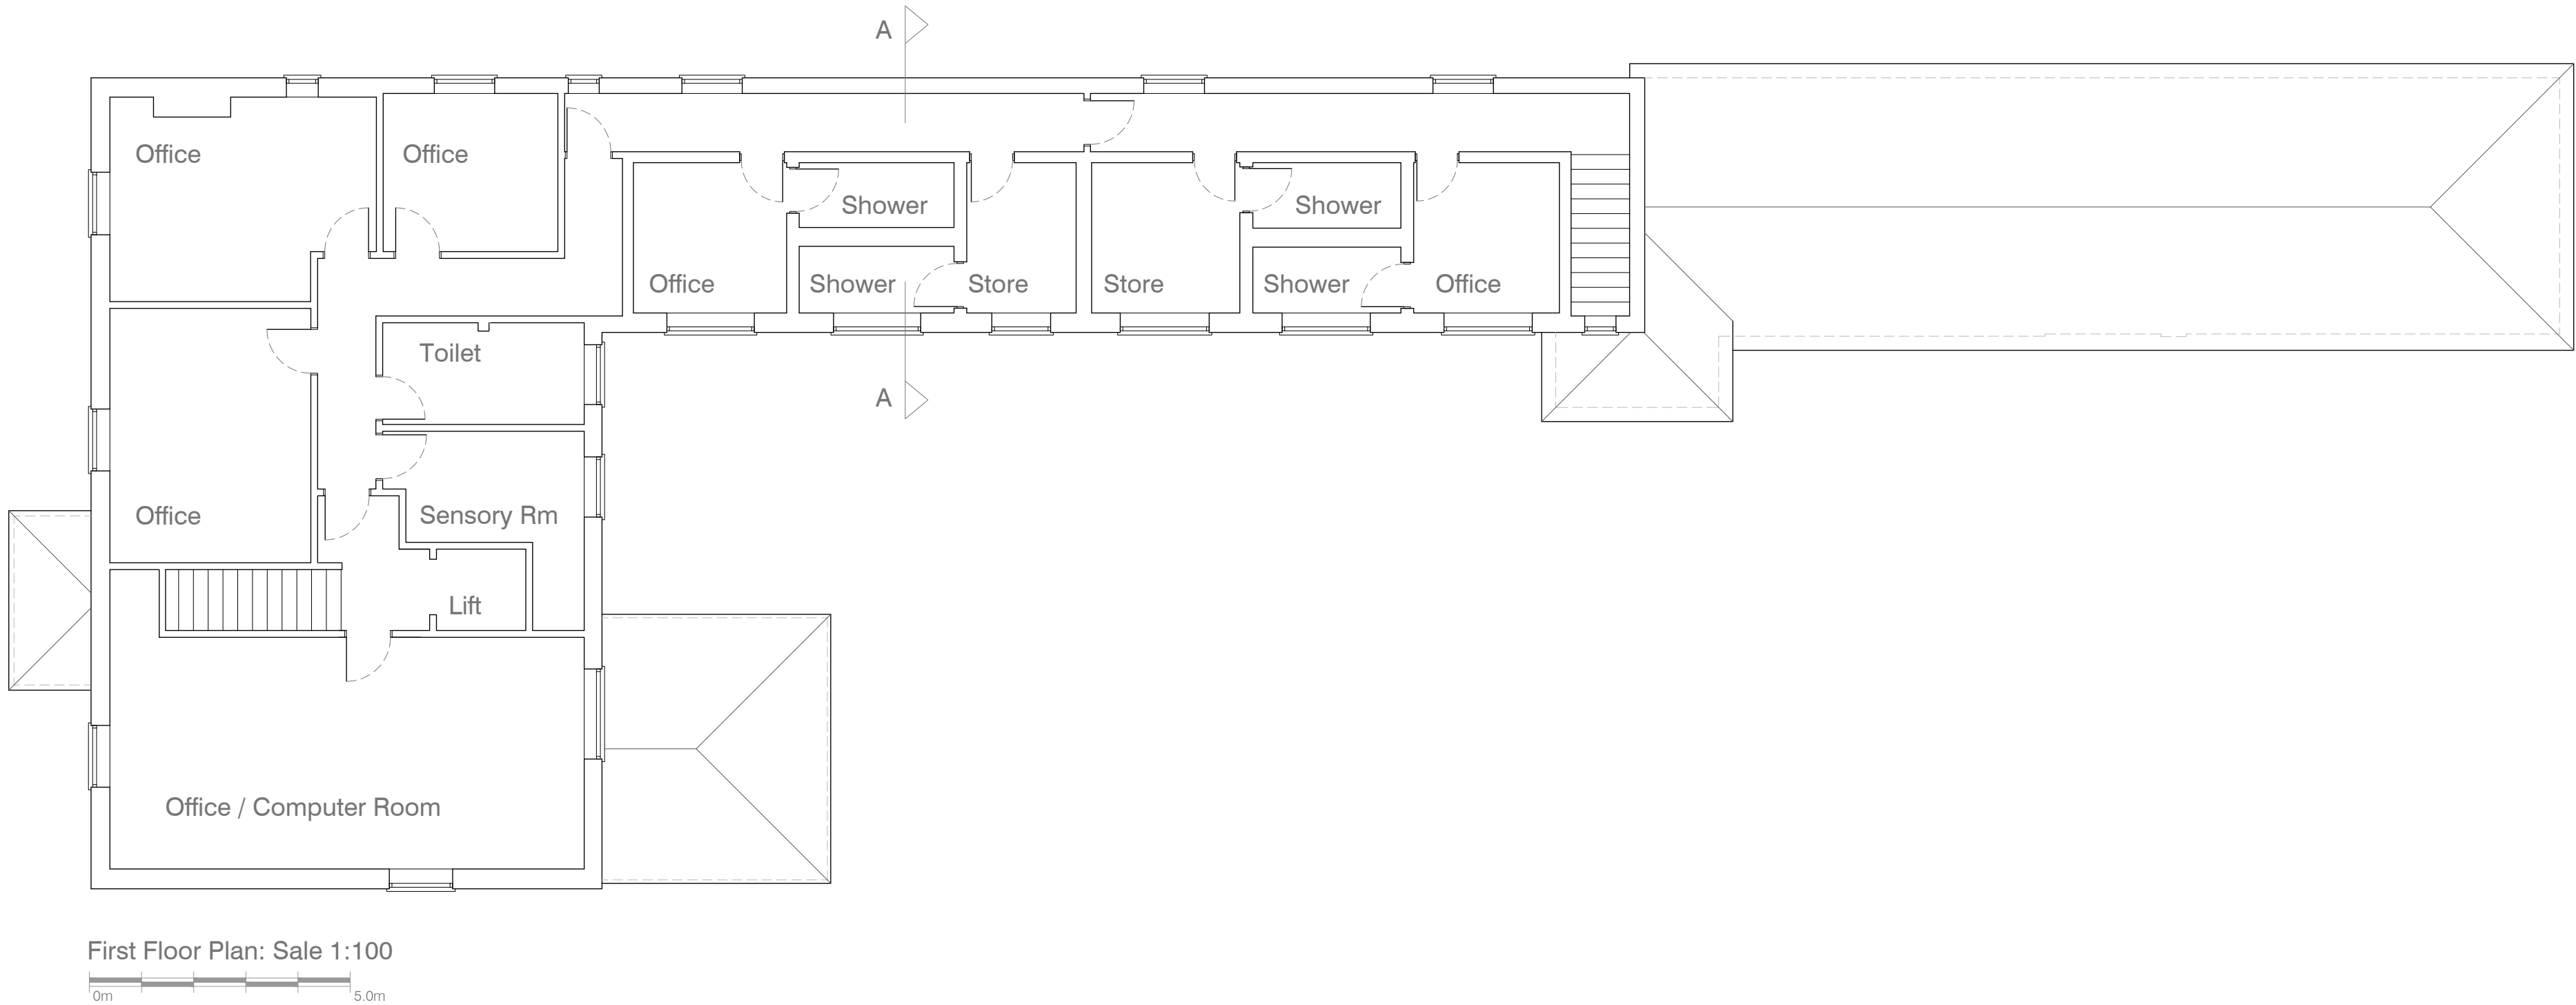

RDV a Design
9 Oak End | Arundel | West Sussex
Tel: 01903 884013

Address		
1 Summerley Lane		
Felpham		
West Sussex		
project		
Proposed Alterations Re-ordering		
And Associated Works		
drawing		
Ground and First Floor Plans		
As Existing		
-		
scale		
1:100 @ A1		
date		
March 2019		
job no.		
19151		
drawing no.		
00.02		
rev		
B		