




This drawing and its contents are the strict copyright of Architectura Design. No reproduction without permission. Do not scale. Written dimensions to be used where given. All dimensions and details to be checked on site. FOR PLANNING PURPOSES ONLY

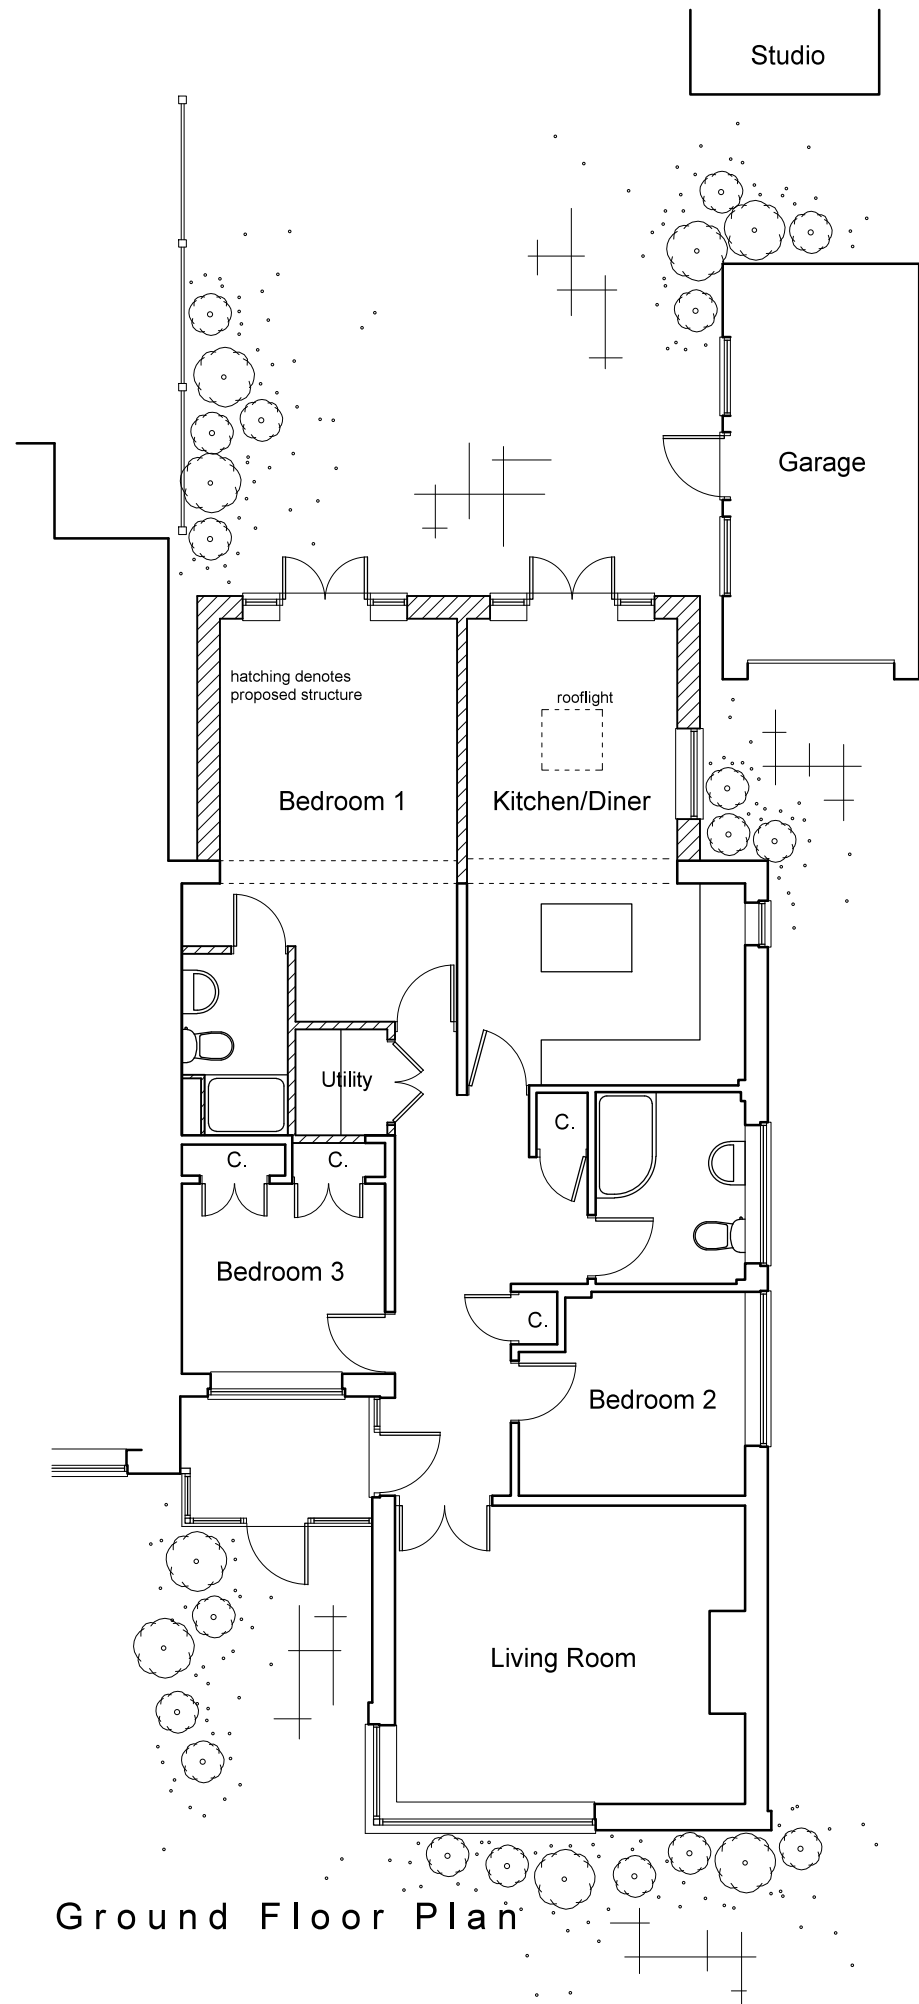

Ground Floor Plan

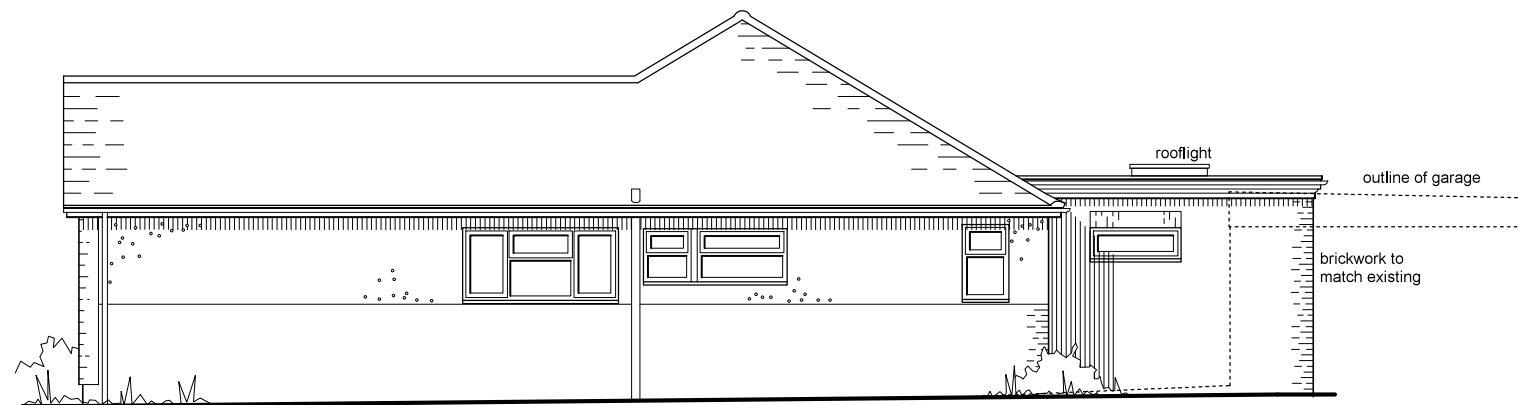

South East Elevation

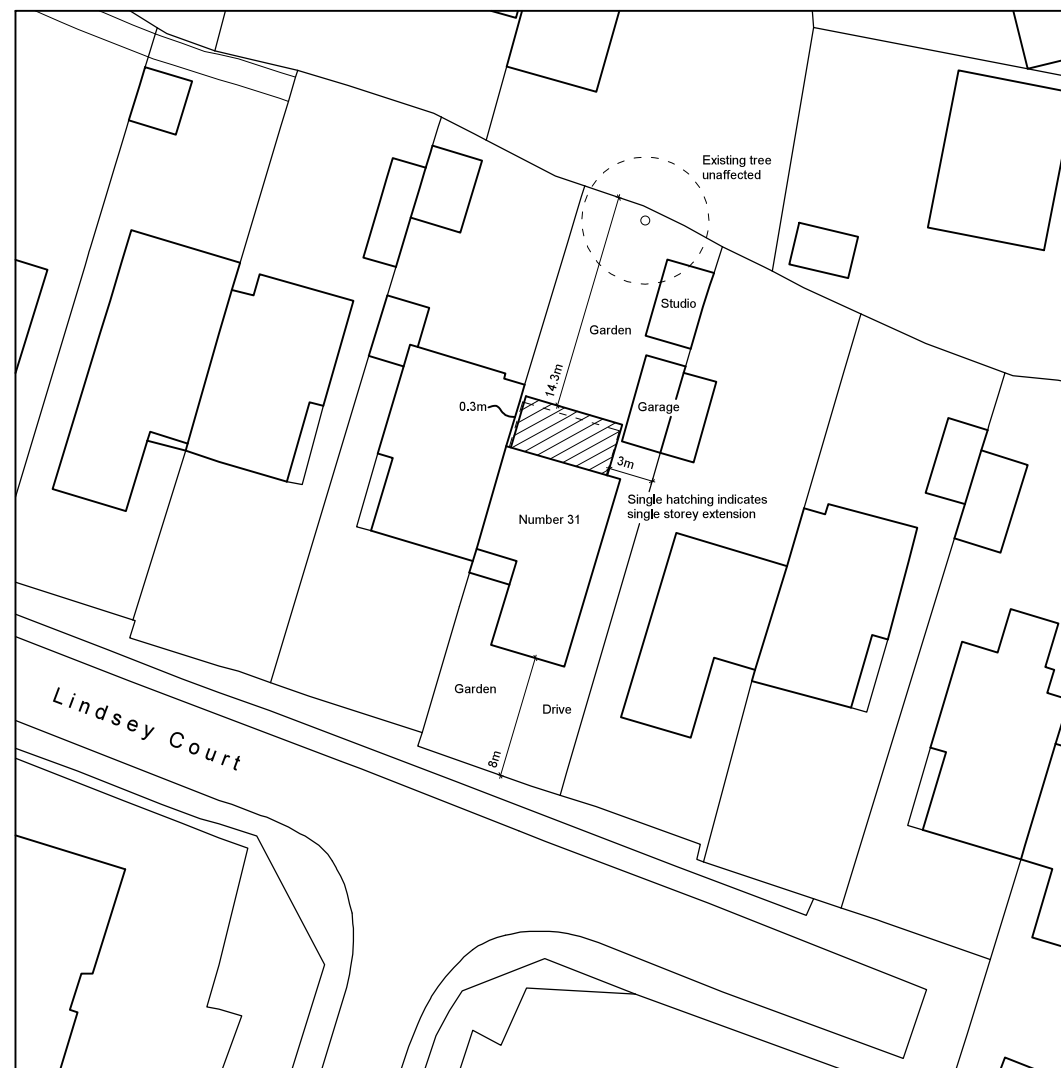

Block Plan
Scale 1:500

0 1 2 3 4 metres

Architectura
Architectural Design & Drawing Service

Proposed Extension and Alterations
at 31 Lindsey Court, Felpham
for Mr and Mrs S Dunkeyson
Drawing P01 May 2022 Scale 1:100 / 1:500 @ A3
Planning Drawing - Floor Plan, Block Plan & Elevation