




This drawing and its contents are the strict copyright of Architectura Design. No reproduction without permission. Do not scale. Written dimensions to be used where given. All dimensions and details to be checked on site. FOR PLANNING PURPOSES ONLY

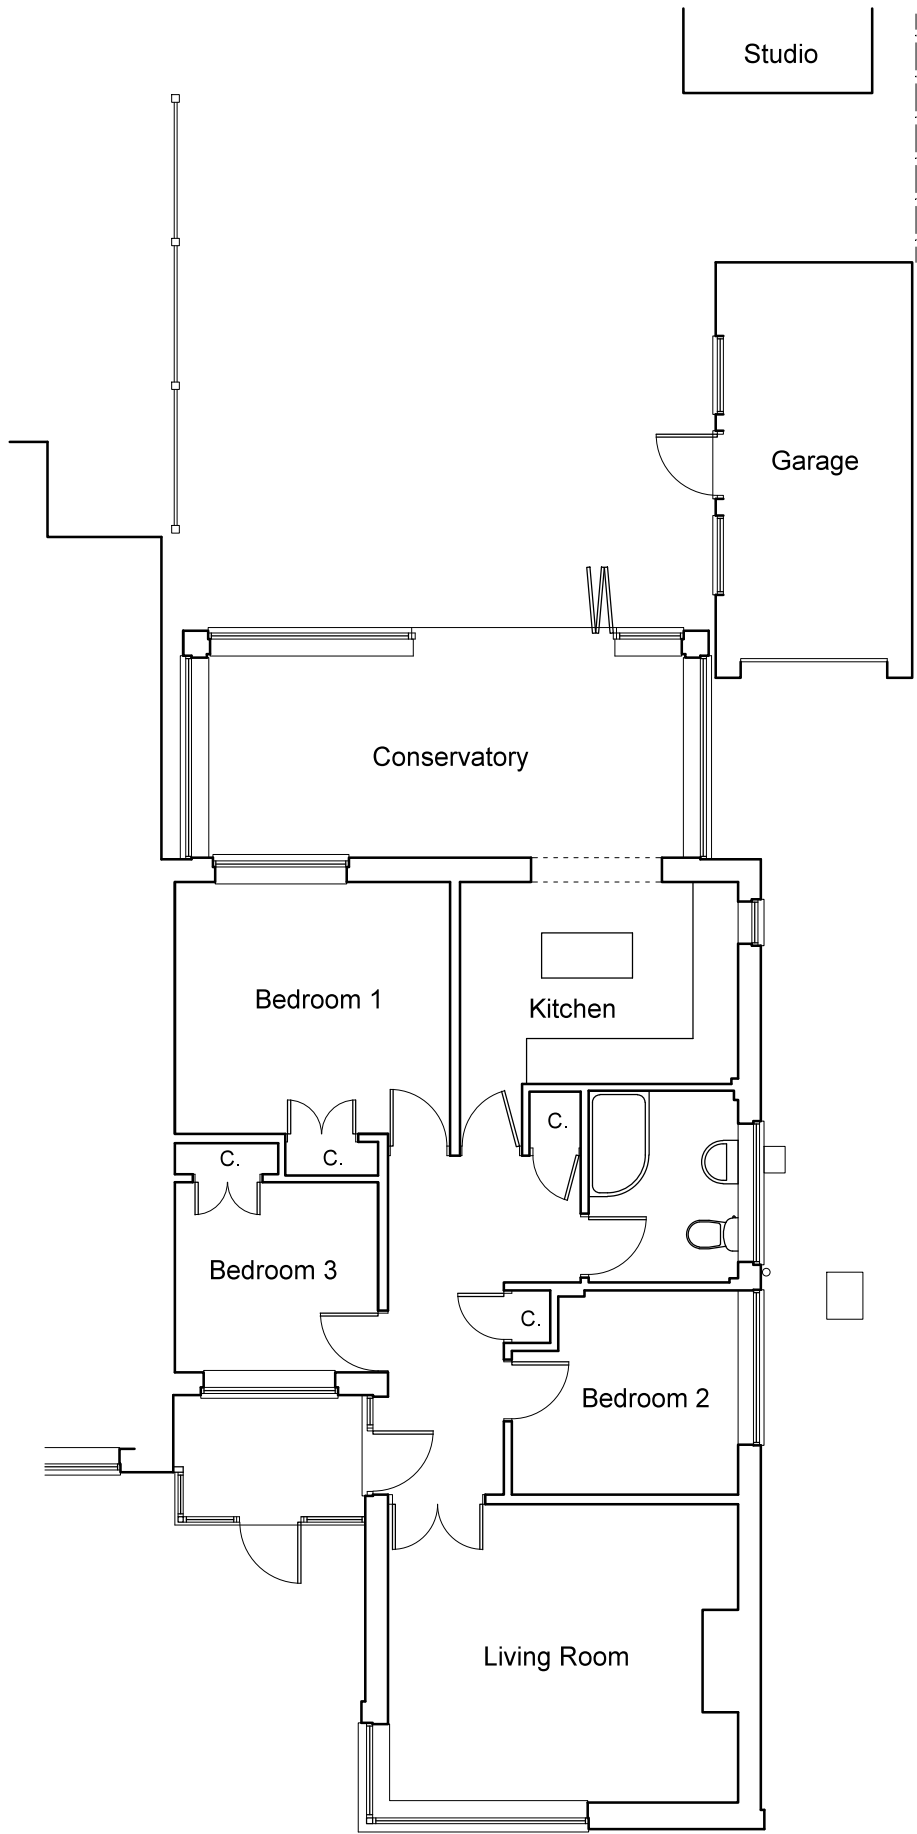


Ground Floor Plan

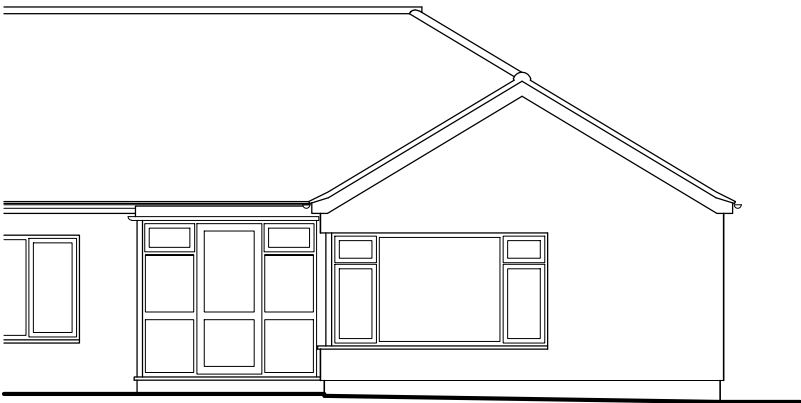

South West Elevation

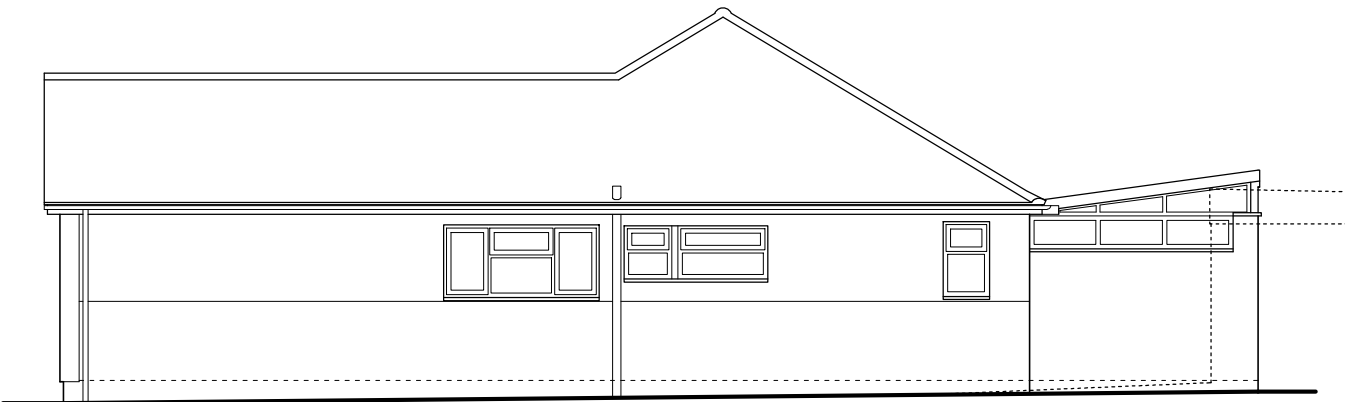

South East Elevation

 

Architectura
Architectural Design & Drawing Service
Design

Proposed Extension and Alterations
at 31 Lindsey Court, Felpham
for Mr and Mrs S Dunkeyson
Drawing S01 March 2022 Scale 1:100 @ A3
Survey Drawing - Ground Floor Plan & Elevations