




This drawing and its contents are the strict copyright of Architectura Design. No reproduction without permission. Do not scale. Written dimensions to be used where given. All dimensions and details to be checked on site. FOR PLANNING PURPOSES ONLY

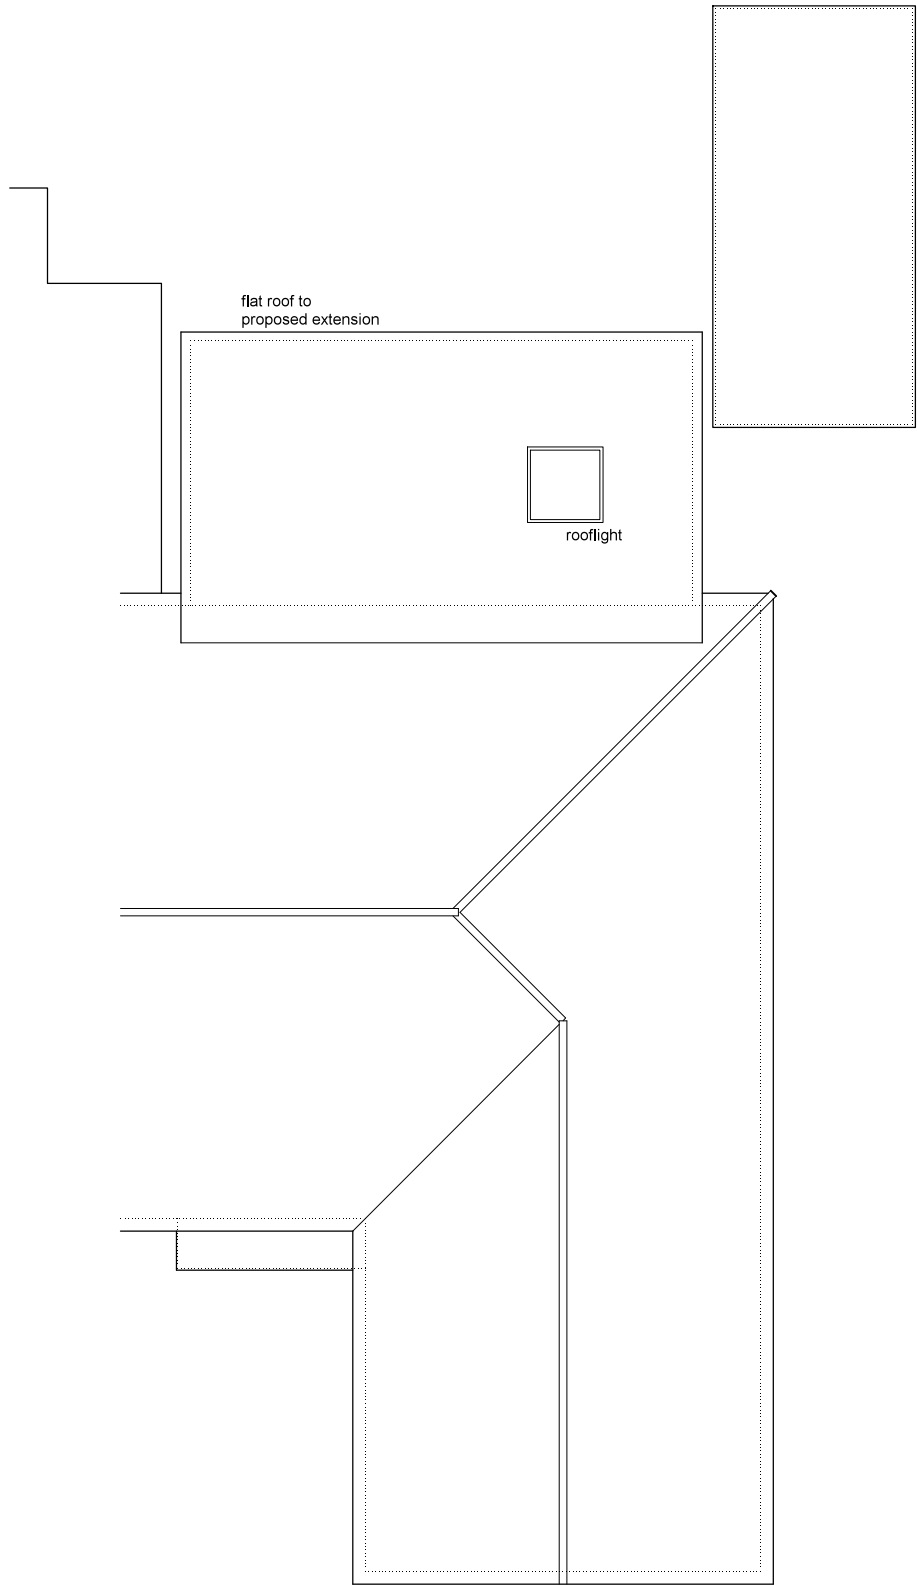


Roof Plan

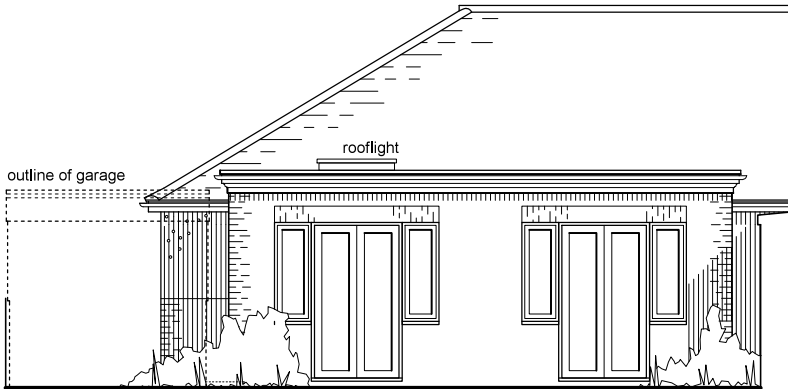

North East Elevation

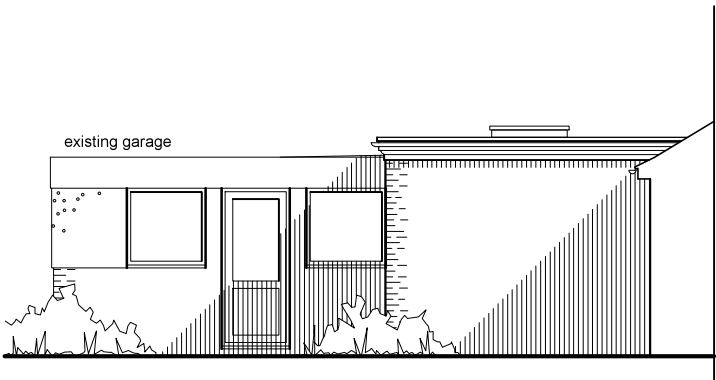

North West Elevation

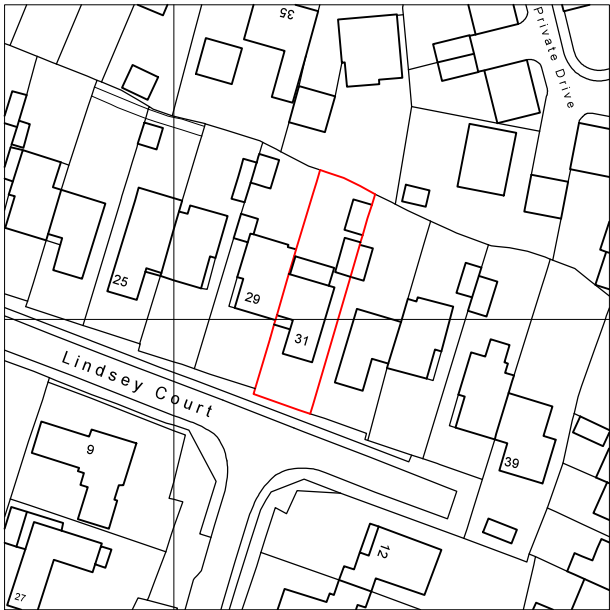

Location Plan
Scale 1 : 1 2 5 0

0 5 10 20 metres

Serial Number 240160
©Crown Copyright and database right 2022
Ordnance Survey License: 100048957
Reproduction in whole or part is prohibited
without the prior permission of Ordnance Survey



0 1 2 3 4 metres

Architectura
Architectural Design & Drawing Service
Design

Proposed Extension and Alterations
at 31 Lindsey Court, Felpham
for Mr and Mrs S Dunkeyson
Drawing P02 May 2022 Scale 1:100 / 1:1250 @ A3
Planning Drawing - Roof Plan, Location Plan & Elevations