
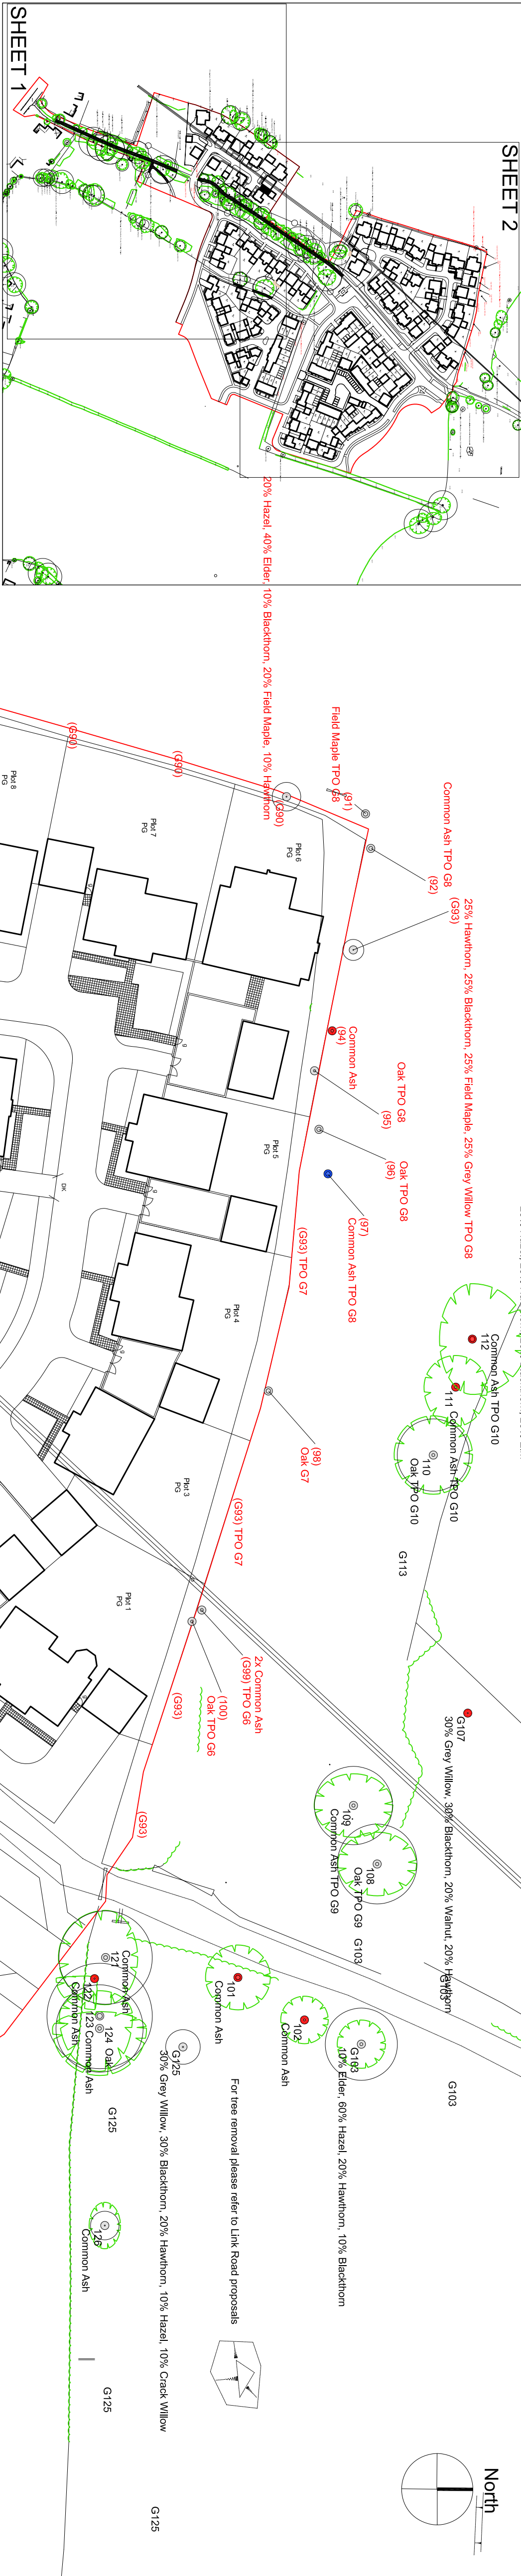


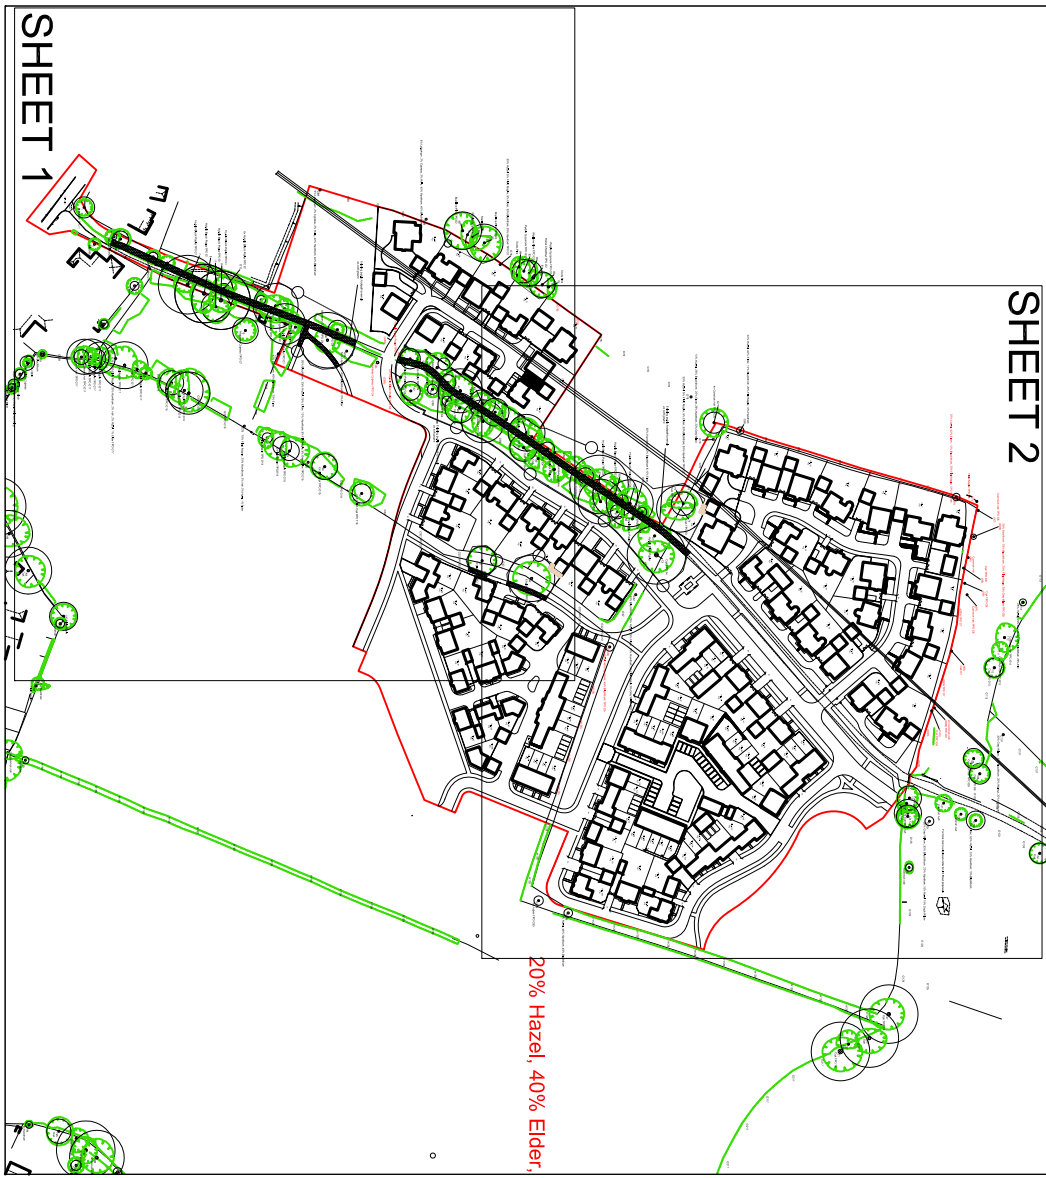

NOTES

1. This drawing is the property of Tree:fabrik Ltd. It must not be copied or reproduced without written consent. Only physical dimensions are to be taken from this drawing. All contractors must take site and be responsible for taking and checking all dimensions related to the works shown on the drawings.

General

This illustrative plan is intended to inform the location of protective barriers, other relevant physical protection and highlight preliminary areas for retained trees. This plan should be read in conjunction with the accompanying Method Statement & proposed or issued for use on site, to ensure that all parties are fully aware of the areas in which access and works may and may not take place.

Tree Preservation Order

Submitted plans and groups of trees within the site are subject to Tree Preservation Order (TPO) administered by Aun District Council. TPOs of 1987 are limited to area A1 marked on the TPO map and refers to Oak and Ash with the recommended that the TPO be identified by Aun District Council and written consent be obtained from the Local Planning Authority prior to carrying any works.

Tree Survey

Tree No. to be retained TPO T1 Tree subject to TPO

Tree No. to be removed 28, 39, 41, part of G32, part of G33, G34, G35, 94, 95, 96, 97, 98, G99, 100 & part of H128

Quality & value of existing tree stock

R Category tree
Trees in such a condition that any existing value would be lost within 12 years.

A Category tree
Trees of high quality and value

B Category tree
Trees of moderate quality and value

C Category tree
Trees of low quality and value

Tree Protection Measures

Preliminary root protection area
Illustrated as an area equivalent to a circle. See Method Statement & Tree Protection Measures: Appendix 1)

Tree Protection Barriers

Temporary Tree Protection Barriers

Pedestrian Ground protection

Pedestrian Area 1

Notes

Tree Protection Barriers - All barriers are to be erected prior to commencement of any works on site (including demolition and ground works) and are to be retained throughout the development process. All barriers are to be fit for purpose and must be constructed in accordance with the relevant standards and specifications. The barriers must be constructed in accordance with the relevant standards and specifications. The barriers must be constructed in accordance with the relevant standards and specifications.

Construction Exclusion Zone - The construction exclusion zone is to remain sacrosanct with storage of materials, construction equipment and vehicles to be kept outside the zone. Site Access and Delivery - All deliveries and site access must be kept outside the zone. Site Access and Delivery - All deliveries and site access must be kept outside the zone.

Ground Protection - Within the area marked on the drawings, the protection barrier is to be erected at the edge of the work zone with the soil surface beyond the barrier to the edge of the RPA, protected with additional ground protection. For pedestrian access ground protection must be in the form of a single thickness of scaffold board or top of a comparable layer that is at least 100mm thick and must be secured to the ground with a minimum of 100mm diameter steel pins. The structure shall be installed prior to works commencing on site such as site clearing, temporary trackway designed to protect the underlying ground surface and structures are to be erected within this area the principles outlined within the Method Statement must be observed.

Pedestrian Area 1 - Within the area marked (approximately preliminary measures must be observed to minimise the risk of injury to pedestrians and to ensure the safety of the public. The area must be clearly marked and the barriers must be erected in accordance with the relevant standards and specifications. The barriers must be constructed in accordance with the relevant standards and specifications.

Excavation and Piling - Utility or drainage runs should be designed not to intersect within the RPA of retained trees. In the event that excavations are required within the RPA as part of agreed utility and drainage plans, hand tools only must be used in accordance with National Joint Utility Guidelines V04 - Issue 2, Nov '07 and under architectural supervision. See Method Statement section 5.0 - Excavation and Piling. See Method Statement section 5.0 - Excavation and Piling.

Arboricultural Supervision - In order for tree and root protection measures to work effectively, all personnel associated with the development/construction process should be familiar with the tree protection and preliminary measures to be implemented. It is the responsibility of the Client to appoint an Arboricultural Consultant prior to commencement of works. See Arboricultural Method Statement section 5.0 - Arboricultural Supervision.

(a) Installation of structures or hard surfacing within the RPA.
(b) Operation involving removal of overhead, excavation or other works within the RPA.

External References:

tree:fabrik

38a, High Street
Aldershot
Hampshire
GU34 1BD
T - 01420 593250
F - 01420 544243
E: alan@treefabrik.com

Project

LAND AT FELPHAM (Phase E),
BOGNOR REGIS, WEST SUSSEX

Drawing

TREE REMOVAL & PROTECTION PLAN
(Sheet 2 of 2)

Scale	Date	Drawn
1:500	July '09	GE
Drawing No.		Revision
tf 607/TPP/102		A.

☐ Preliminary	☐ Issued for Design/Information
☐ Issued for Planning Approval	☐ Issued for Tender
☒ Issued for Construction	☐ As Built

Drawing sheet size - A1