




THE LOOKOUT - The Beachcroft Hotel

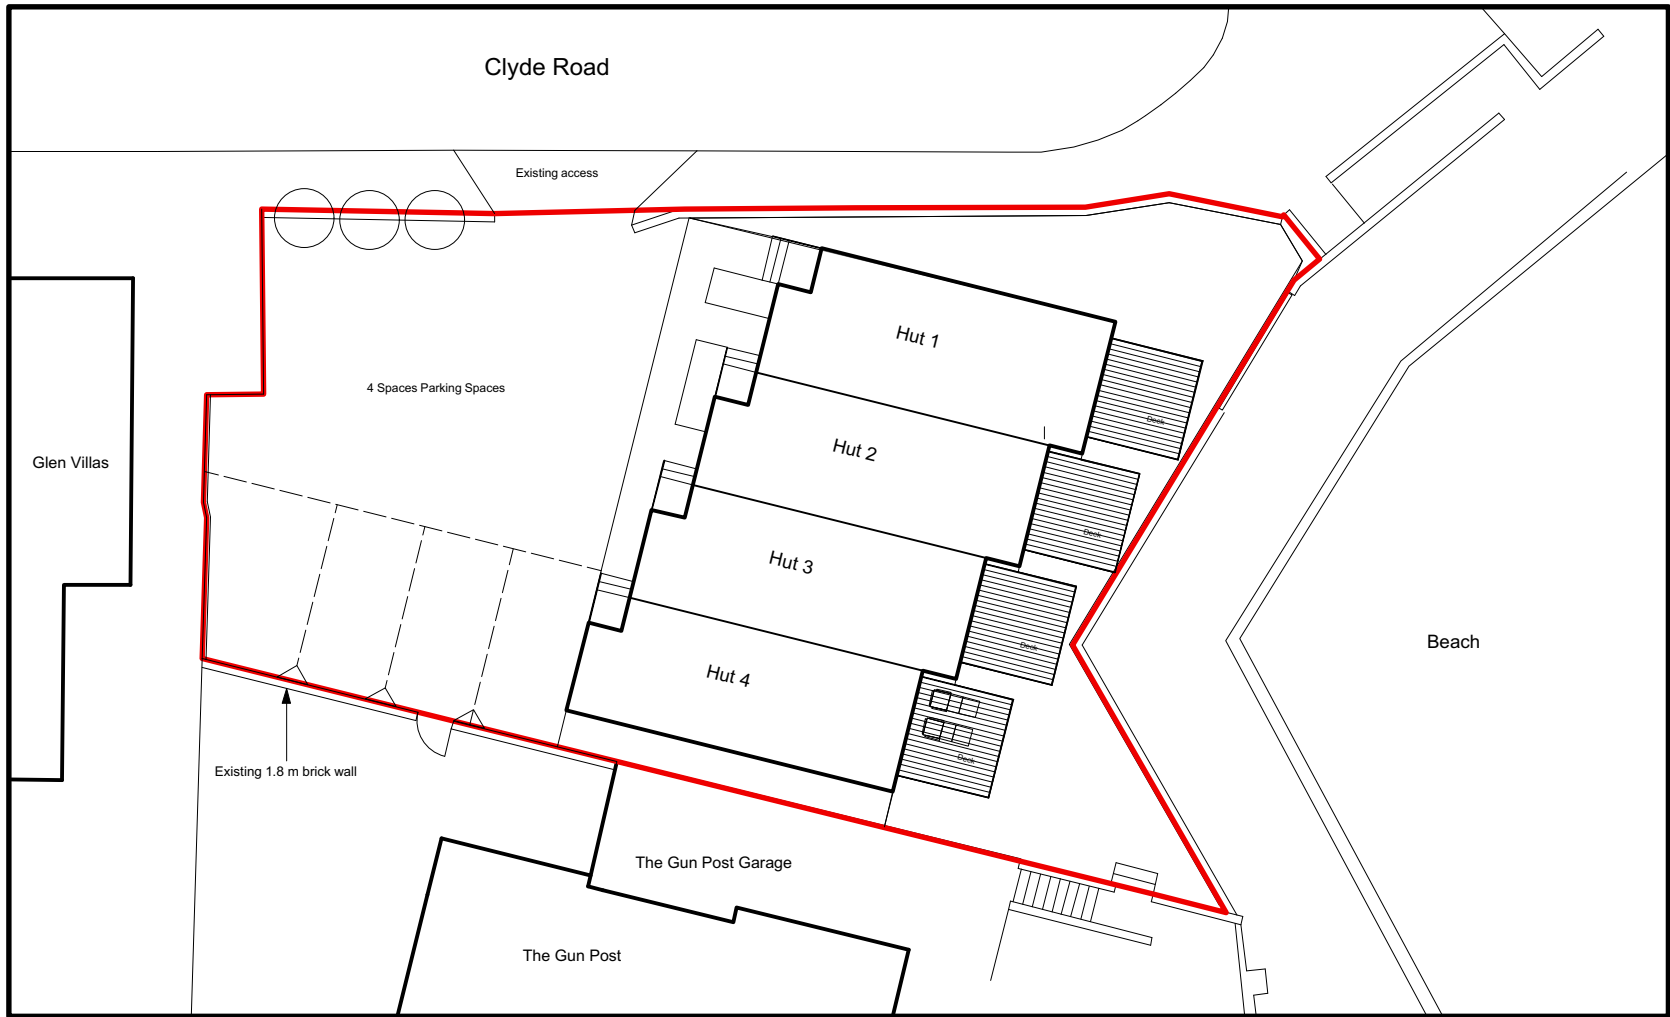


Existing Site Plan
Scale 1 : 200

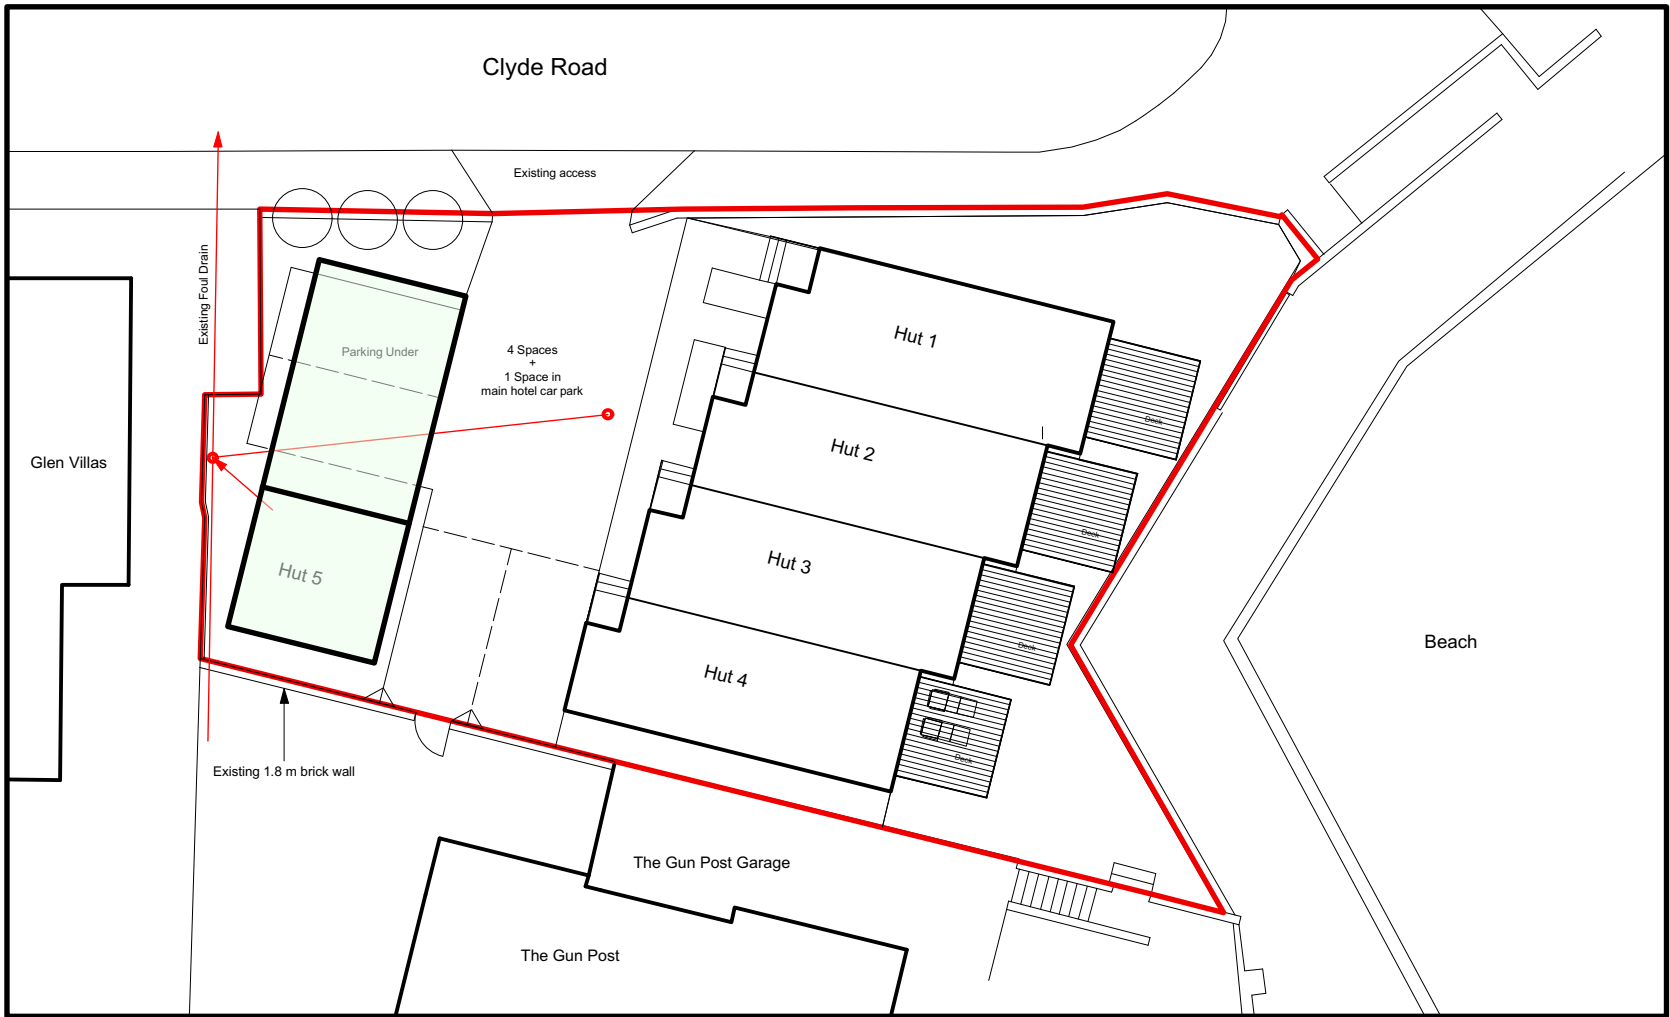

Proposed Site Plan
Scale 1 : 200

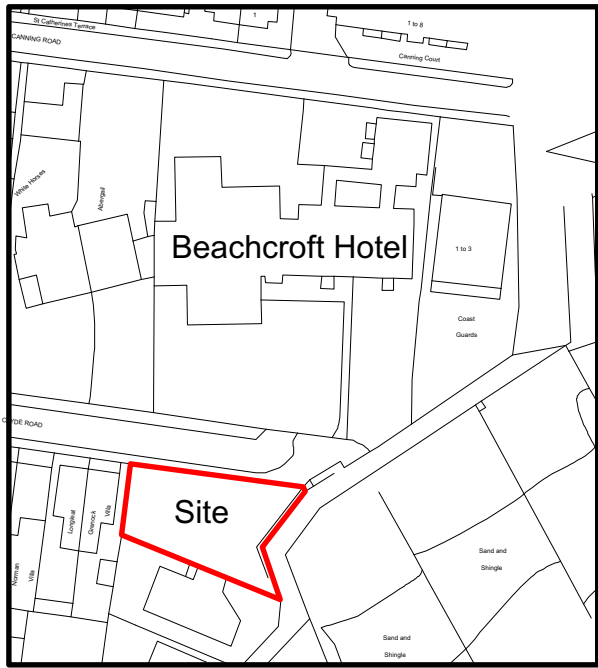

Site Location Plan
Scale 1 : 1250

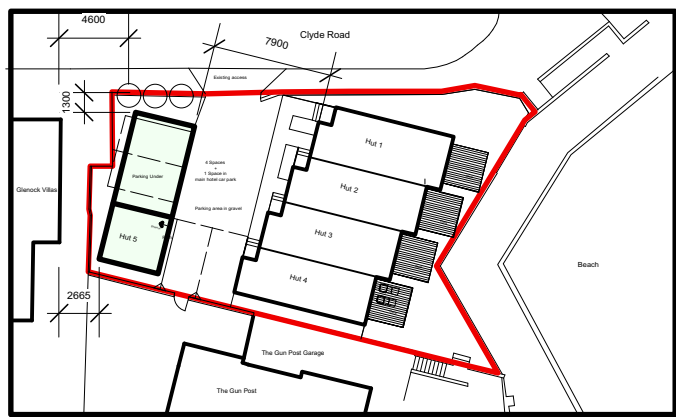

Block Plan
Scale 1 : 500

