




THE LOOKOUT - The Beachcroft Hotel

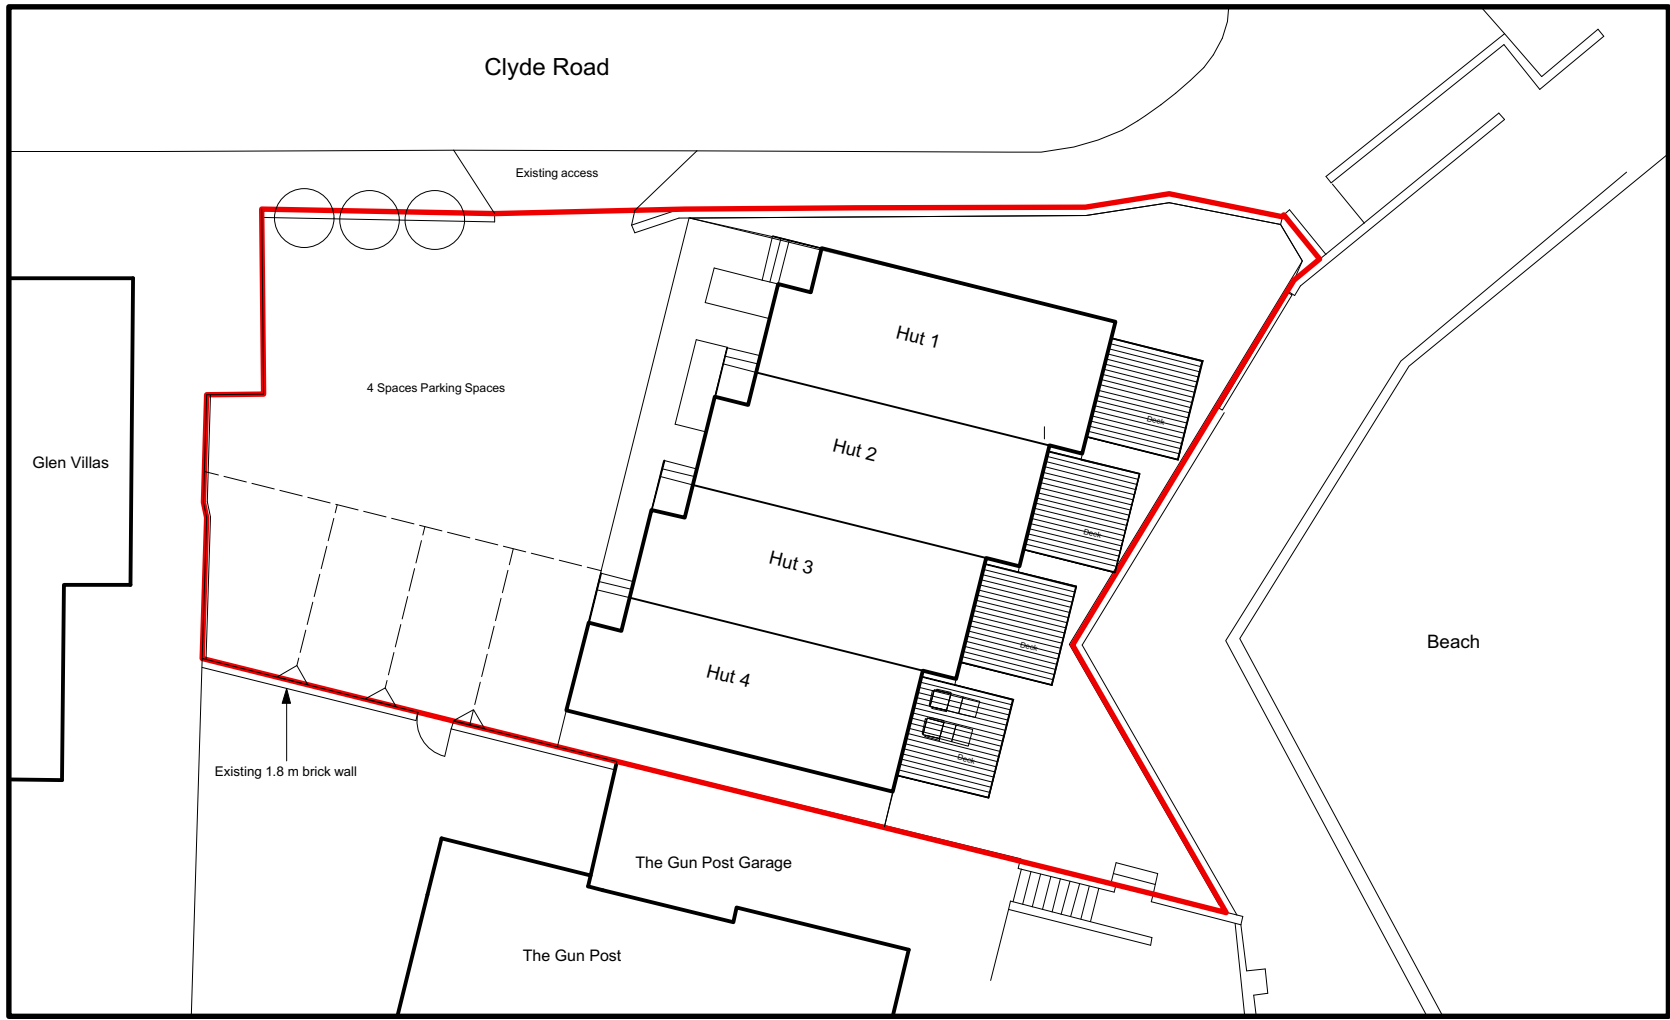


Existing Site Plan
Scale 1 : 200

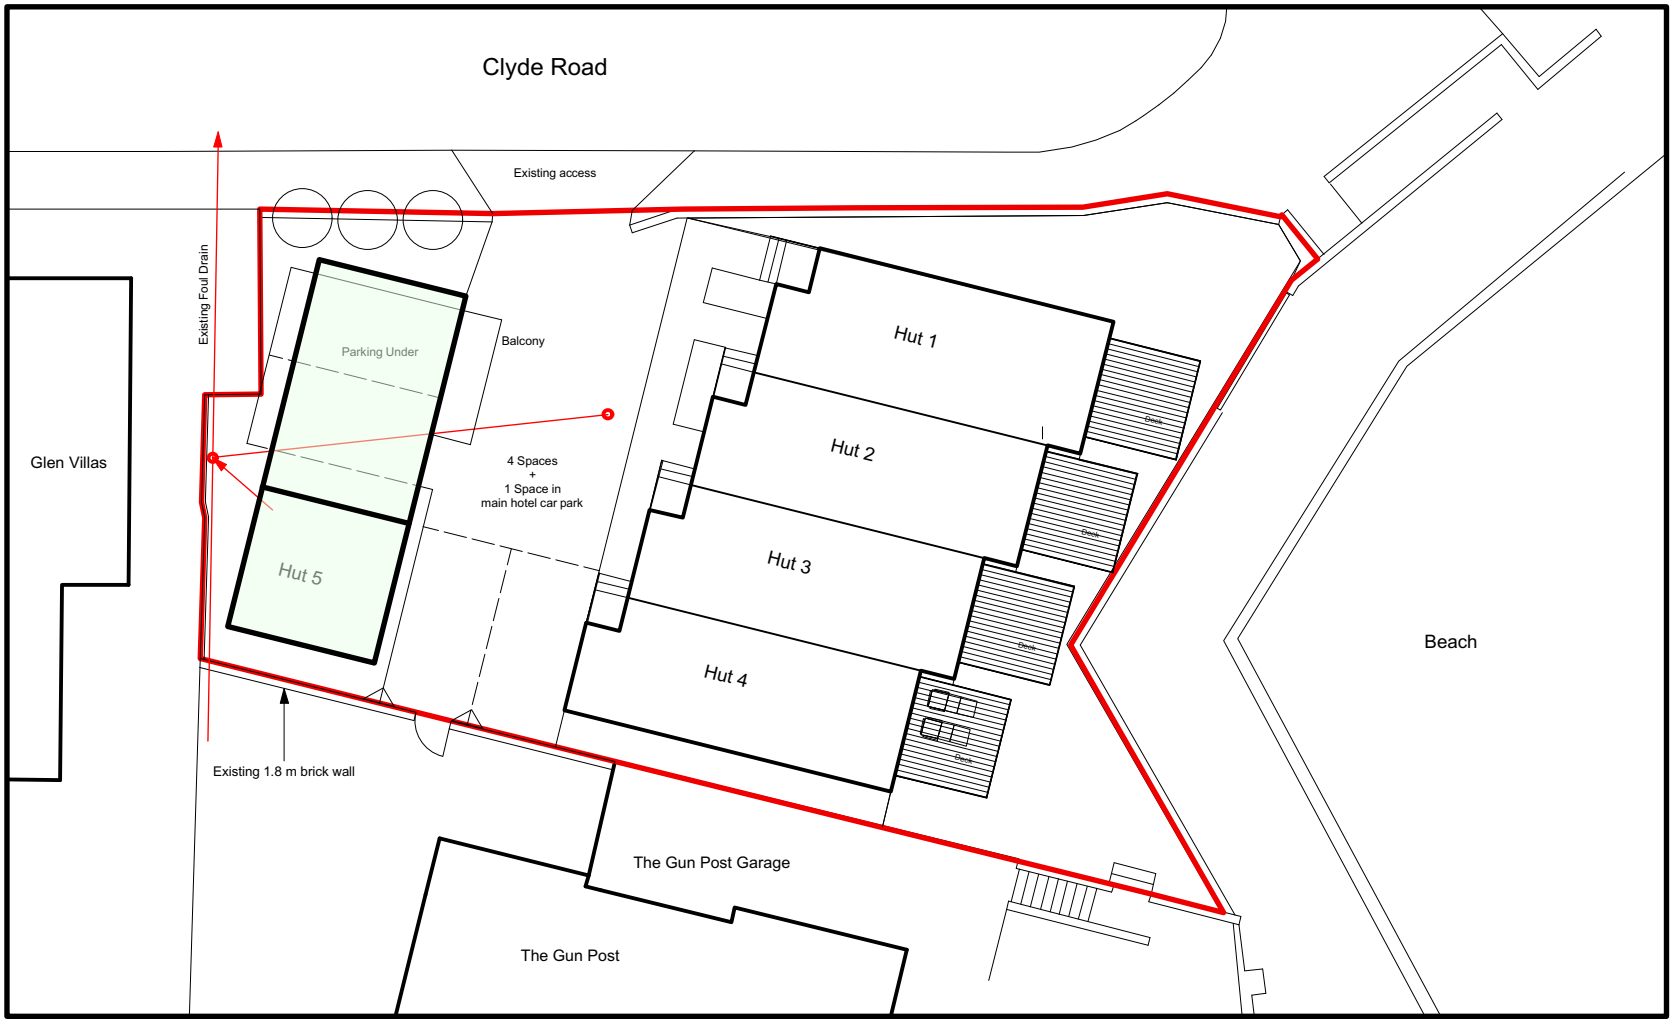

Proposed Site Plan
Scale 1 : 200

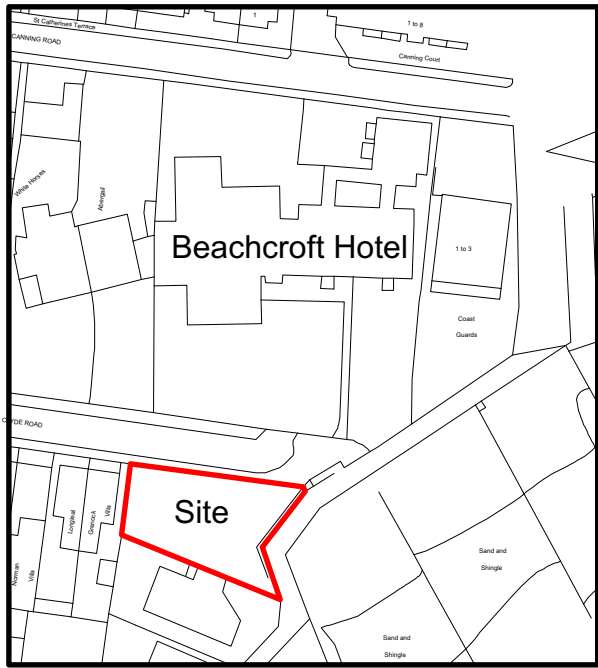

Site Location Plan
Scale 1 : 1250

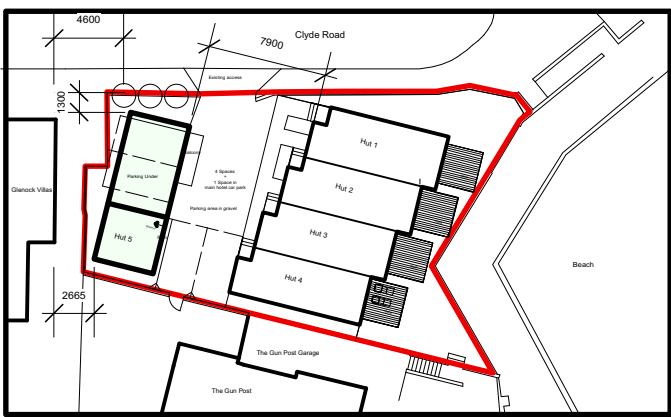

Block Plan
Scale 1 : 500

IVON BLUMER ARCHITECTS LTD

PROJECT	The Lookout	DATE	01/04/21
TITLE	Site Plans	DRG NO	IBA/549/01
SCALE	As Noted	REVISIONS	

The Studio • 41 West Drive • Aldwick Bay • West Sussex • PO21 4LZ
www.ivonblumerarchitects.com • ivon@ivonblumerarchitects.com
Tel • 01243 262987
© Ivon Blumer Architects 2017

