



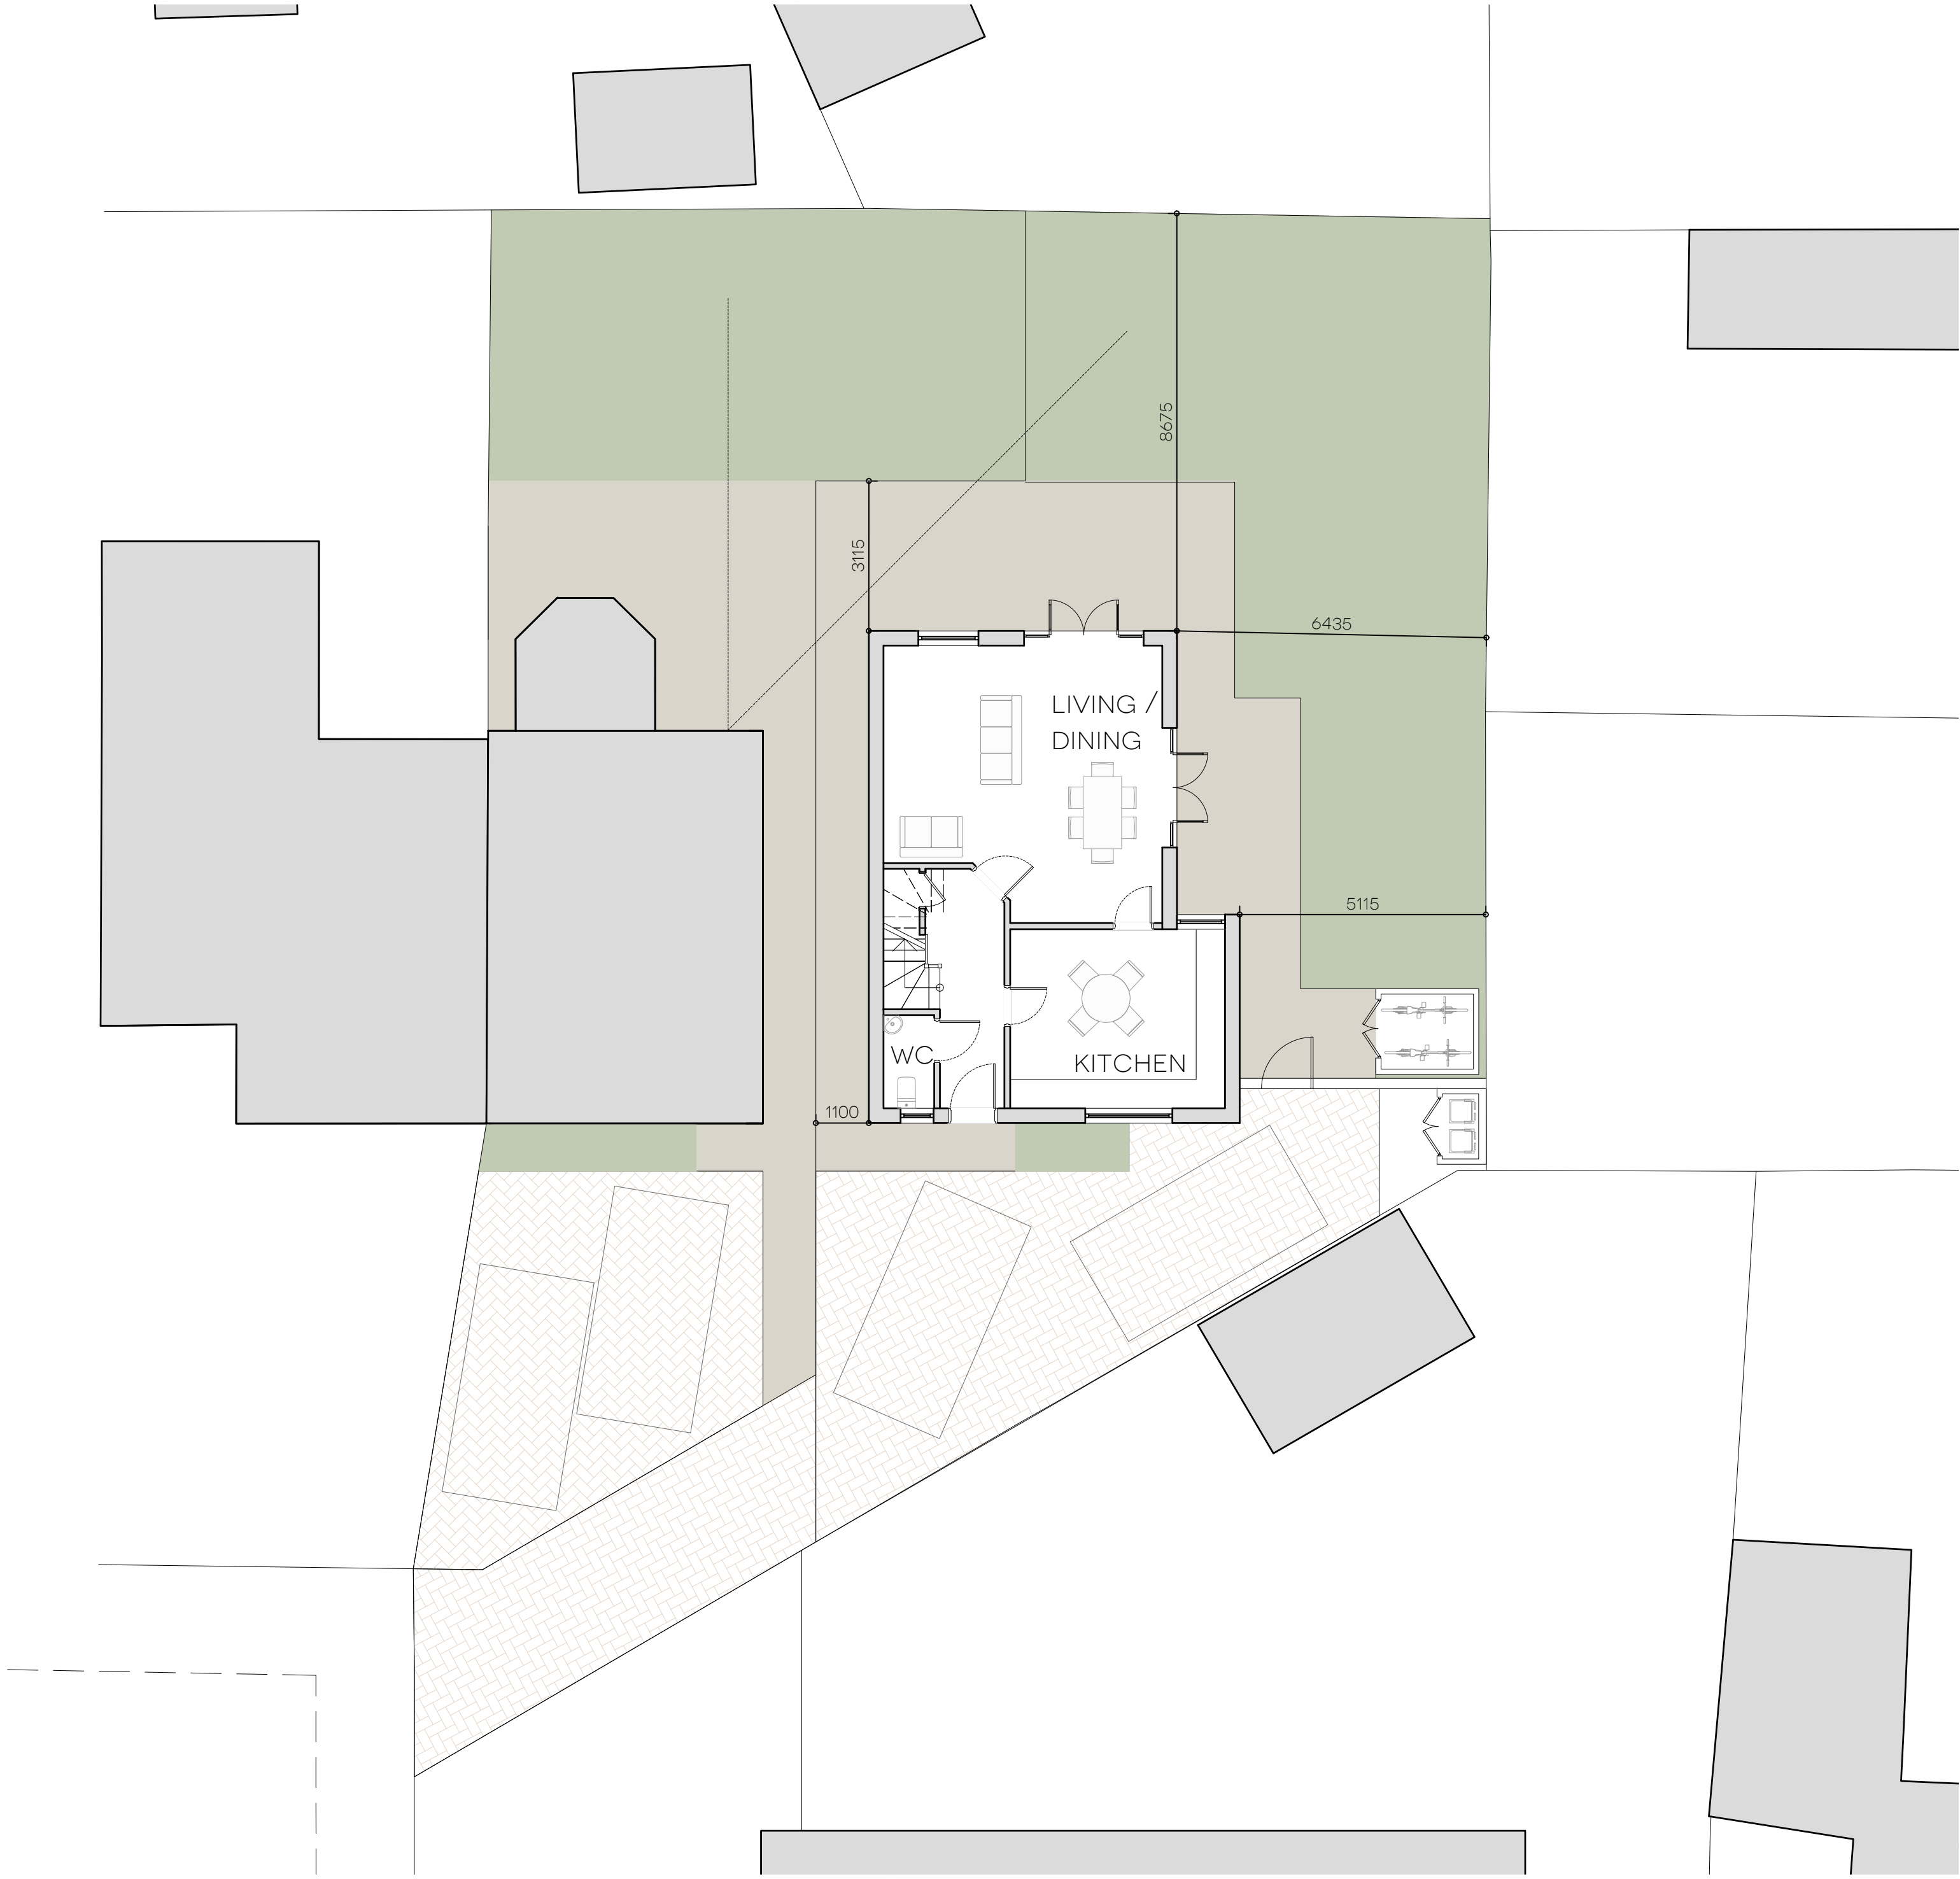

PROPOSED SITE PLAN
SCALE: 1:100 @ A1

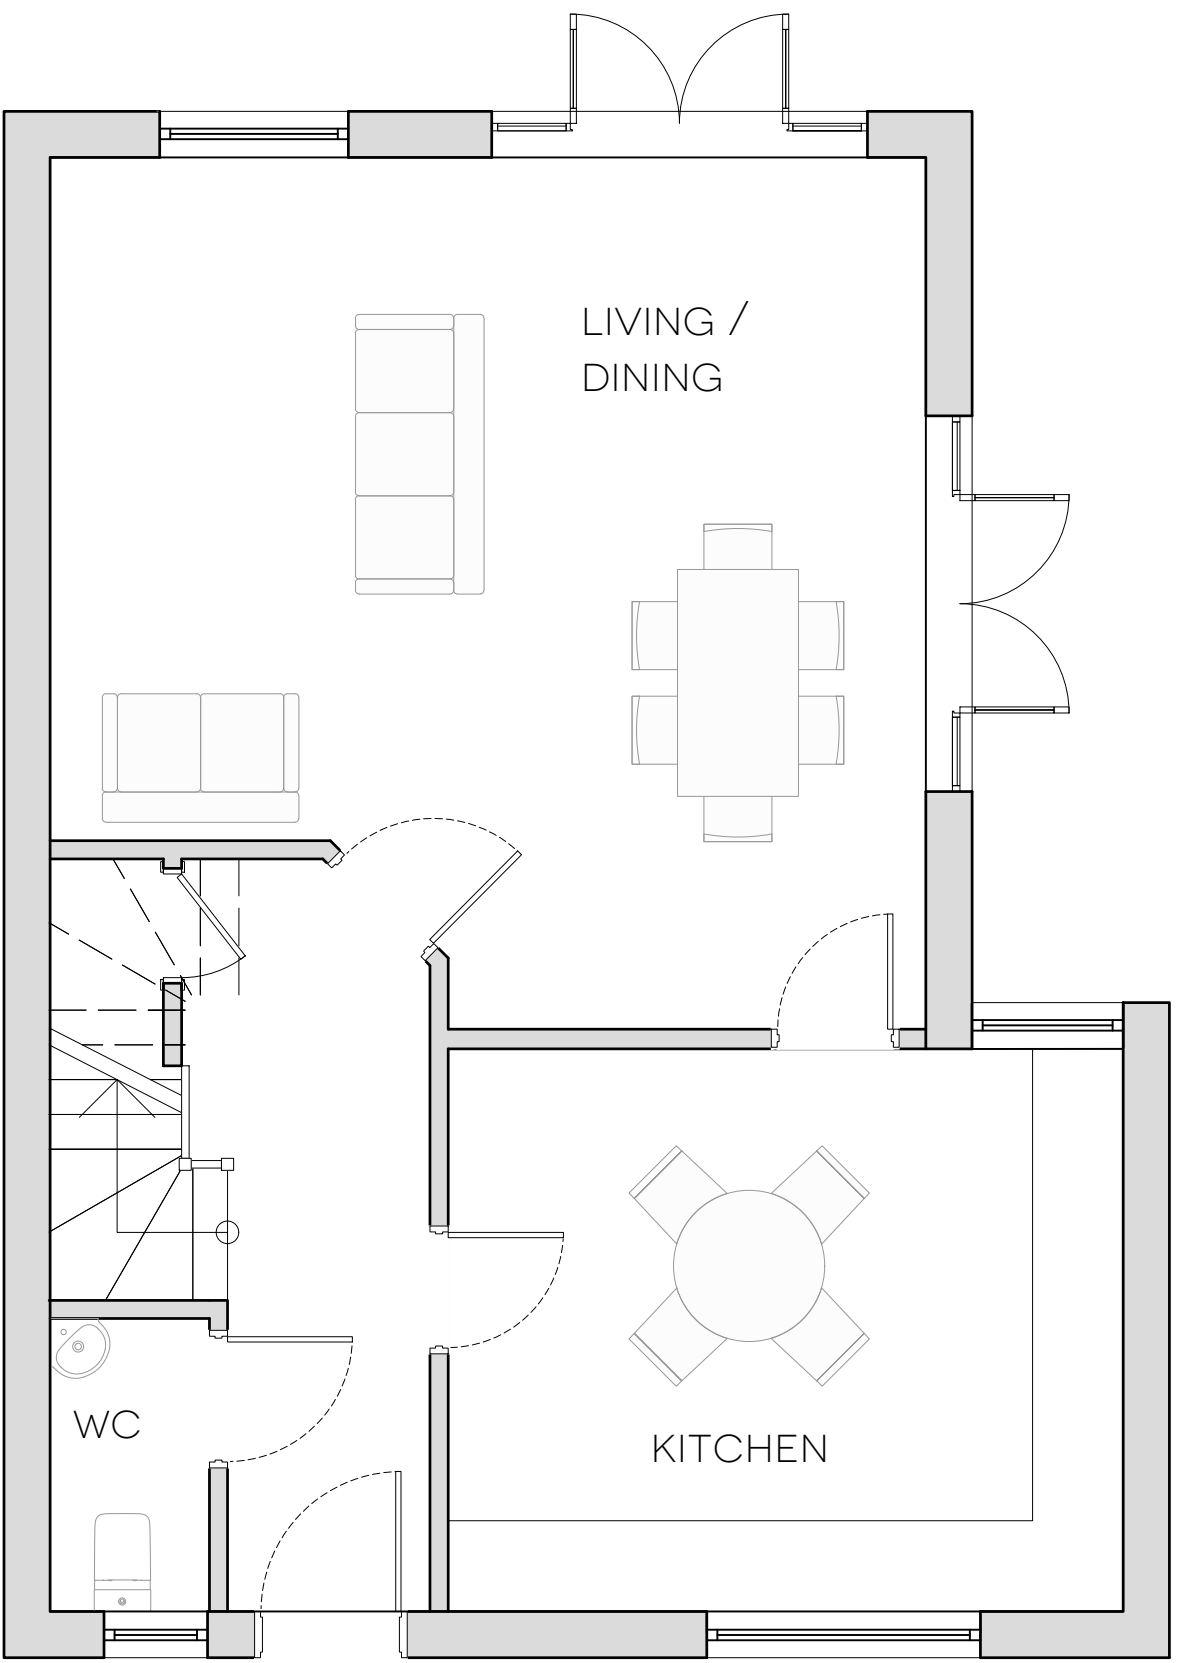


PROPOSED GROUND FLOOR PLAN
SCALE: 1:50 @ A1



SCHEDULE OF ACCOMMODATION

WC	2M ²
KITCHEN	16.5M ²
LIVING/DINING	30.5M ²
BATHROOM	7.2M ²
BEDROOM 1	16.2M ²
BEDROOM 2	11.6M ²
BEDROOM 3	6.3M ²

TOTAL GIA 113M²

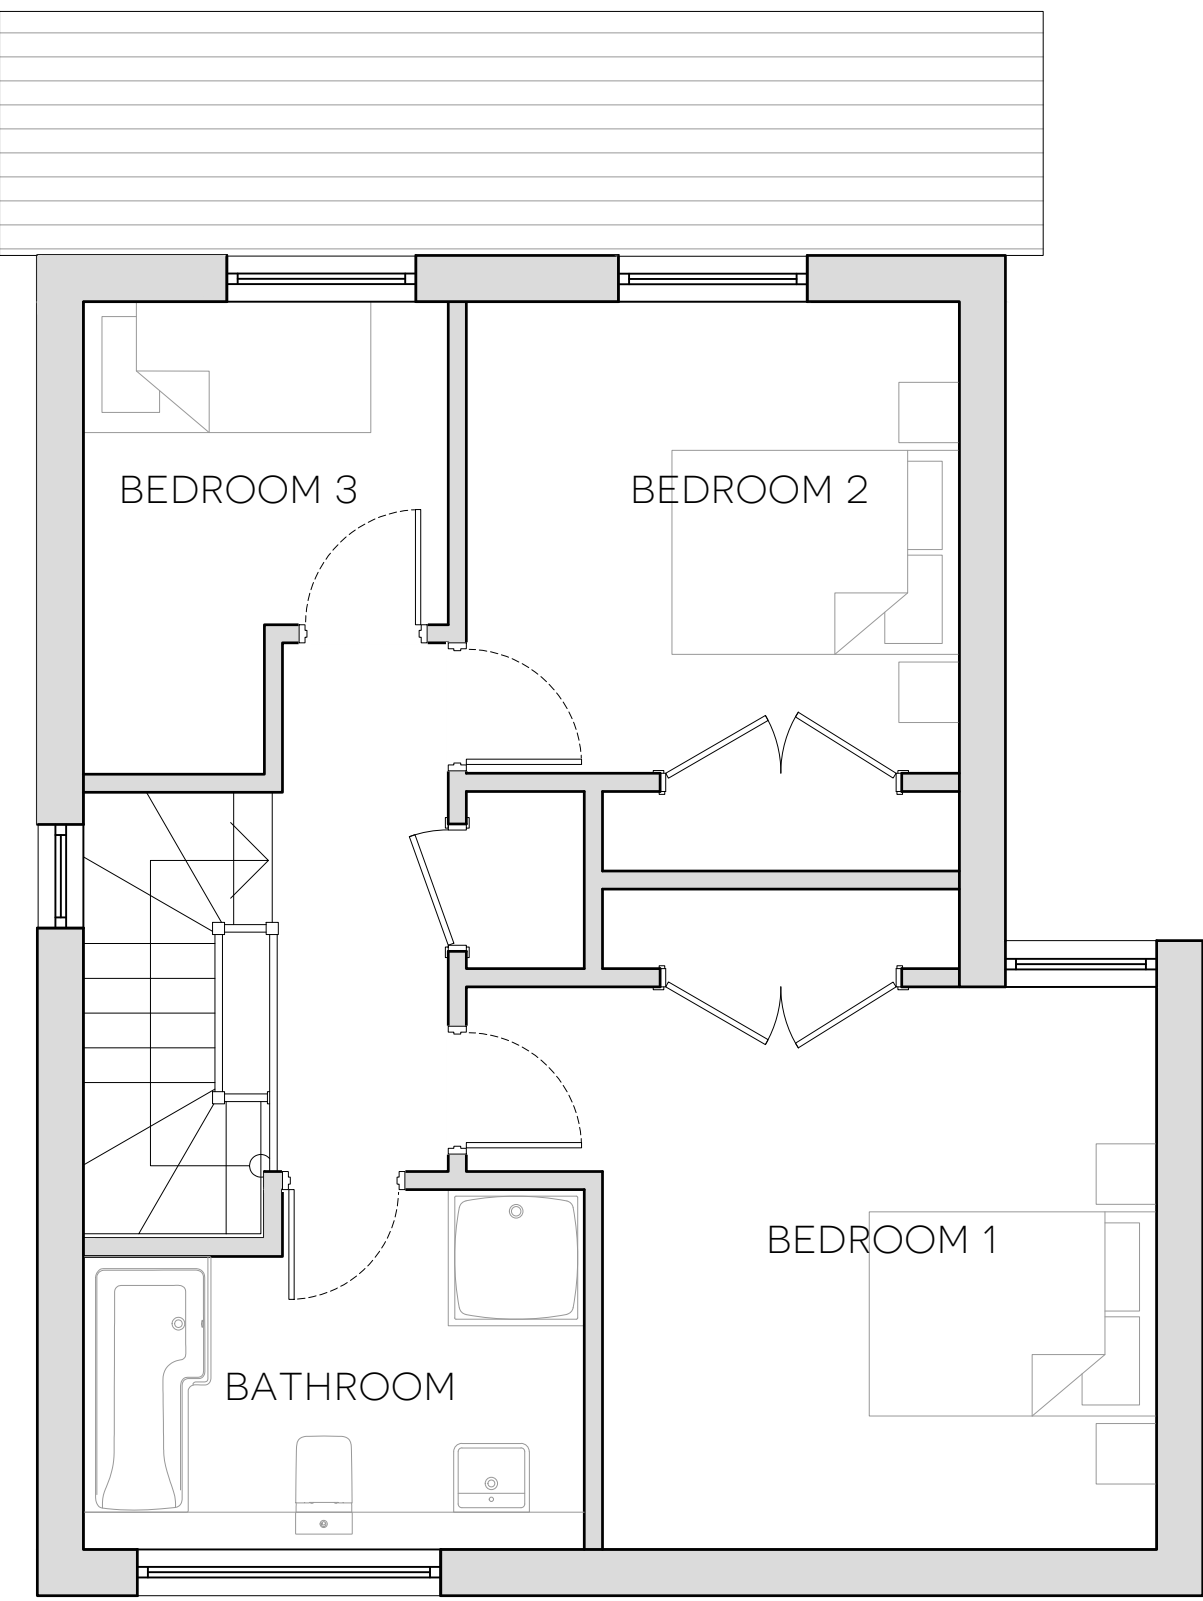

PROPOSED FIRST FLOOR PLAN
SCALE: 1:50 @ A1

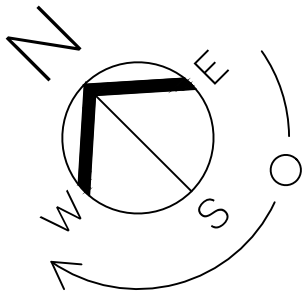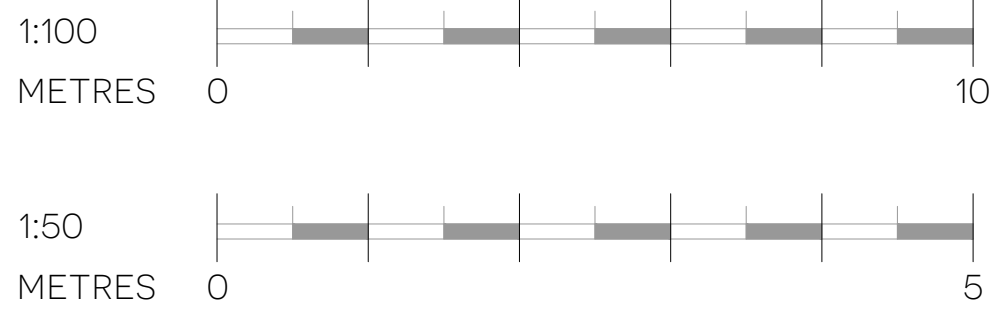

C	ADD DIMENSIONS TO SITE PLAN	FF	30-MAY-22
B	ADD SCHEDULE OF ACCOMMODATION	FF	16-MAY-22
A	AMEND PLANS	FF	26-APR-22
REV	AMENDMENT	BY	CHECK DATE

PL - 1594 - 201 C
PLANNING

TITLE:	PROPOSED PLANS AND SITE PLAN
PROJECT:	7 AMBLESIDE, FELPHAM
CLIENT:	
SCALE:	AS SHOWN @ A1
DATE:	APR 22
DRAWN BY:	



01305 301302 | OFFICE@SPASE.CO.UK | WWW.SPASE.CO.UK