
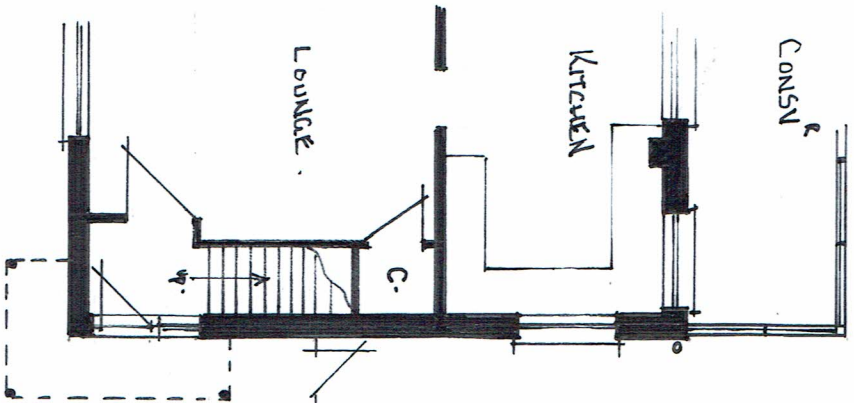
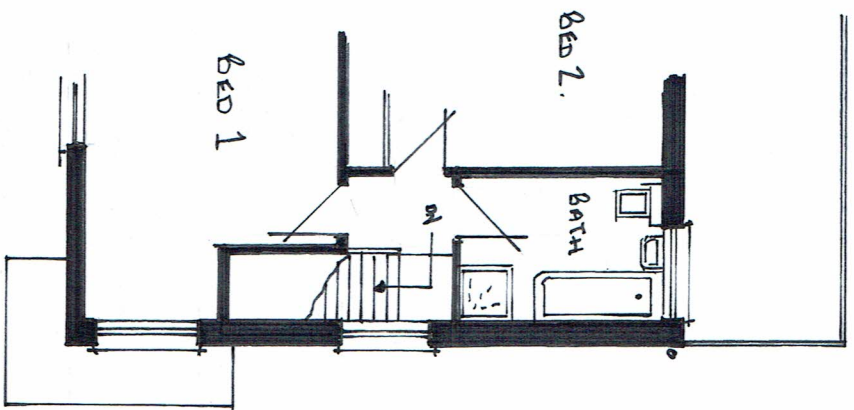


Boundary Fence.

Party Wall.

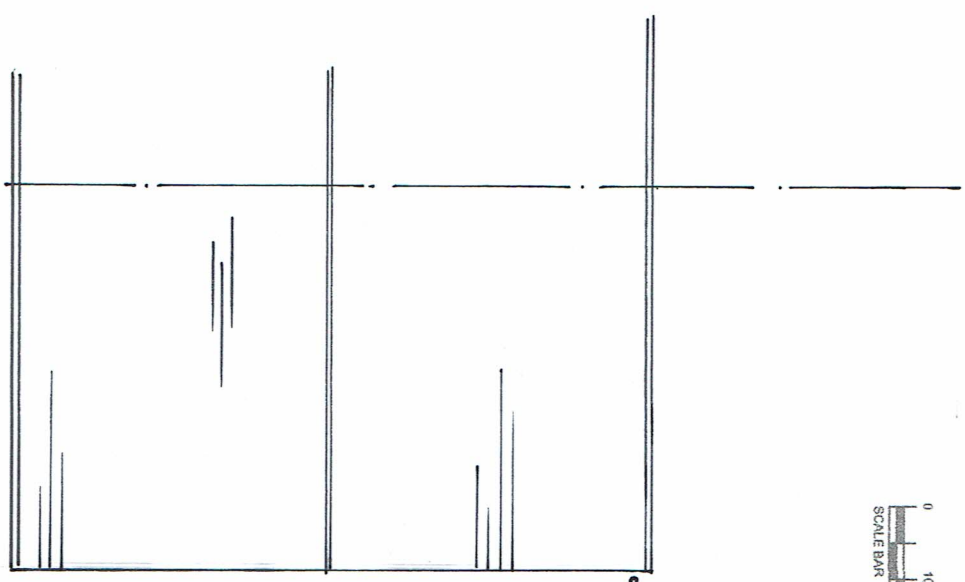

- NOTES:
1. Do not scale this drawing. Use figured dimensions only, except for Planning purposes.
  2. All dimensions must be checked on site by the contractor prior to commencement of work.
  3. All construction details are indicative and are to be checked and confirmed on site and any divergences are to be agreed with the Contract Administrator.

THIS DRAWING TO BE READ IN CONJUNCTION WITH THE BUILDING CONTROL AND CONSTRUCTION NOTES



PART Ground Floor Plan.

PART First Floor Plan.

Roof Plan

# Proposed Two Storey Side Extension 18 Outerwyke Gardens, Felpham, Bognor Regis, PO22 8LU

**C.R. BARROW & ASSOCIATES LTD.**  
Structural & Architectural Technicians

Studio 1  
Manor Nursery  
Lagness Road  
Chichester  
West Sussex  
PO20 1LJ

Tel: 01243 771158  
Mobile: 07816 591480  
E-Mail: chris.barrow@hotmail.co.uk

**Plans. [As Existing.]**

Scale: 1:100  
Date: APR. 15  
Drawing Number: 1202-2

Drawn By: C.R.B.  
Checked: C.R.B.

 NORTH