
 


- NOTES:
1. Do not scale this drawing. Use figured dimensions only, except for Planning purposes.
 2. All dimensions must be checked on site by the contractor prior to commencement of work.
 3. All construction details are indicative and are to be checked and confirmed on site and any divergences are to be agreed with the Contract Administrator.

THIS DRAWING TO BE READ IN-CONJUNCTION WITH THE BUILDING CONTROL AND CONSTRUCTION NOTES

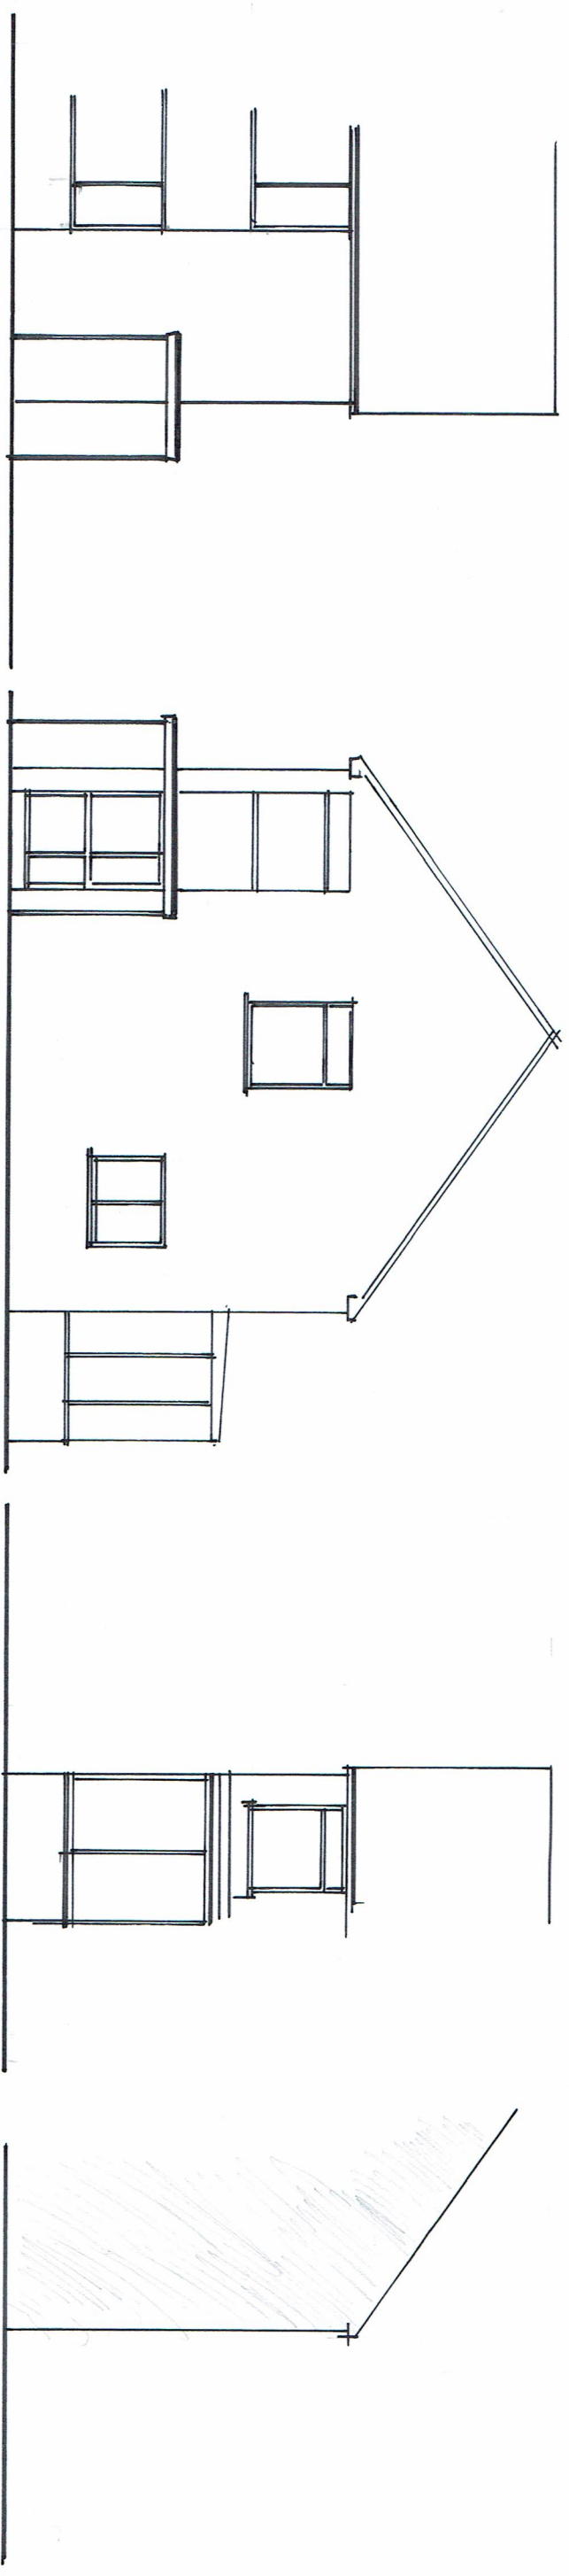

South Elevation.

East Elevation.

North Elevation.

West Elevation.

Proposed Two Storey Side Extension 18 Outerwyke Gardens, Felpham, Bognor Regis, PO22 8LU

C.R. BARROW & ASSOCIATES LTD. Structural & Architectural Technicians	
Studio 1 Manor Nursery Lagness Road Chichester West Sussex PO20 1LJ	Tel: 01243 771158 Mobile: 07816 591480 E-Mail: chris.barrow@hotmail.co.uk

Elevations. [As Ext.]	
Scale: 1:100 Date: APR.15. Drawing Number: 1202-3	Drawn By: C.R.B. Checked: