
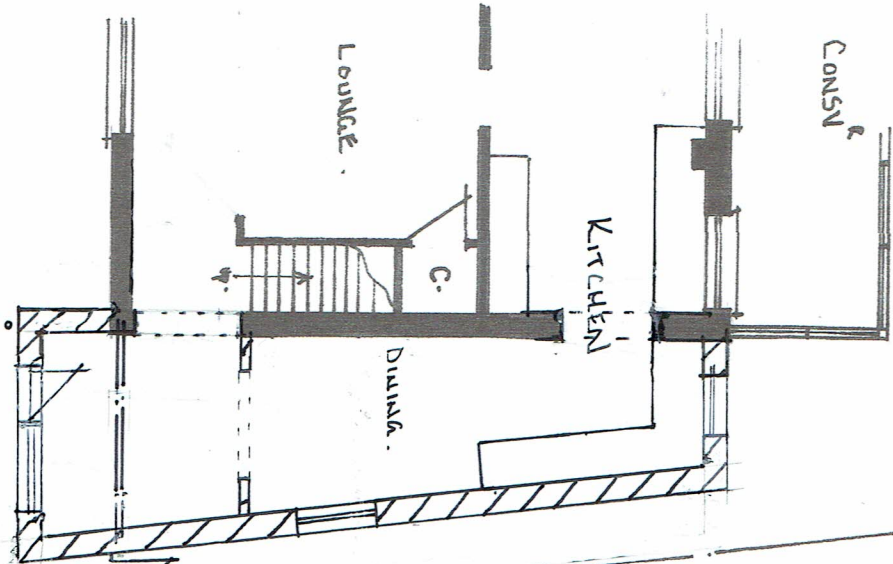
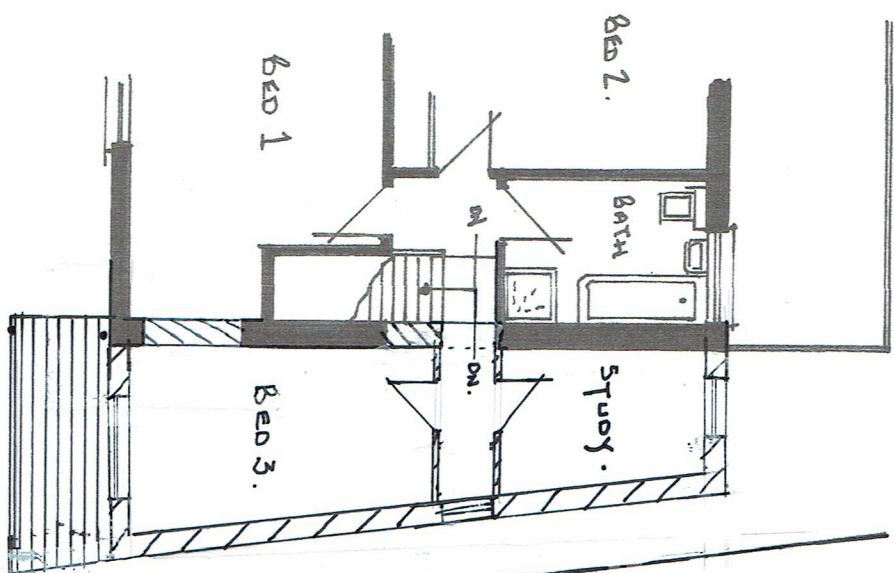


Boundary Fence.

Electric Wall.

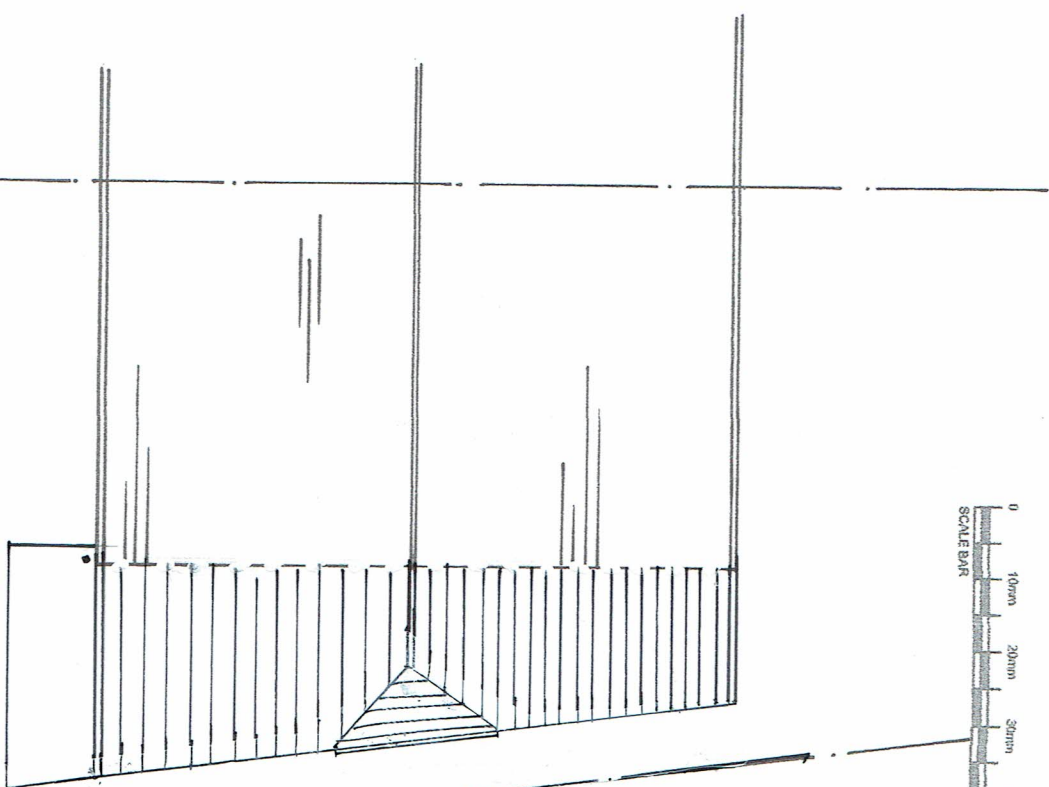

- NOTES:
1. Do not scale this drawing. Use figured dimensions only, except for Planting purposes.
 2. All dimensions must be checked on site by the contractor prior to commencement of work.
 3. All construction details are indicative and are to be checked and confirmed on site and any divergences are to be agreed with the Contract Administrator.

THIS DRAWING TO BE READ IN CONJUNCTION WITH THE BUILDING CONTROL AND CONSTRUCTION NOTES



Part Ground Floor Plan.

Part First Floor Plan.

Roof Plan

Proposed Two Storey Side Extension
18 Outerwyke Gardens, Felpham, Bognor Regis, PO22 8LU

C.R. BARROW & ASSOCIATES LTD.
Structural & Architectural Technicians

Studio 1
Manor Nursery
Lagness Road
Chichester
West Sussex
PO20 1LJ

Tel: 01243 771158
Mobile: 07816 591480

E-Mail: chris.barrow@hotmail.co.uk

Plans [As Proposed]

Scale: 1:125
Date: APR. 15
Drawing Number: 1202-4

Drawn By: C.R.B.
Checked: C.R.B.

North