
 


- NOTES:
1. Do not scale this drawing. Use figured dimensions only, except for Planning purposes.
 2. All dimensions must be checked on site by the contractor prior to commencement of work.
 3. All construction details are indicative and are to be checked and confirmed on site and any divergences are to be agreed with the Contract Administrator.

THIS DRAWING TO BE READ IN CONJUNCTION WITH THE BUILDING CONTROL AND CONSTRUCTION NOTES

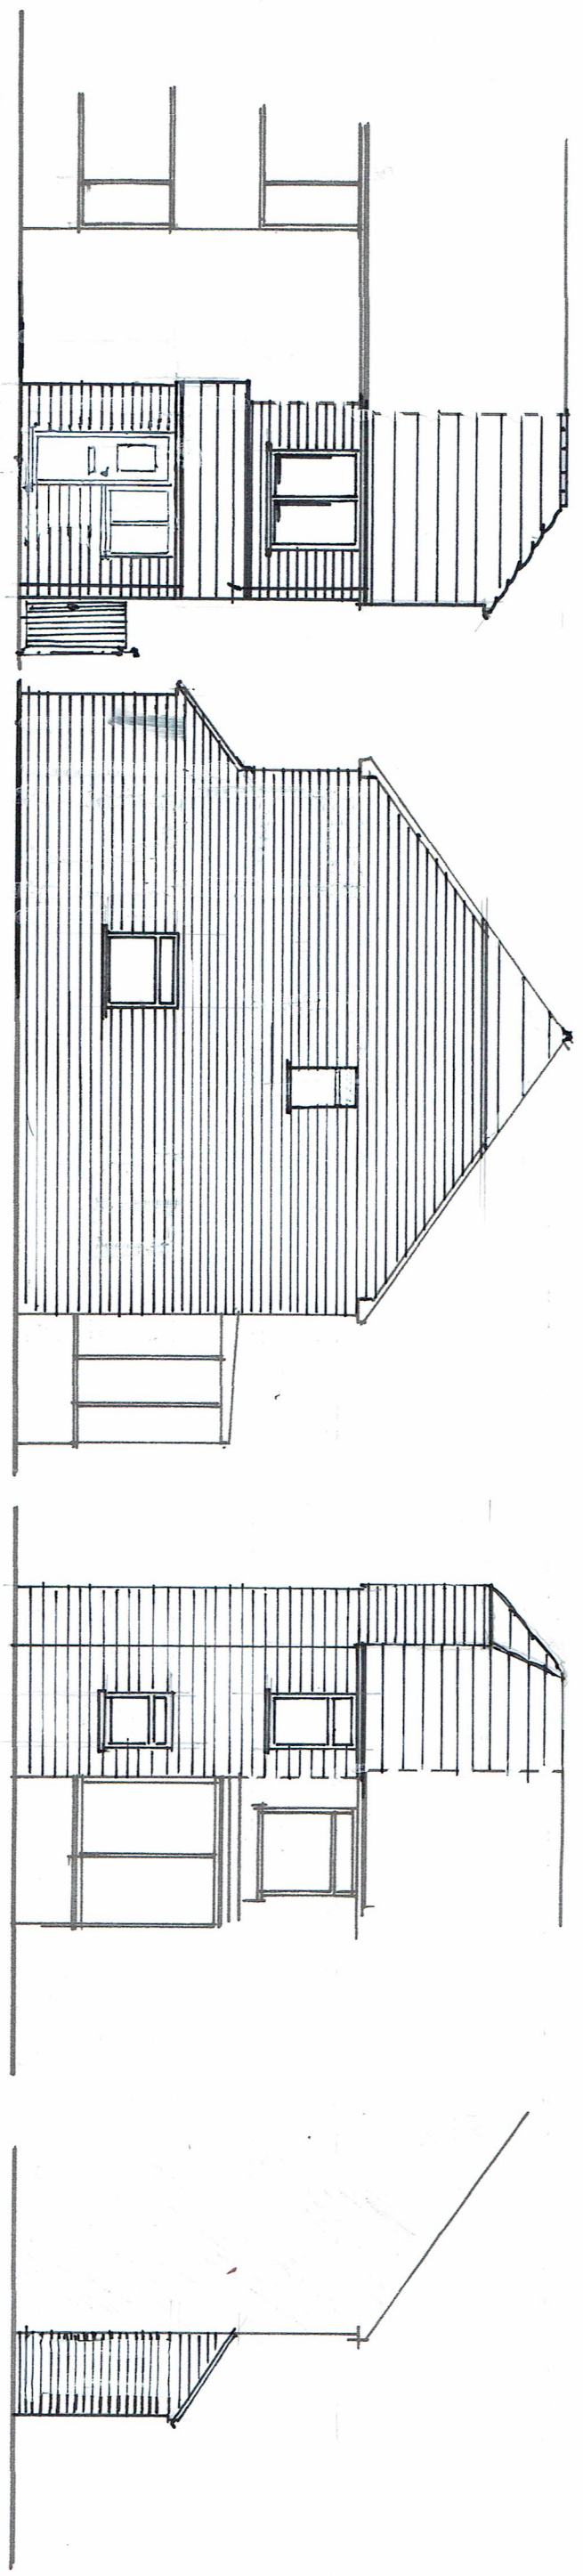

SOUTH ELEVATION.

EAST ELEVATION.

NORTH ELEVATION.

WEST ELEVATION.

MATERIALS:
All New materials to match existing main house.

C.R. BARROW & ASSOCIATES LTD.	
Structural & Architectural Technicians	
Studio 1	Tel: 01243 771158
Mleanor Nursery	Mobile: 07816 591480
Lagness Road	
Chichester	
West Sussex	
PO20 1LJ	
E-Mail: chris.barrow@hotmail.co.uk	

ELEVATIONS. [As Rep'd]	
Scale	1:100
Date	APR. 15 '17
Drawn By	C.R.B.
Checked	
Drawing Number	1202-5

Proposed Two Storey Side Extension
18 Outerwyke Gardens, Felpham, Bognor Regis, PO22 8LU