



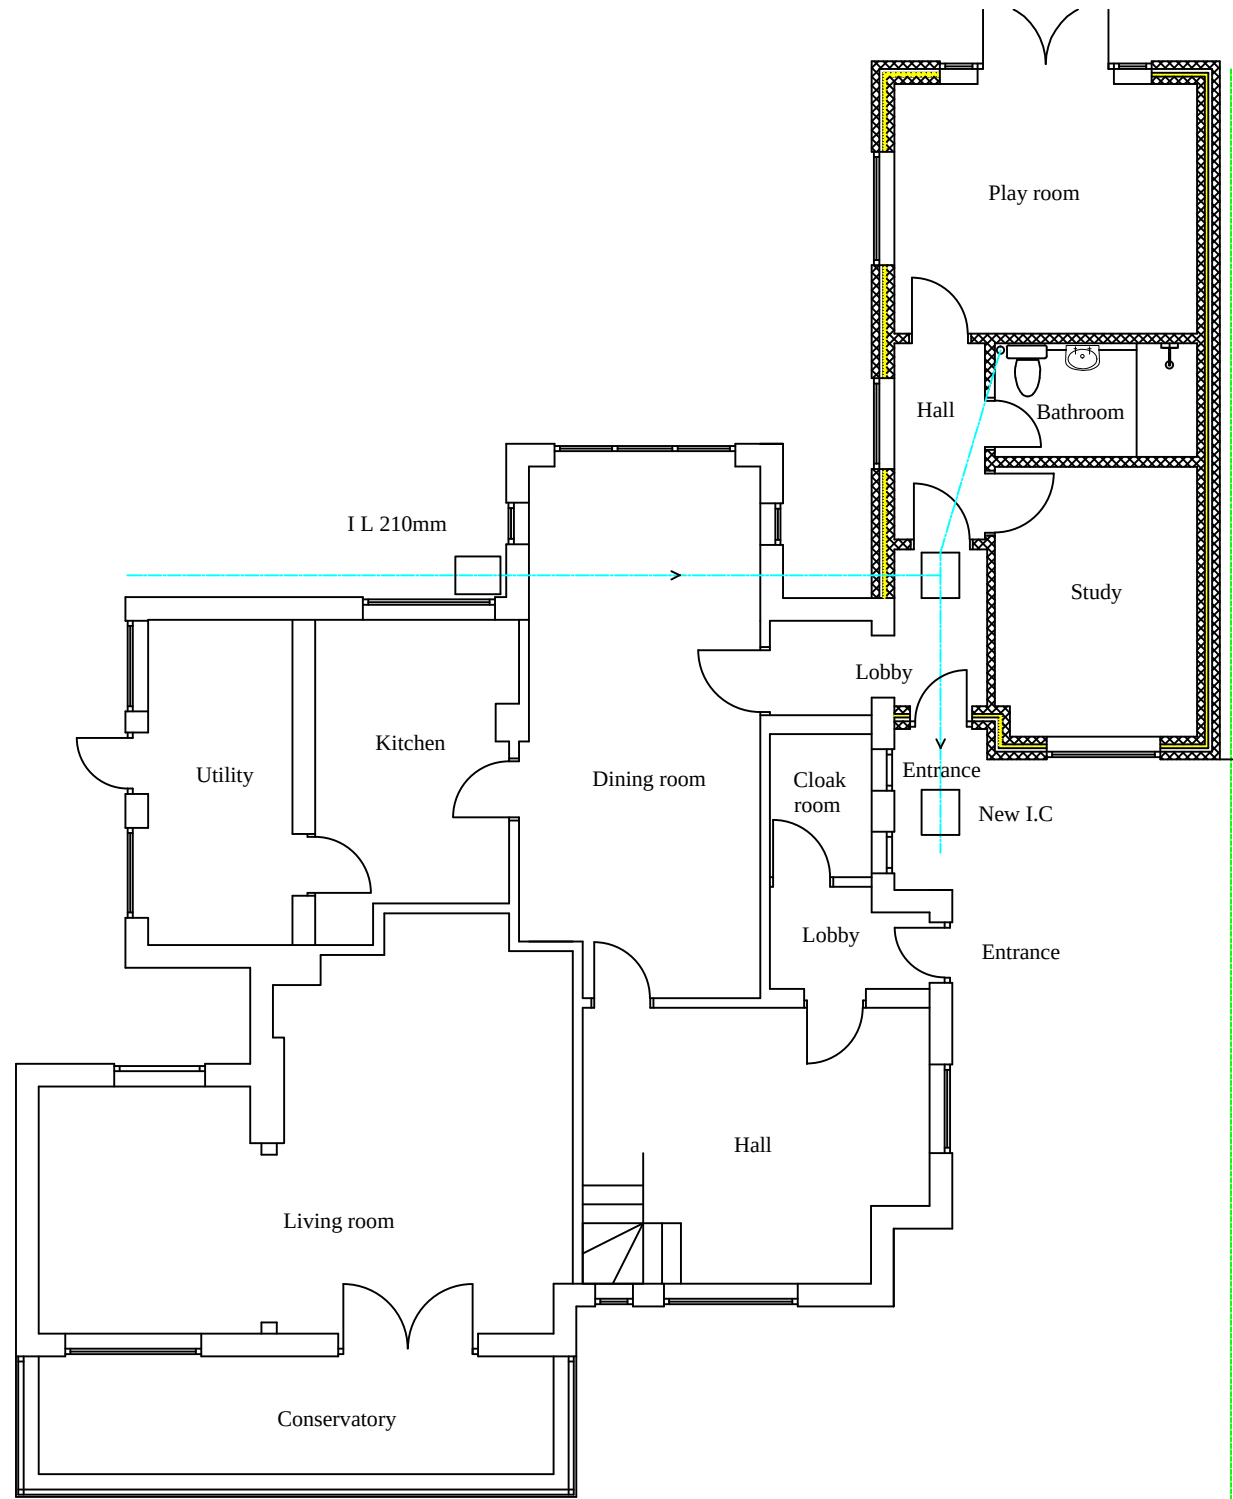

Proposed Ground Floor Plan

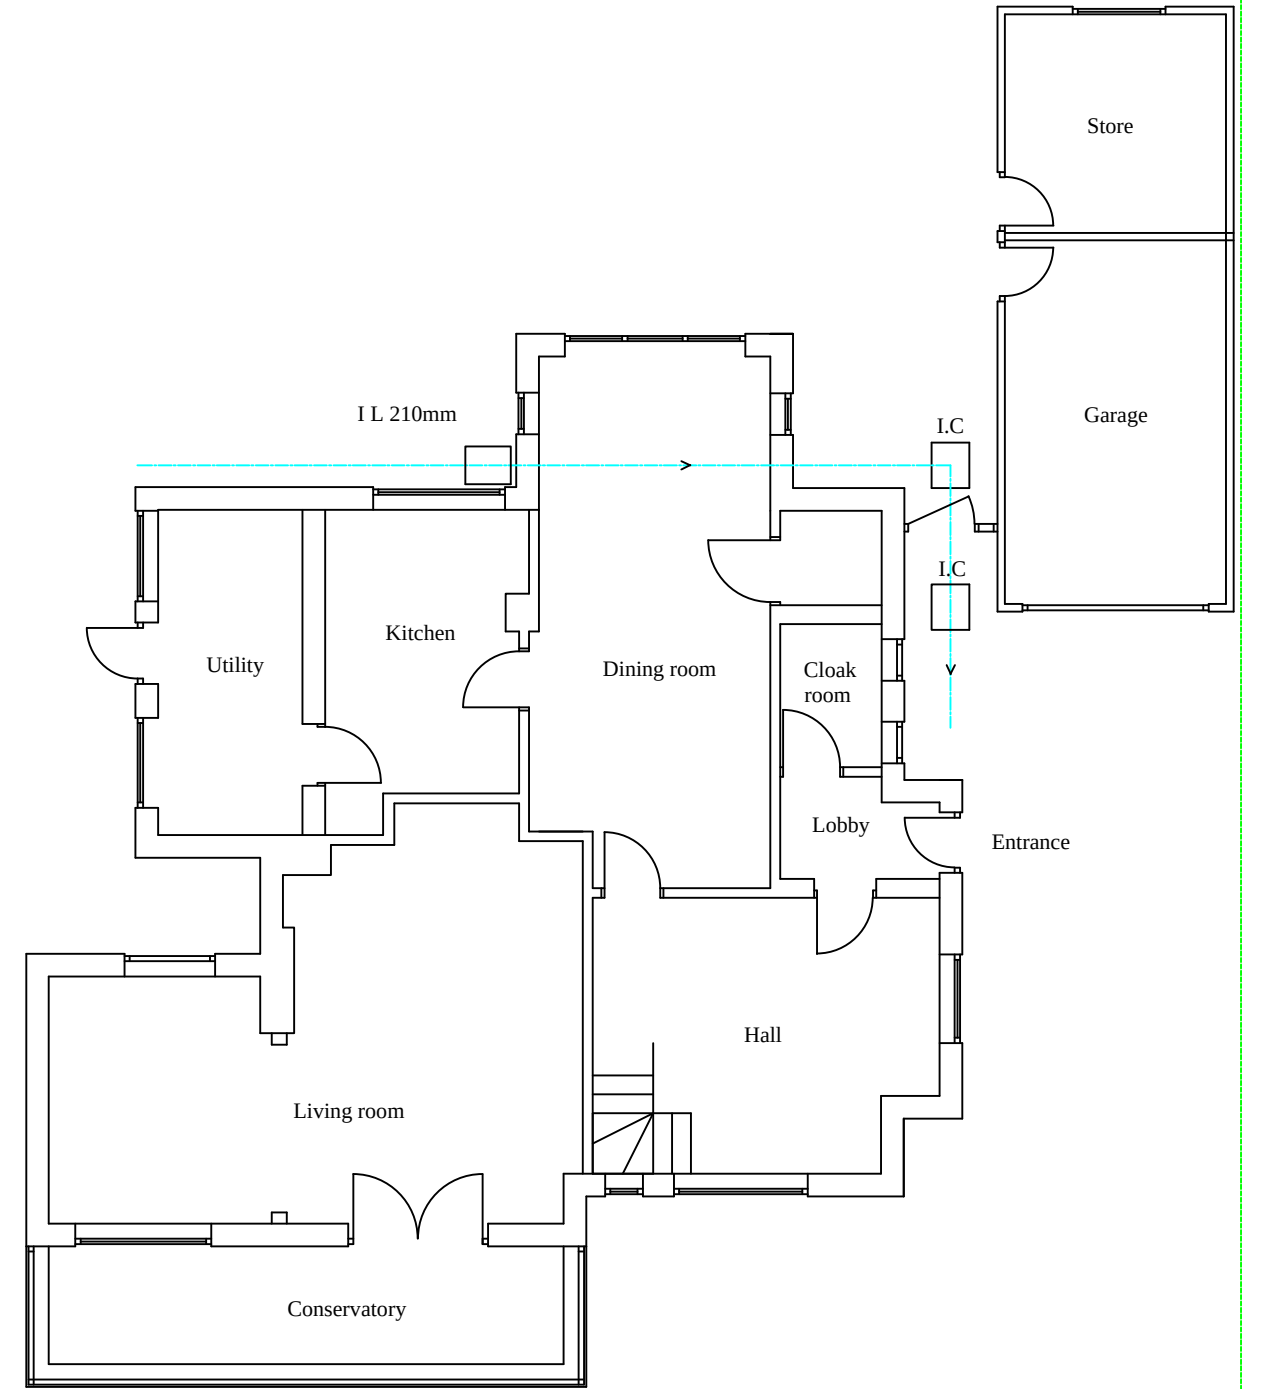

Existing Ground Floor Plan

Aldwick Construction & Design

Cawley Gate, 17 Cawley Road, Chichester, PO19 1XB
 Tel : 01243 779181, Mobile: 07970727506, Fax: 01243 779181
 Email: farhadaarabi@hotmail.co.uk

Farhad Aarabi

PROJECT

Proposed Single Storey Side Extension
 19 Davenport Road Felpham PO22 7JR

TITLE

Existing and Proposed ground floor plans

CLIENT

Mr & Mrs Dave Vawdrey

SCALE

1: 100

DATE

20/11/2017

DRAWING NO.

908-01

rev.

28/03/2018