


© This drawing and the works depicted contains information that is the copyright of Carlton Design Partnership Ltd. This drawing may also contain copyrighted information of third parties. This drawing or part thereof may not be reproduced, re-used or altered except with the written permission of the originators. No liability will be accepted for amendments made by third parties. Scaled measurements must not be taken from this drawing. Any discrepancy or disparity must be notified to the originator in writing. This drawing may contain Ordnance Survey Data that is subject to Crown Copyright. All Rights reserved.

Revisions			
Rev	Date	Drawn	Checked
A.	15.11.10.	CM.	
STAIR ADJUSTED TO ACCOMODATE INCREASED FLOOR TO FLOOR HEIGHT.			

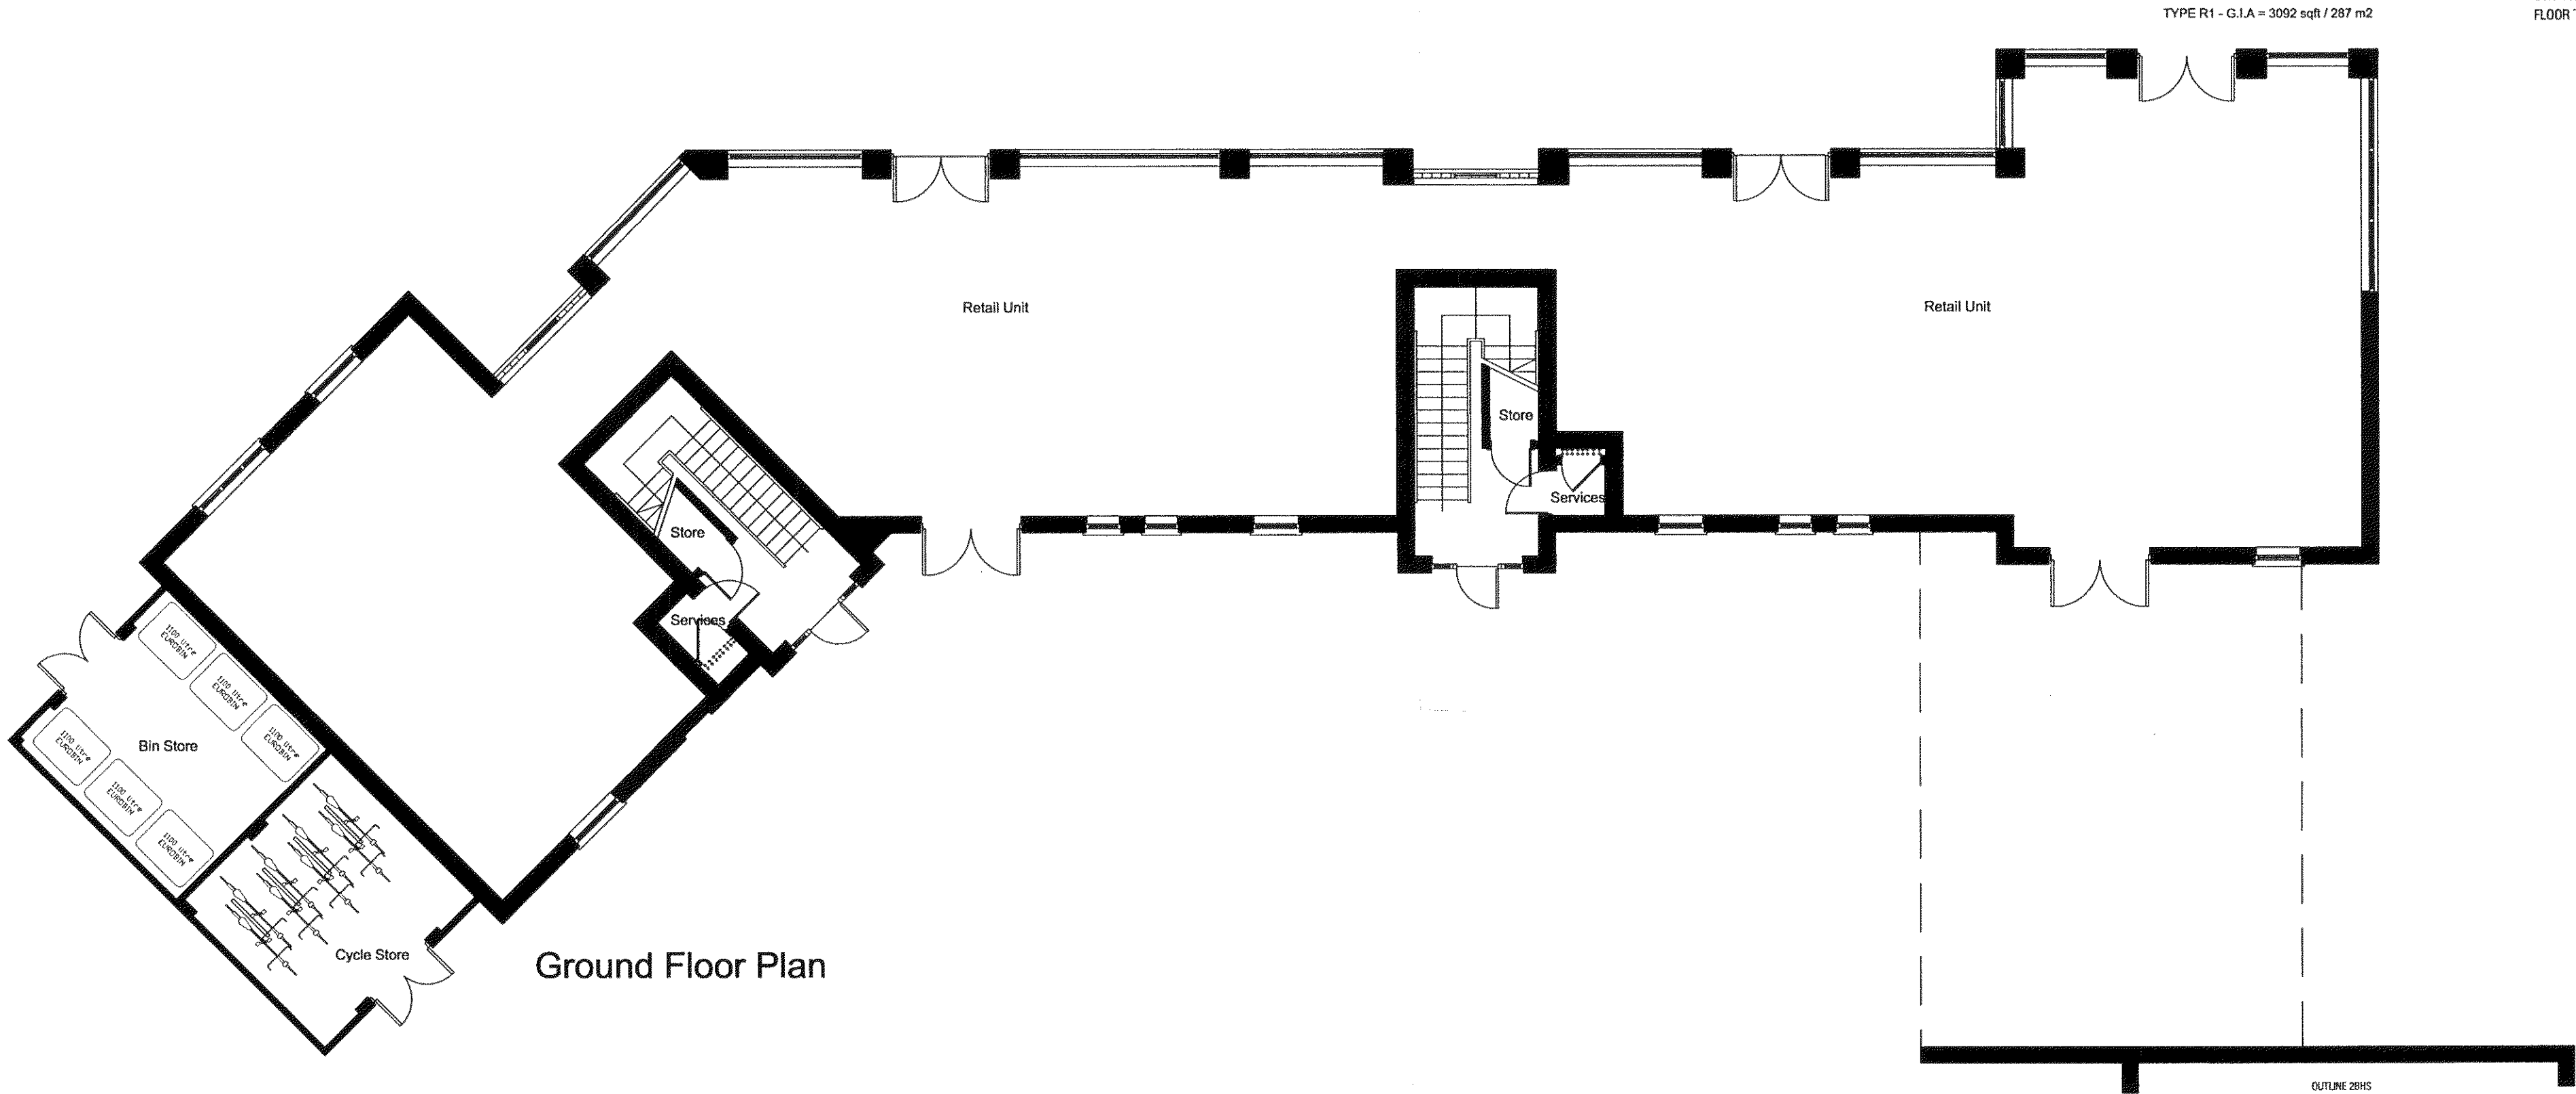

Project:
FELPHAM
WEST SUSSEX

Drawing Title:
FLAT TYPE D
AFFORDABLE
GROUND FLOOR PLAN


BARRATT
HOMES
built around you

carlton
design partnership

29 carlton crescent, southampton, SO15 2EW tel: 023 8071 9400
carlton design partnership ltd reg 1224118 registered office: 7 Trinity Ltd Old Chesham Road B91 1JL

Scale: 1/200 @ A2

Drg No: D18/5487/D/03. Rev.A.

