


Drawn by :ZN Checked by :

Date: 09/02/2009

© This drawing and the works depicted contains information that is the copyright of Carlton Design Partnership Ltd. This drawing may also contain copyrighted information of third parties. This drawing or part thereof may not be reproduced, re-used or altered except with the written permission of the originators. No liability will be accepted for amendments made by third parties. Scaled measurements must not be taken from this drawing. Any discrepancy or disparity must be notified to the originator in writing. This drawing may contain Ordnance Survey Data that is subject to Crown Copyright. All Rights reserved.

Revisions

Rev	Date	Drawn	Checked
-----	------	-------	---------

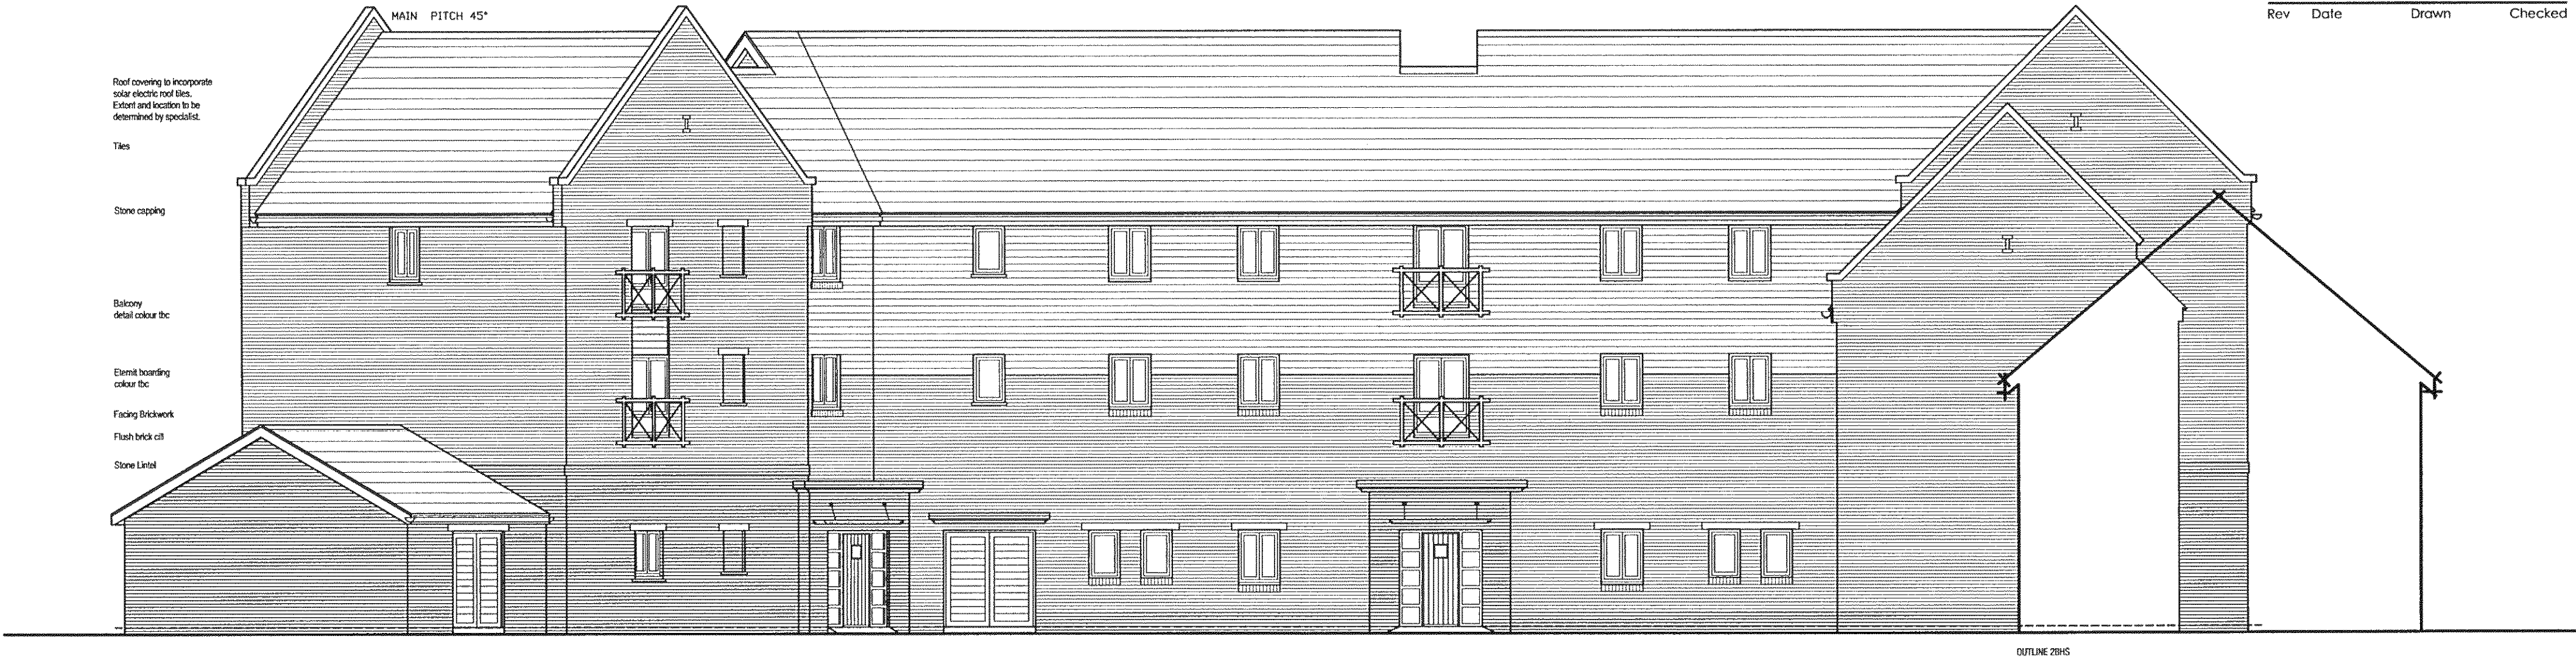

Rear Elevation



Side Elevation

B. 27.04.11. CML.
GROUND TO FIRST FLOOR HEIGHT TO CAR PARK ACCESS
INCREASED TO ACHIEVE 3.7M CLEARANCE.

A. 16.11.10. CML.
GROUND TO FIRST FLOODE STOREY HEIGHT INCREASED TO 3825
ELEVATIONS ADJUSTED TO SUITE.

Project:
FELPHAM
WEST SUSSEX

Drawing Title:
FLAT TYPE D
AFFORDABLE
ELEVATION SHEET2


BARRATT
HOMES
helping around you

carlton
design partnership

29 carlton crescent, southampton, SO15 2EW Tel: 023 8071 9400
carlton design partnership Ltd reg 723414 registered office: 7 Trinity Ltd Old Chesham Road B91 1JU

Scale: 1/200 @ A2

Drg No: D18/5487/D/02. Rev.B.

